


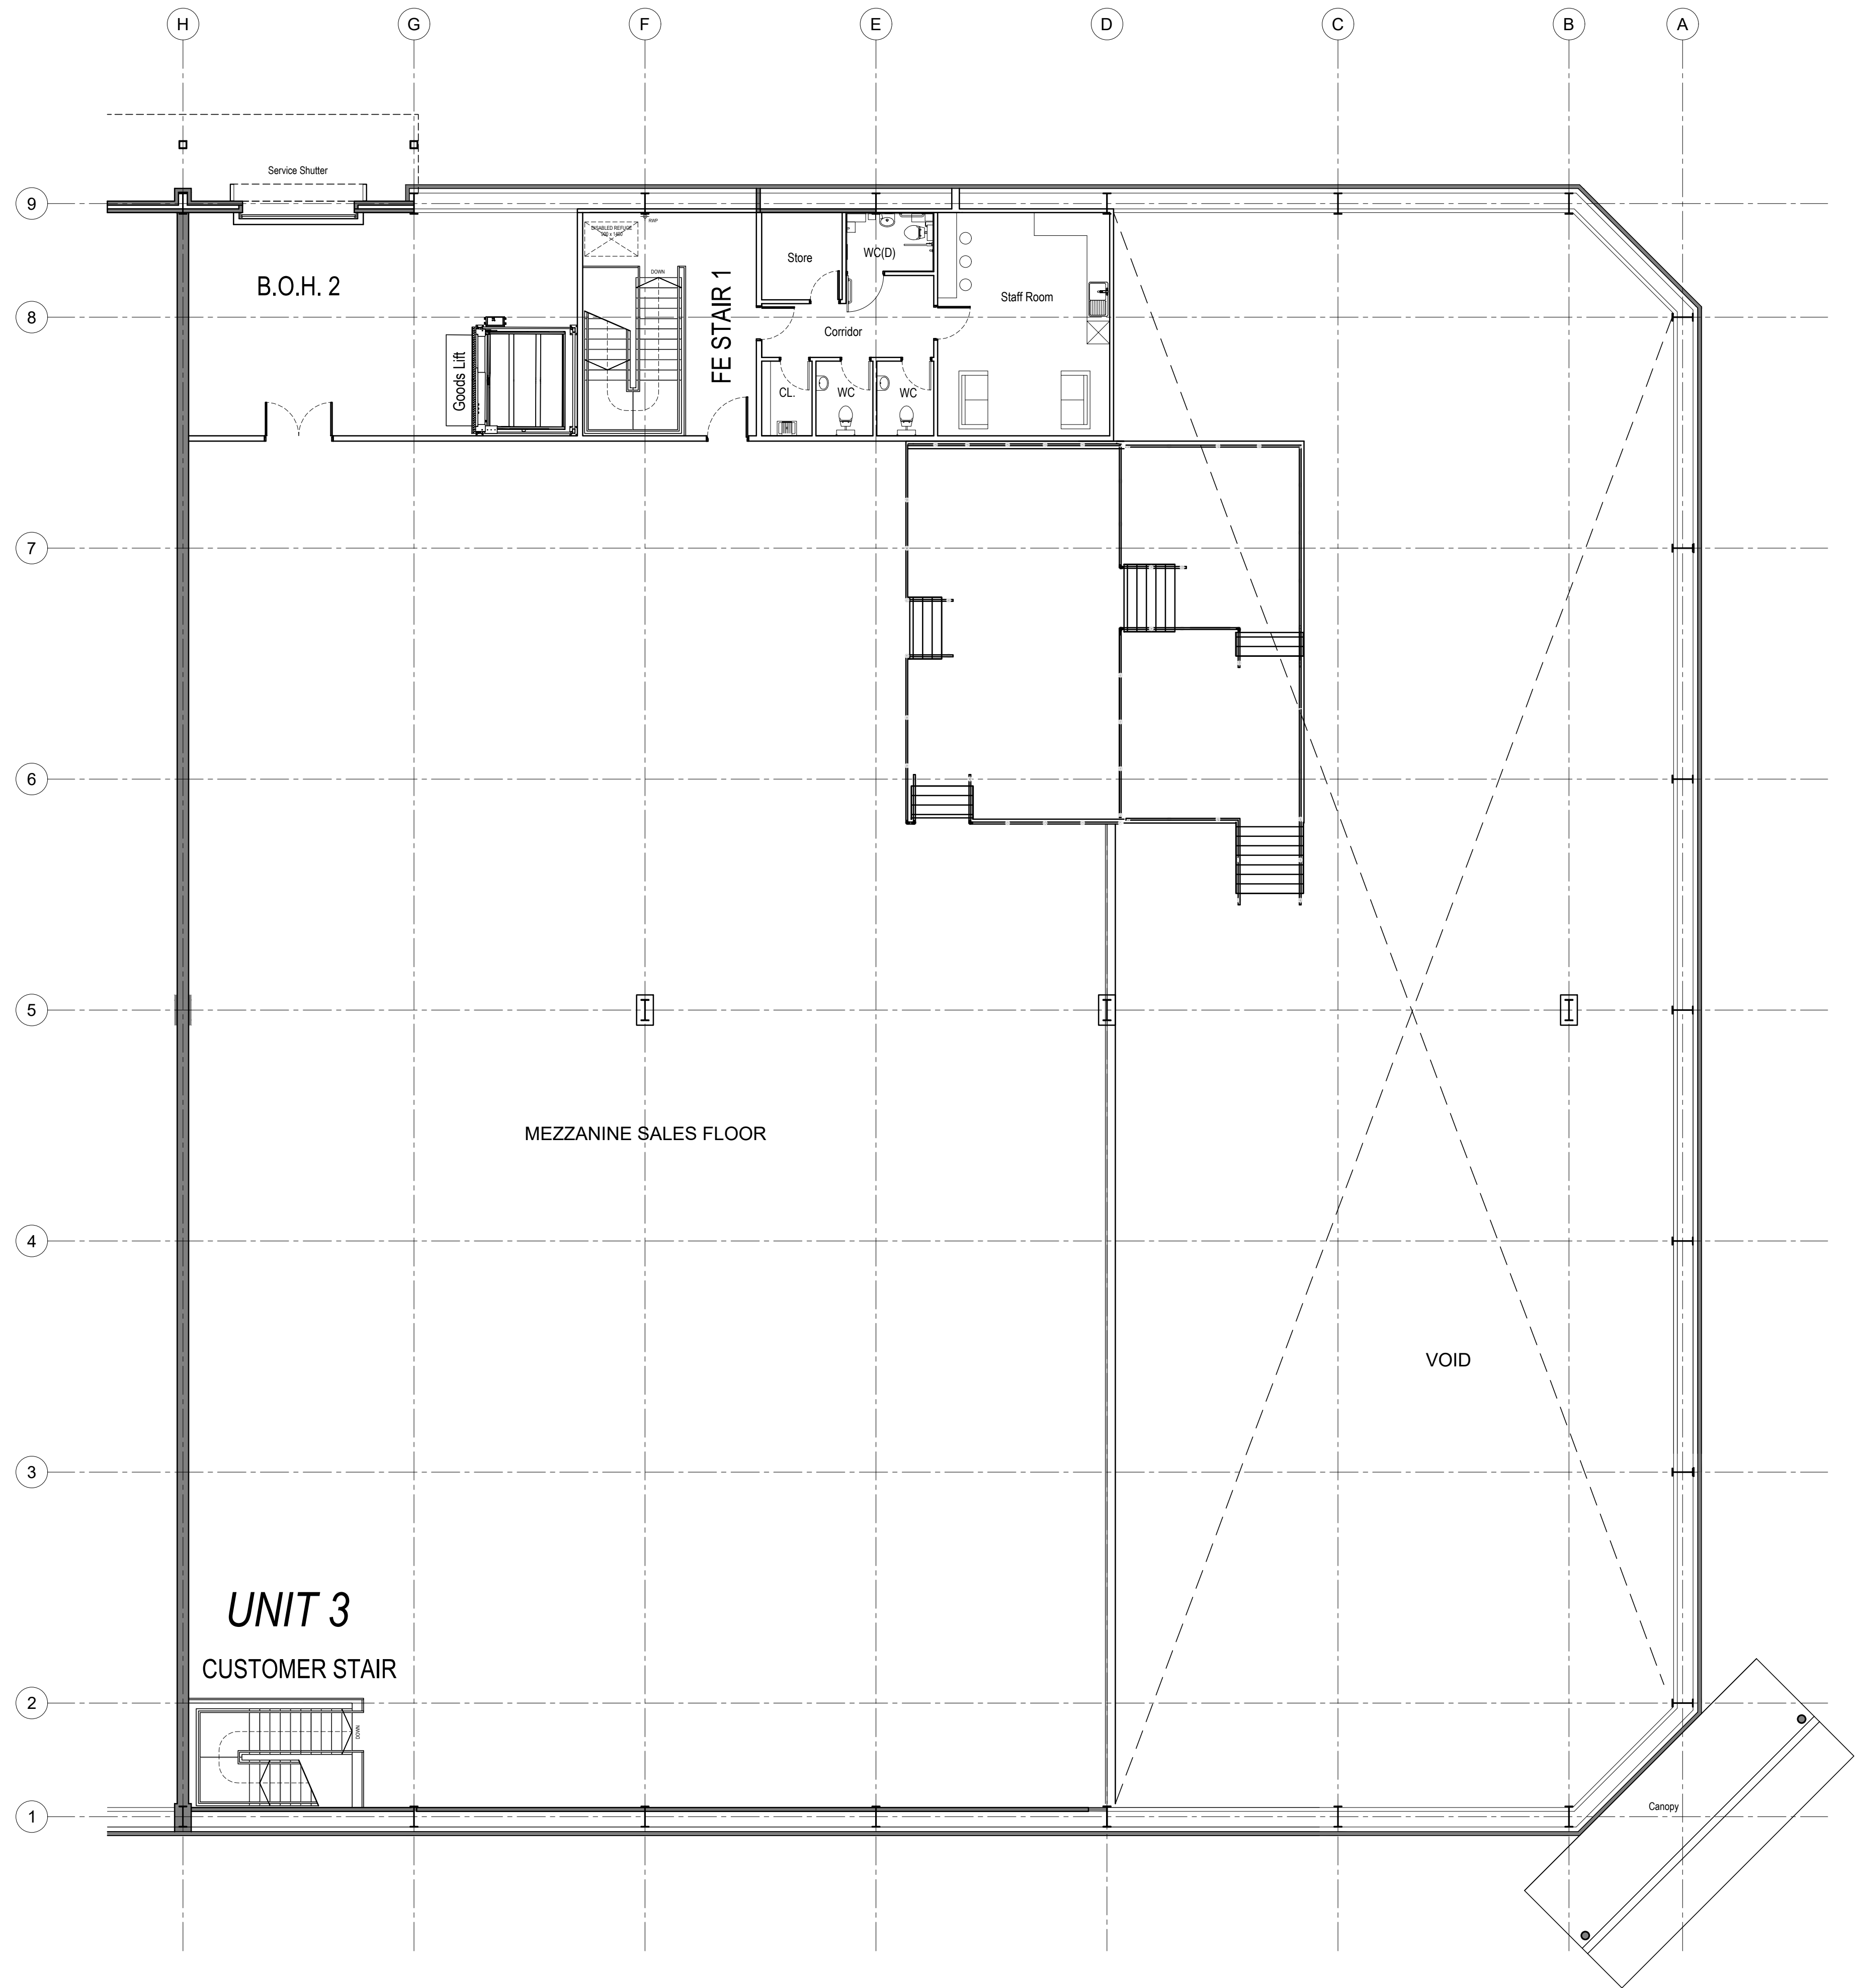

PROJECT ARCHITECT TO BE NOTIFIED OF DISCREPANCIES IN FIGURED DIMENSIONS. CONTRACTOR TO VERIFY ALL DIMENSIONS ON SITE. THIS DRAWING IS COPYRIGHT.

Schedule of Areas	
Ground Floor GIA	19,677 sq.ft / 1625 sq.m
Ground Floor Sales	16,286 sq.ft / 1513 sq.m
Ground Floor Back of House	1,152 sq.ft / 107 sq.m
Mezzanine GIA	11,001 sq.ft / 1022 sq.m
Mezzanine Floor Sales	9,472 sq.ft / 880 sq.m
Mezzanine Back of House	1,529 sq.ft / 142 sq.m

Key

Key Plan

Notes

P02	Planning issue	25.11.25
P01	Mezzanine layout and stairs amended	18.11.25
P00	Preliminary issue	24.06.25
Rev	Description	Date



Whitebox Architecture + Design
3 Kenswick Manor
Lower Broadheath
Worcester WR2 6QB

Client
WESTMINSTER PROJECT SERVICES LTD

Project
UNIT 3, WELLINGTON RETAIL PARK
2 HAMBLEDON ROAD, WATERLOOVILLE, PO7 7FG

Drawing Title
MEZZANINE FLOOR PLAN AS PROPOSED

Project No. 1277	Drawing No. WHB-MA[20]0011	Revision P02
Scale 1:100@A1	Date 24.06.25	Drawn by WHB
Status PLANNING		

01

MEZZANINE FLOOR AS PROPOSED

1:100

SCALE 1 : 100
SCALE 1 : 1
0m 1m 2m 4m 6m 8m 10m
0m 10mm 20mm 40mm 60mm 80mm 100mm