

GENERAL NOTES

Dimensions to be checked on site before commencing work. Any discrepancies shall be reported to the architect immediately.


Do not scale from these drawings except for planning purposes. Use figured dimensions only.

ACCOMPANYING DOCUMENTATION

All details shown on Helyer Davies Architects drawings are to be read in conjunction with the project specification and other consultants drawings and details.




FRONT ELEVATION
[NORTH]1:50

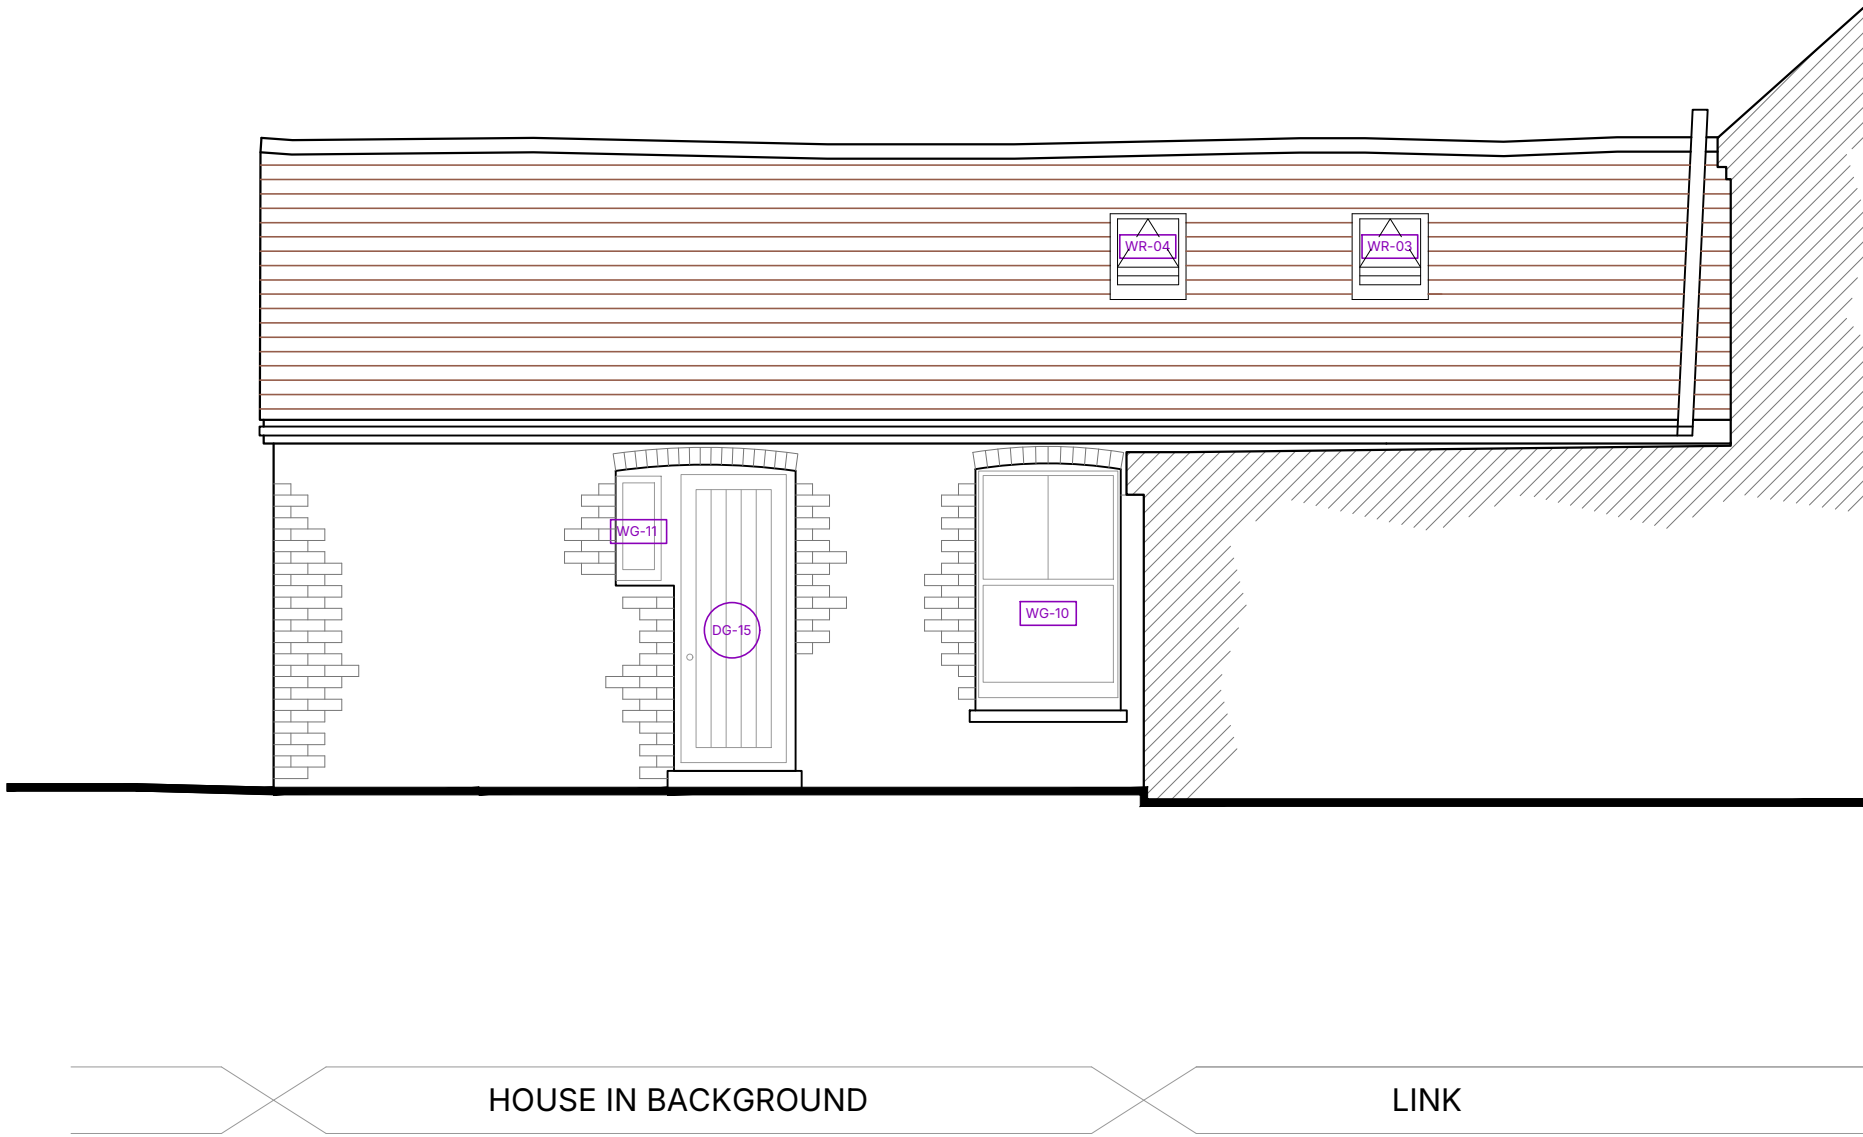


SIDE ELEVATION
[WEST]1:50



REAR ELEVATION
[SOUTH]1:50

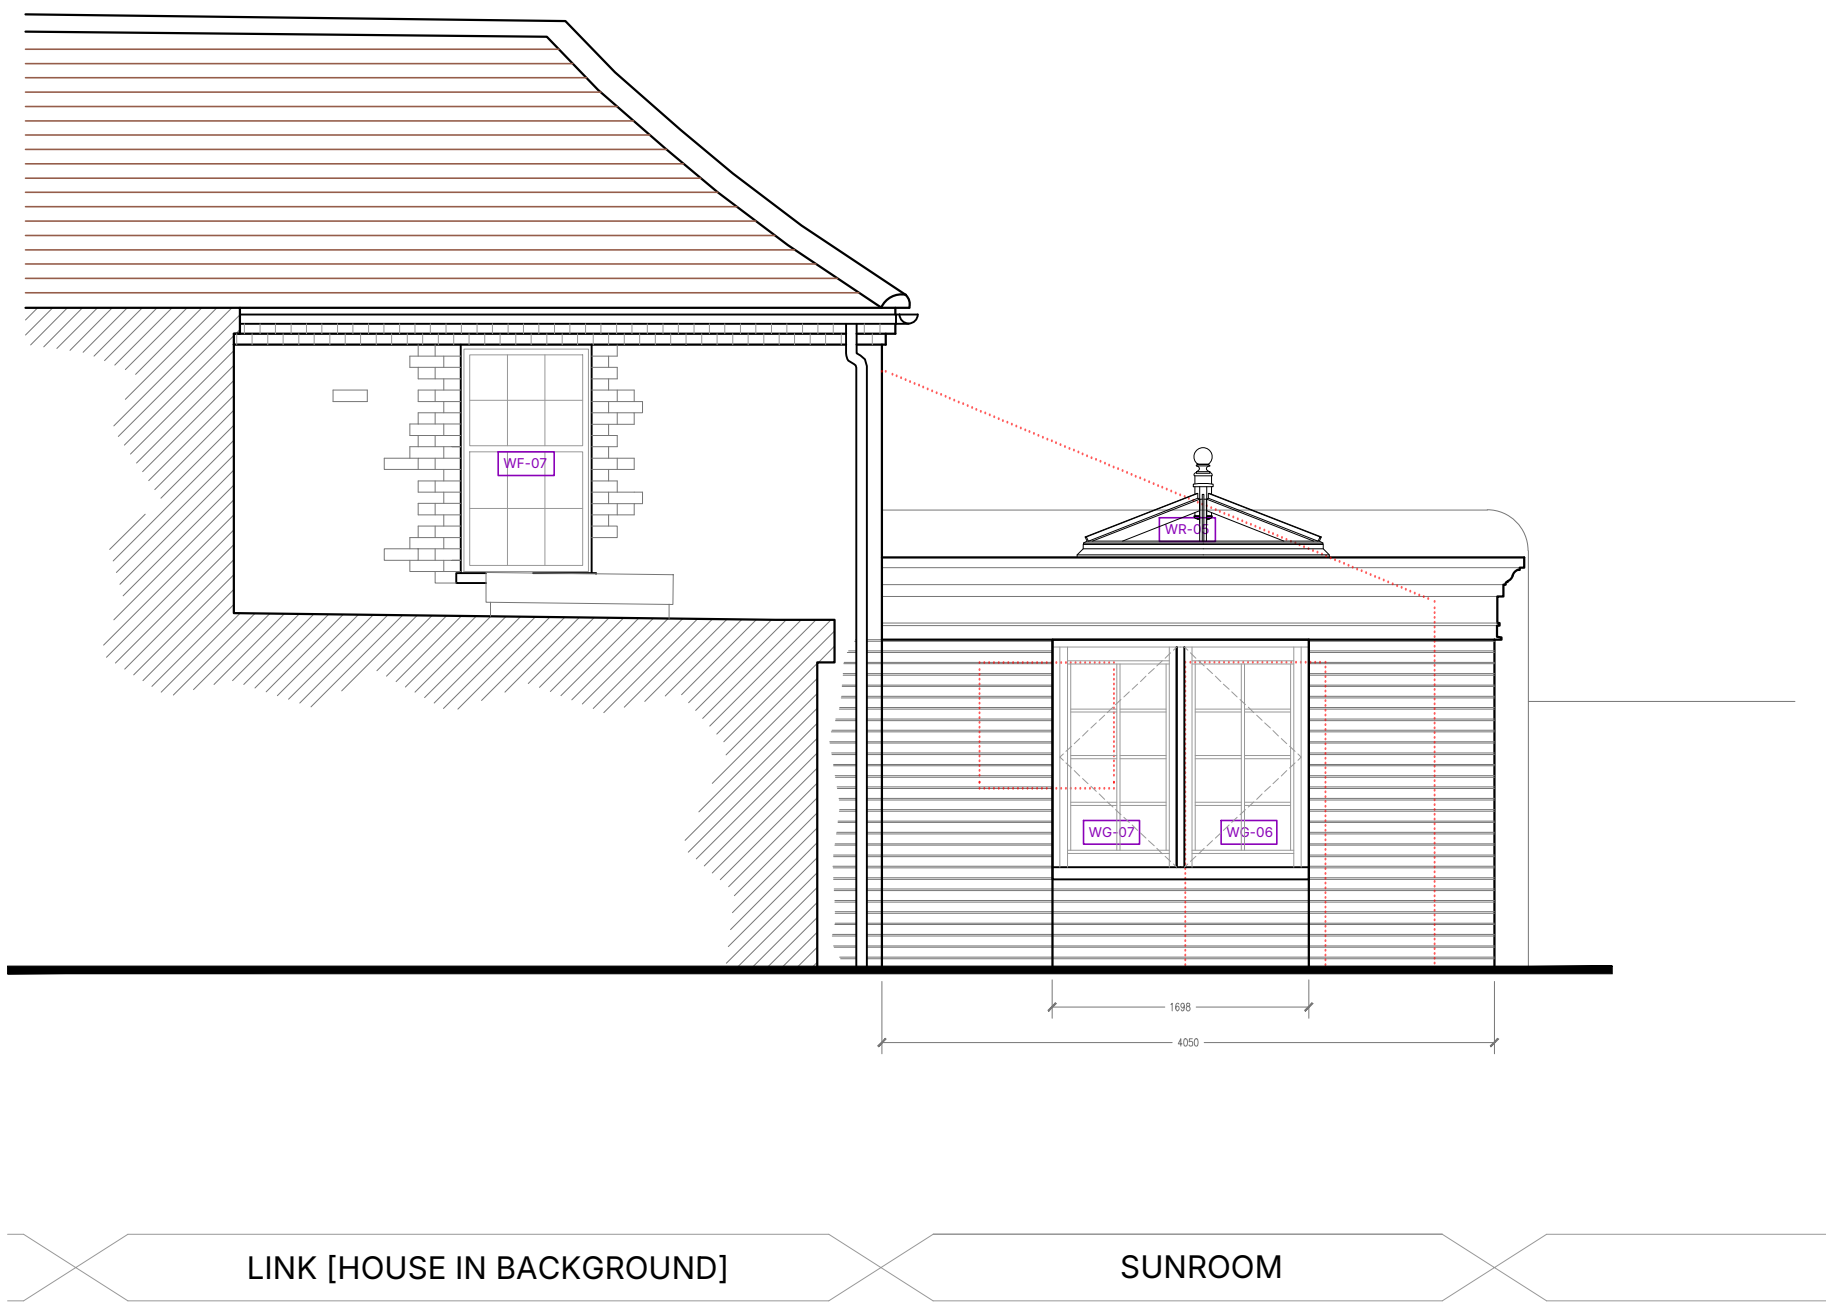

SIDE ELEVATION
[EAST]1:50

 

REV	DATE	AMENDMENT	DRAWN

Helyer Davies Architects

www.hdarchitects.co.uk
mail@hdarchitects.co.uk
01243 370 715

Unit 1 The Old Flour Mill . Queen St
Emsworth . PO10 7BT

PROJECT

THE CROOKED HOUSE, 21 QUEEN STREET
EMSWORTH, HAMPSHIRE, PO10 7BJ

DRAWING
MAIN HOUSE ELEVATIONS

SCALE
As noted @A1

DATE	DRAWN
Nov-25	PP
DRAWING No.	REV
24130 - 104	