


Project
6 Arun Close
Cowplain, Waterlooville, PO8 8BP
Scale Date
1:50@A3 06/01/26
Drawing Title
Existing First Floor Plan
Status
Planning
Drawing No. Rev
25255 - P004 -

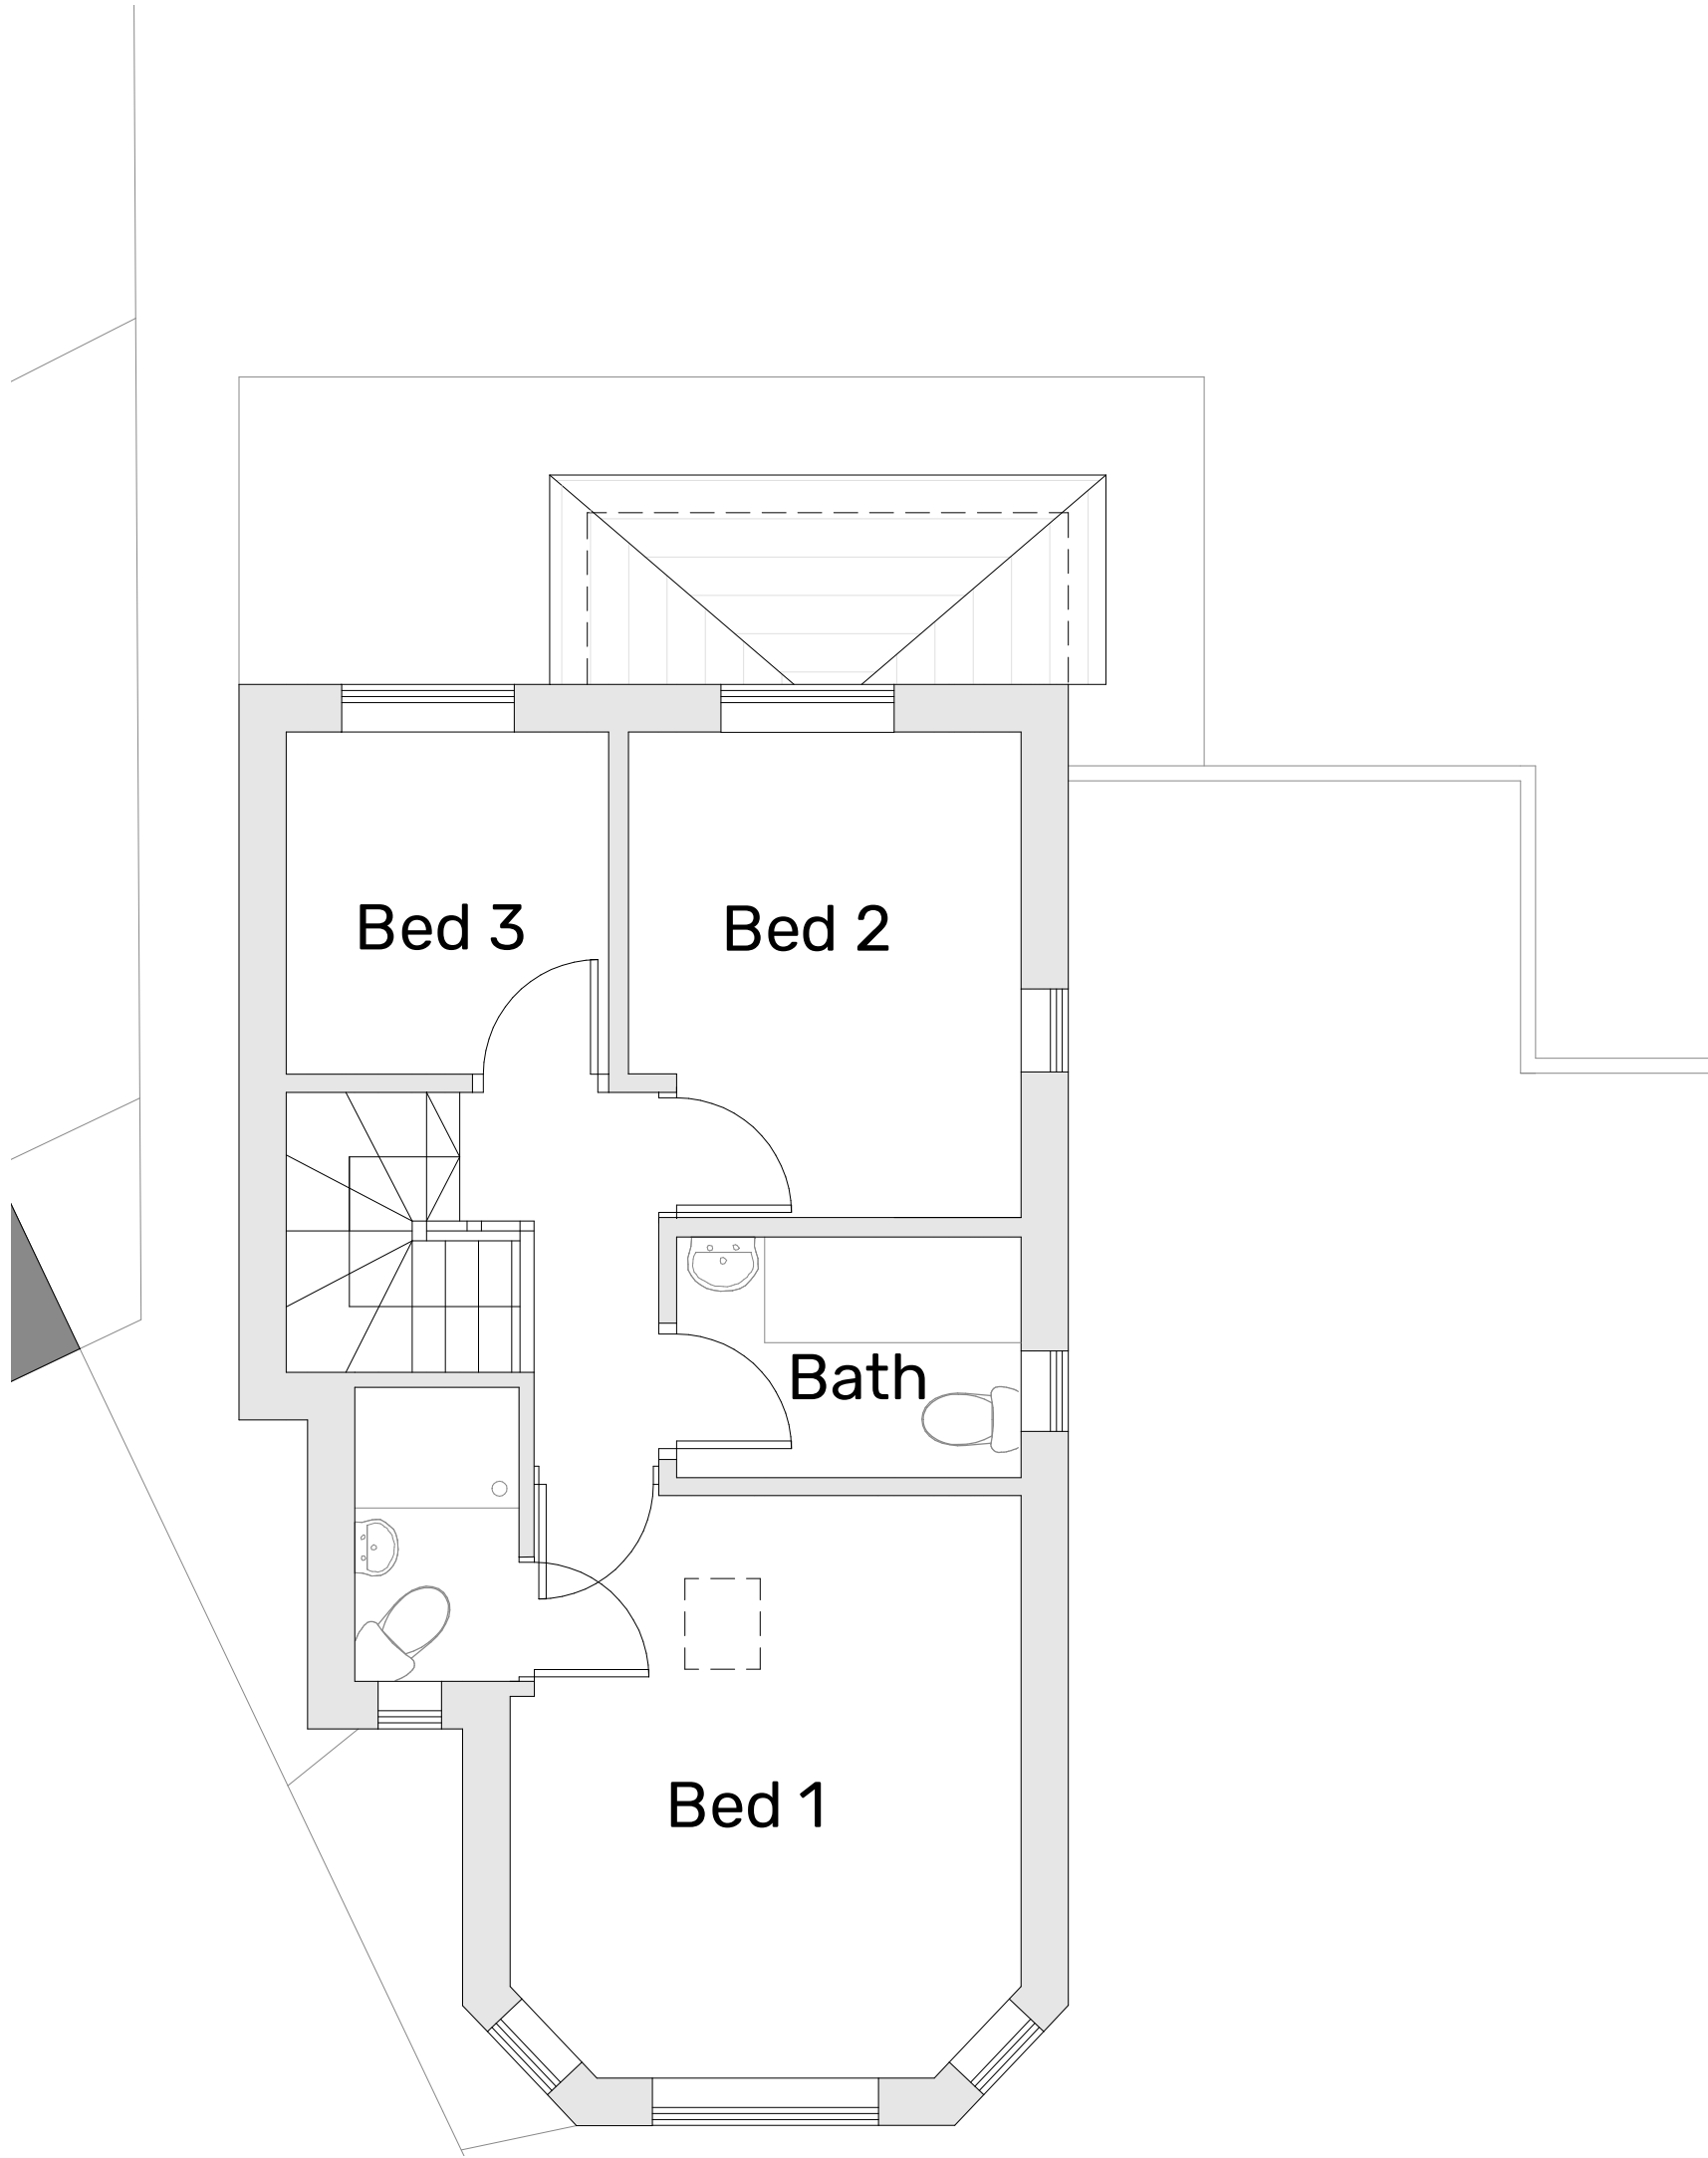

MJH Architects, 4 Rookwood, Alton, Hants, GU34 2LD
T. 01420 544501 www.mjharchitects.co.uk
Notes:
This drawing is © copyright of MJHArchitects.
This drawing is to be read in conjunction with all consultant's drawings, details and specification.
All dimensions to be checked on site prior to commencement of building work.
Scale for planning purposes only.
Any discrepancies to be reported to the architect prior to implementation.