


Scale 1:50

Project
6 Arun Close
Cowplain, Waterlooville, PO8 8BP
Scale 1:50@A3 Date 06/01/26
Drawing Title
Existing Roof Plan
Status
Planning
Drawing No. 25255 - P005 Rev -

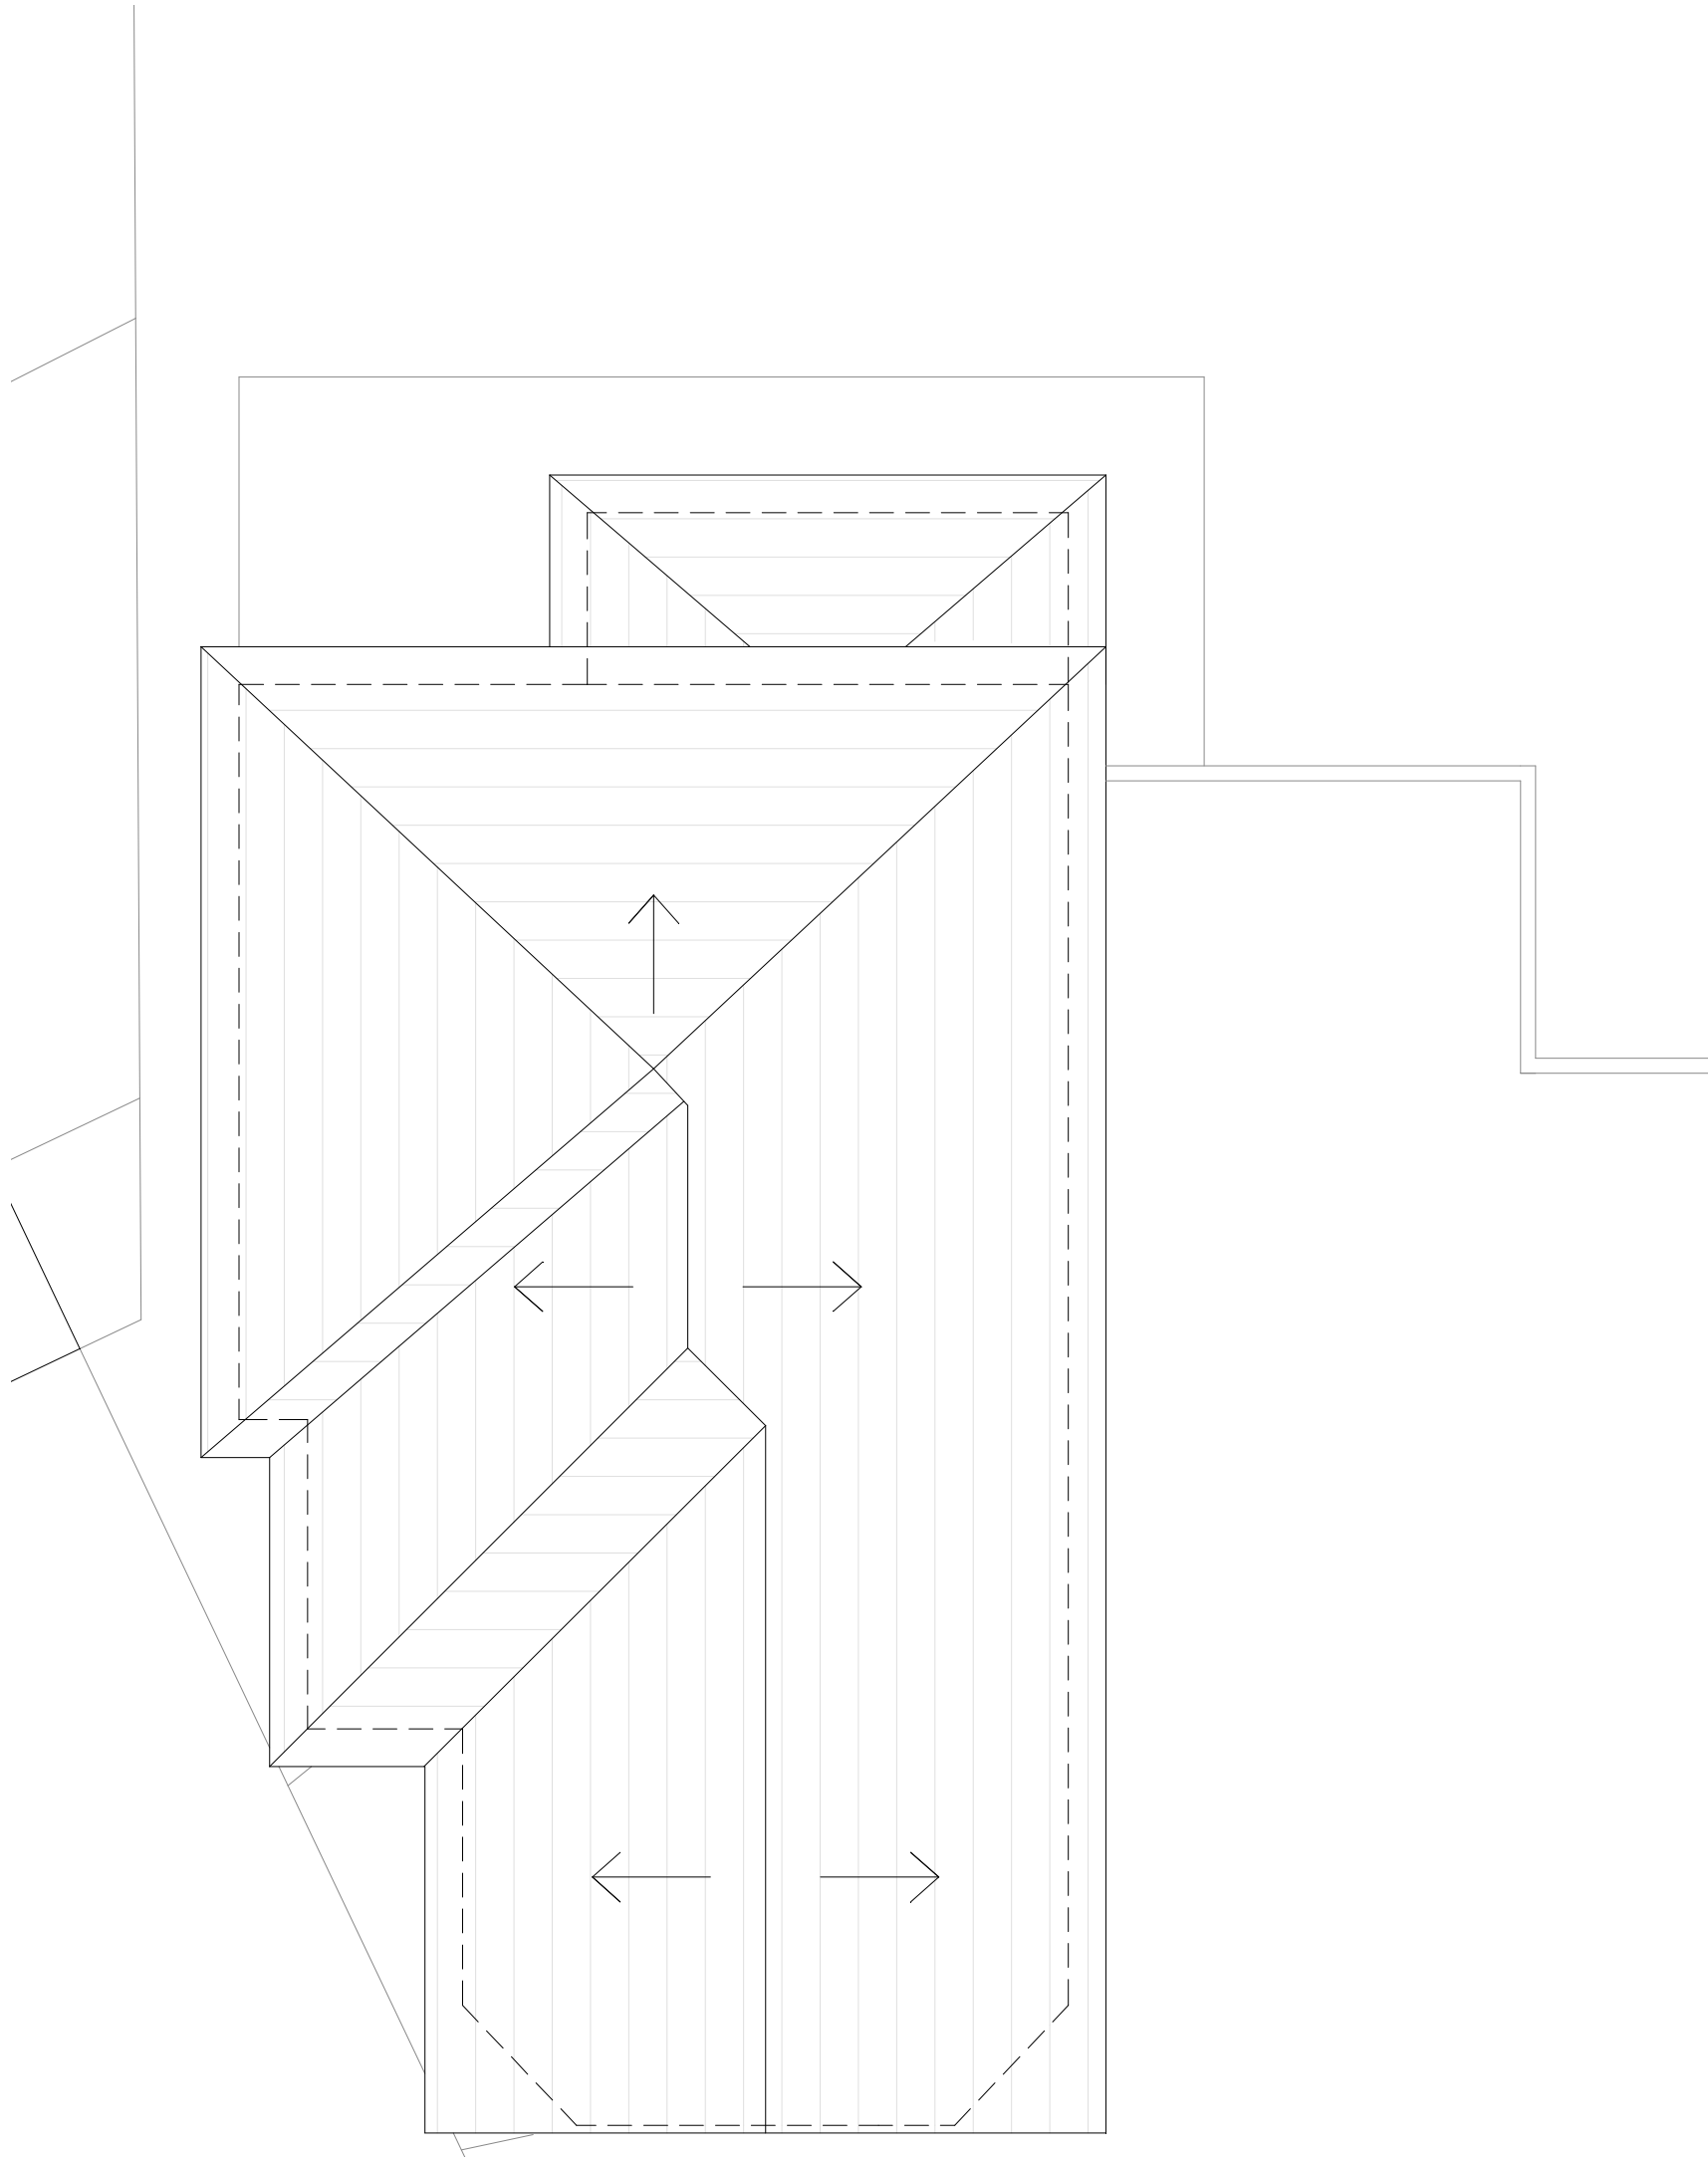

MJH Architects, 4 Rookwood, Alton, Hants, GU34 2LD
T. 01420 544501 www.mjharchitects.co.uk

Notes:
This drawing is © copyright of MJHArchitects.
This drawing is to be read in conjunction with all consultant's drawings, details and specification.
All dimensions to be checked on site prior to commencement of building work.
Scale for planning purposes only.
Any discrepancies to be reported to the architect prior to implementation.