



Existing Floor Plan

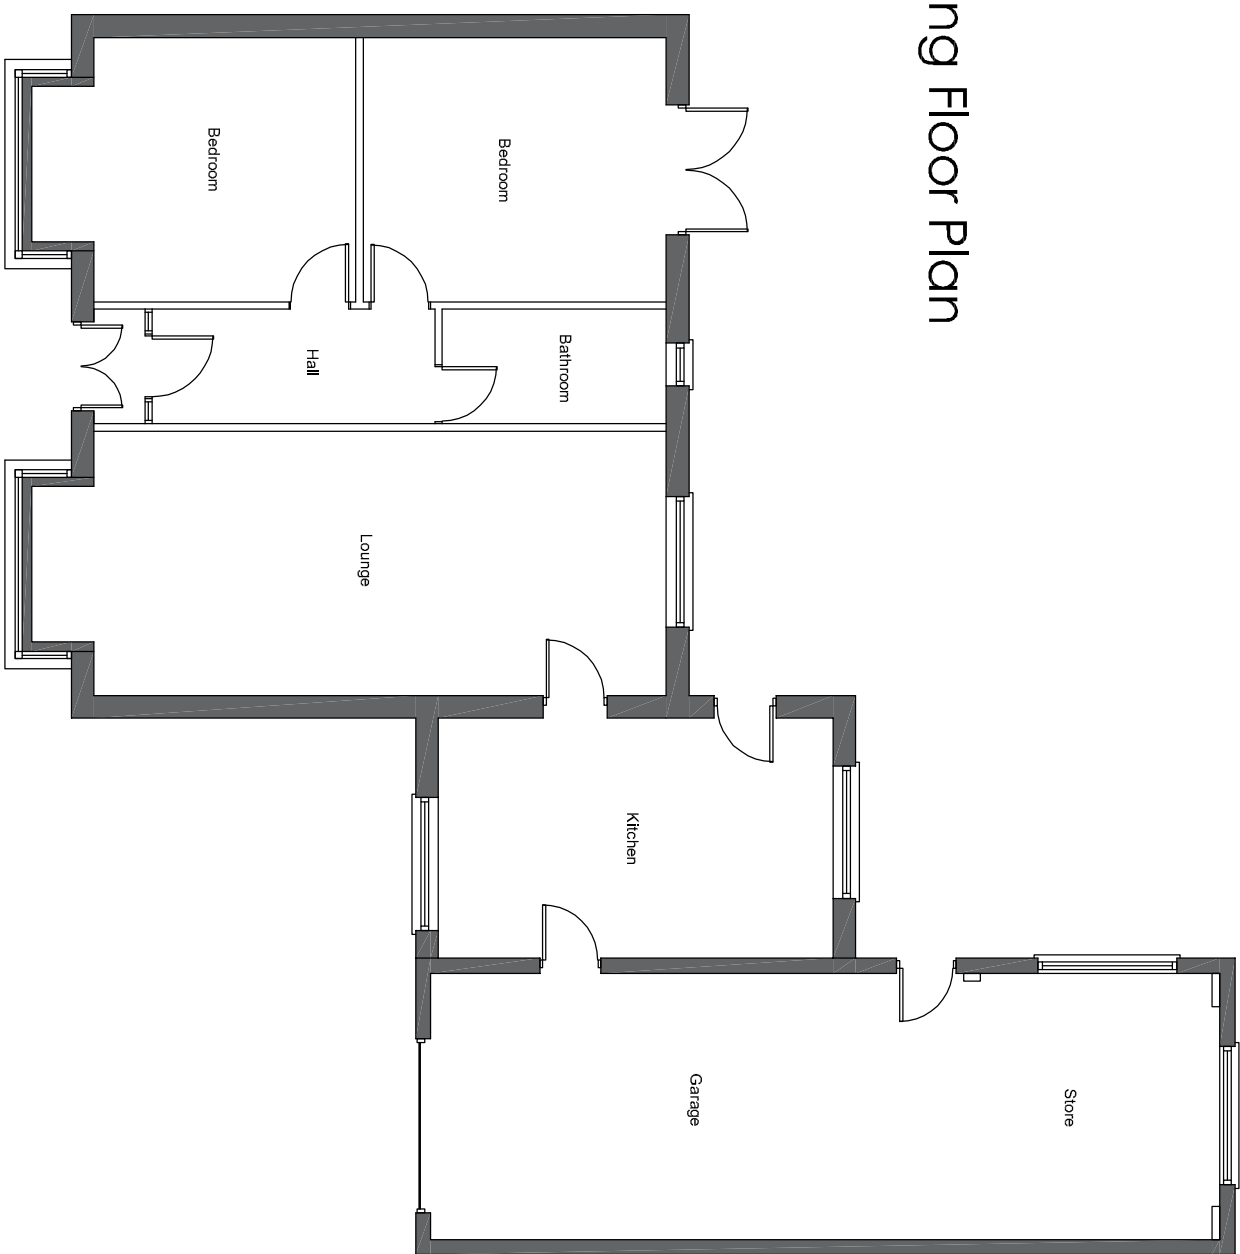

Existing Street Scene

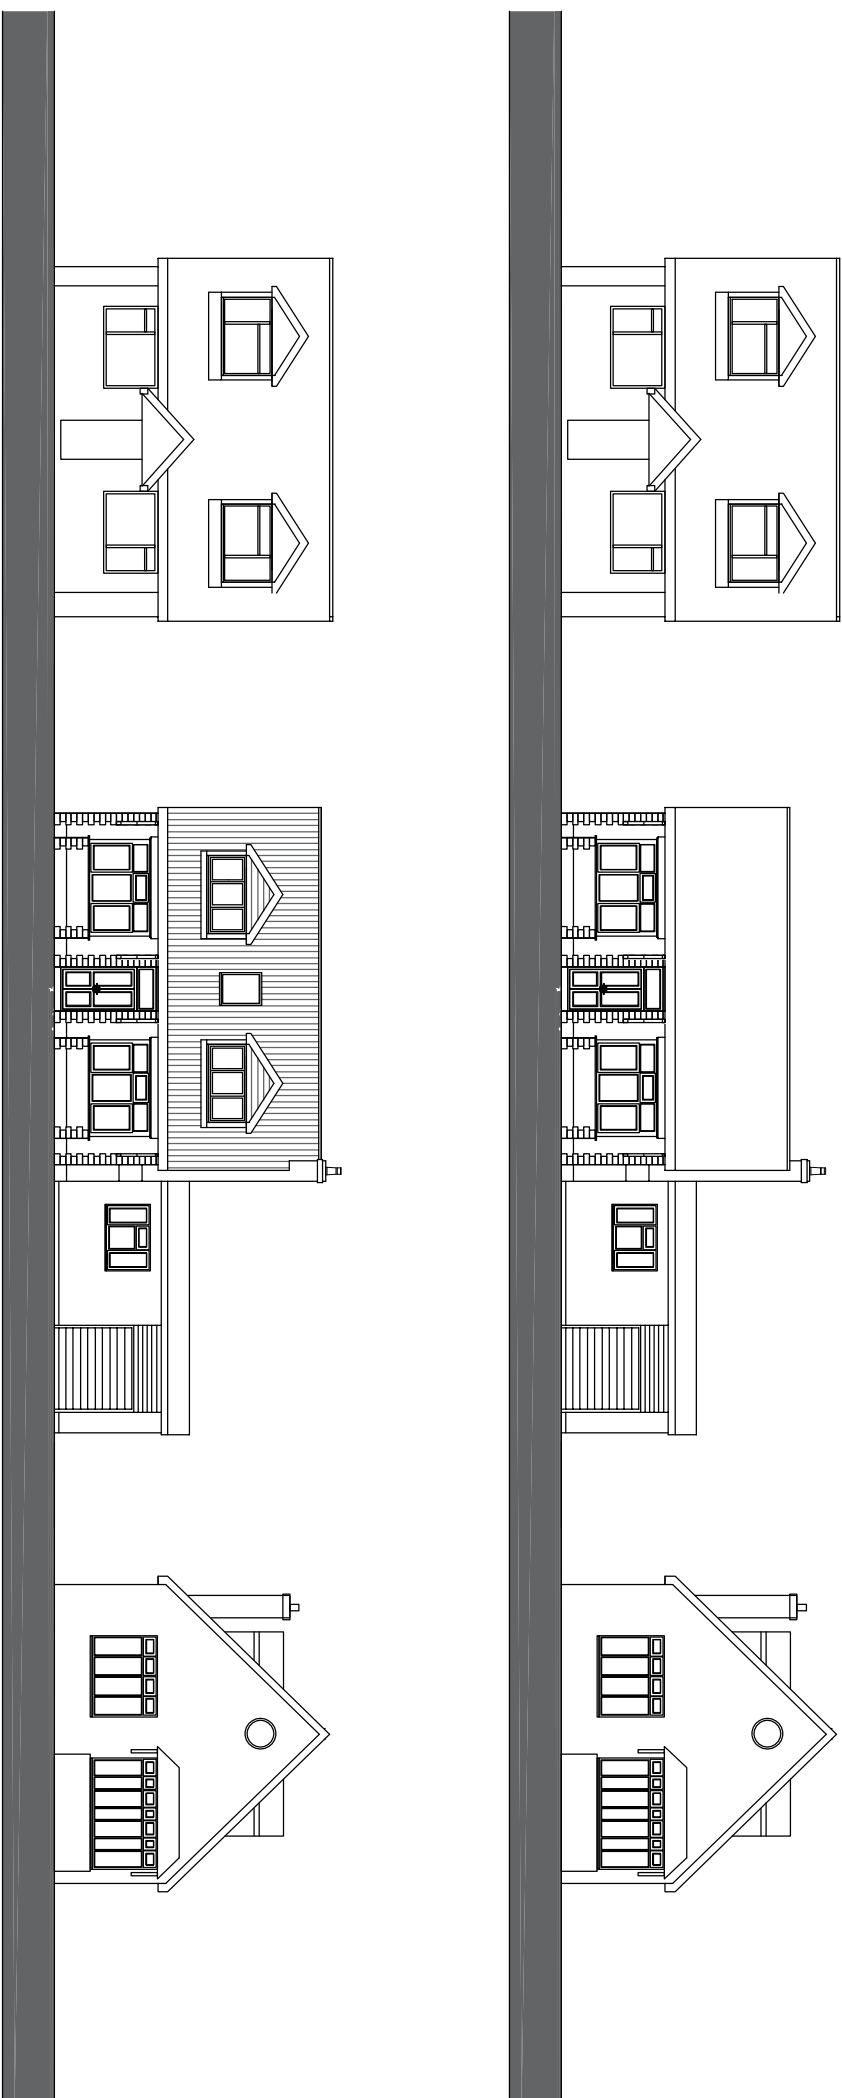


Proposed Street Scene

Existing Elevations


North Elevation




South Elevation

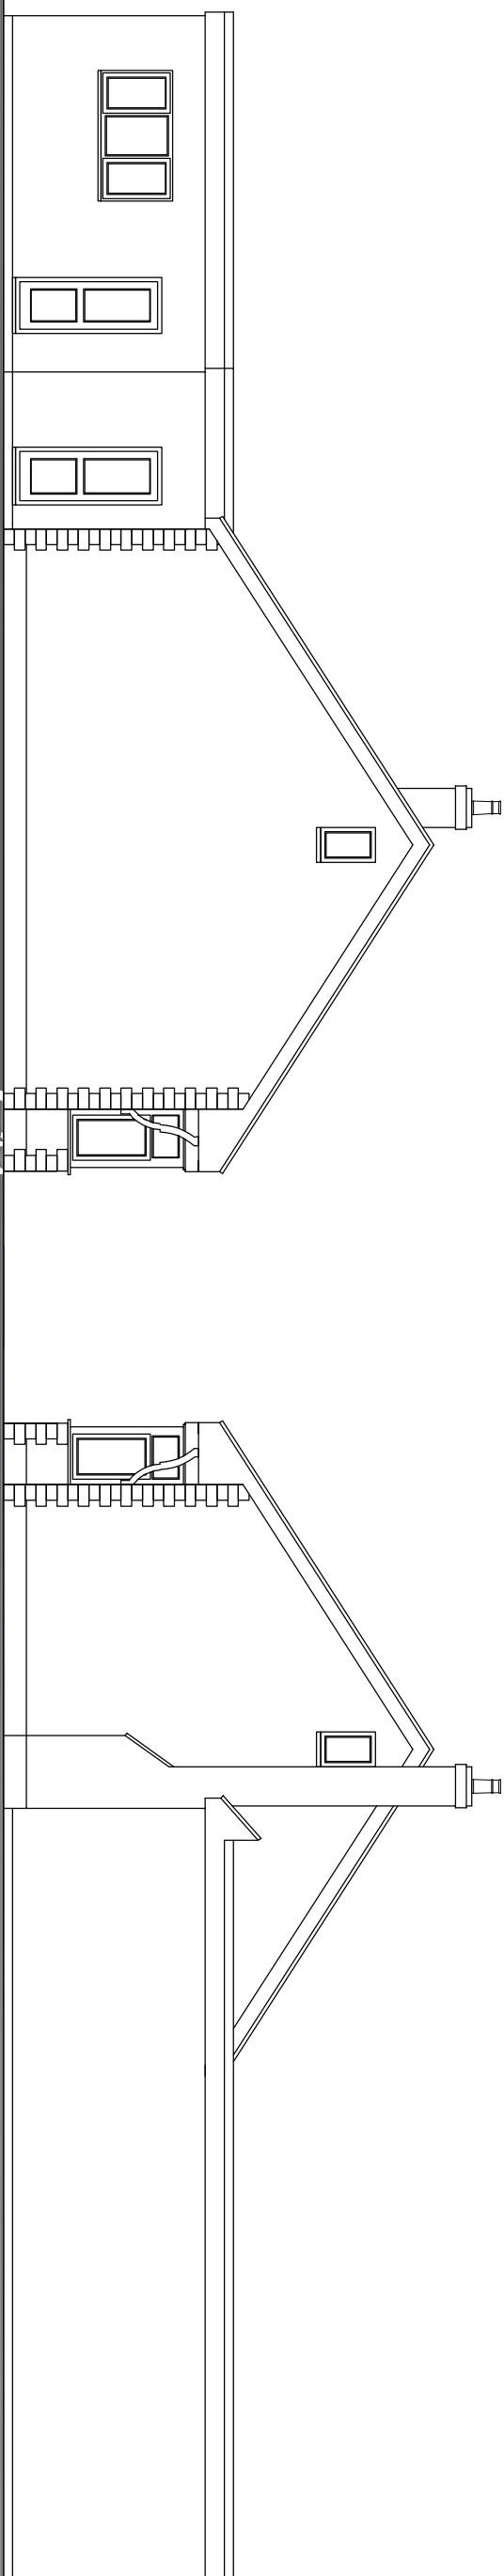

East Elevation

 

West Elevation

 

01	Revised elevations	Jan 25	CRF
Revisions	Description	Date	Drawn
Project :			
Mr Simon Daw 110 Stakes Road Waterlooville			
Drawing Title :			
Existing Floor Plans and Elevations			
Chris Flint Associates Ltd CHARTERED SURVEYORS - PROJECT MANAGERS DEVELOPMENT CONSULTANTS			
Drawn By	Date	SHEET SIZE	Approved By
CF	21/10/25	A1	
Drawing No	Revision	Scale	
CFA	FULL	02 01	1-100
PLANNING			
BEECHWOOD - 30 QUEENS ROAD - WATERLOOVILLE - PO7 5SR Tel: 01703 934344 Email: info@flintassociates.co.uk			