



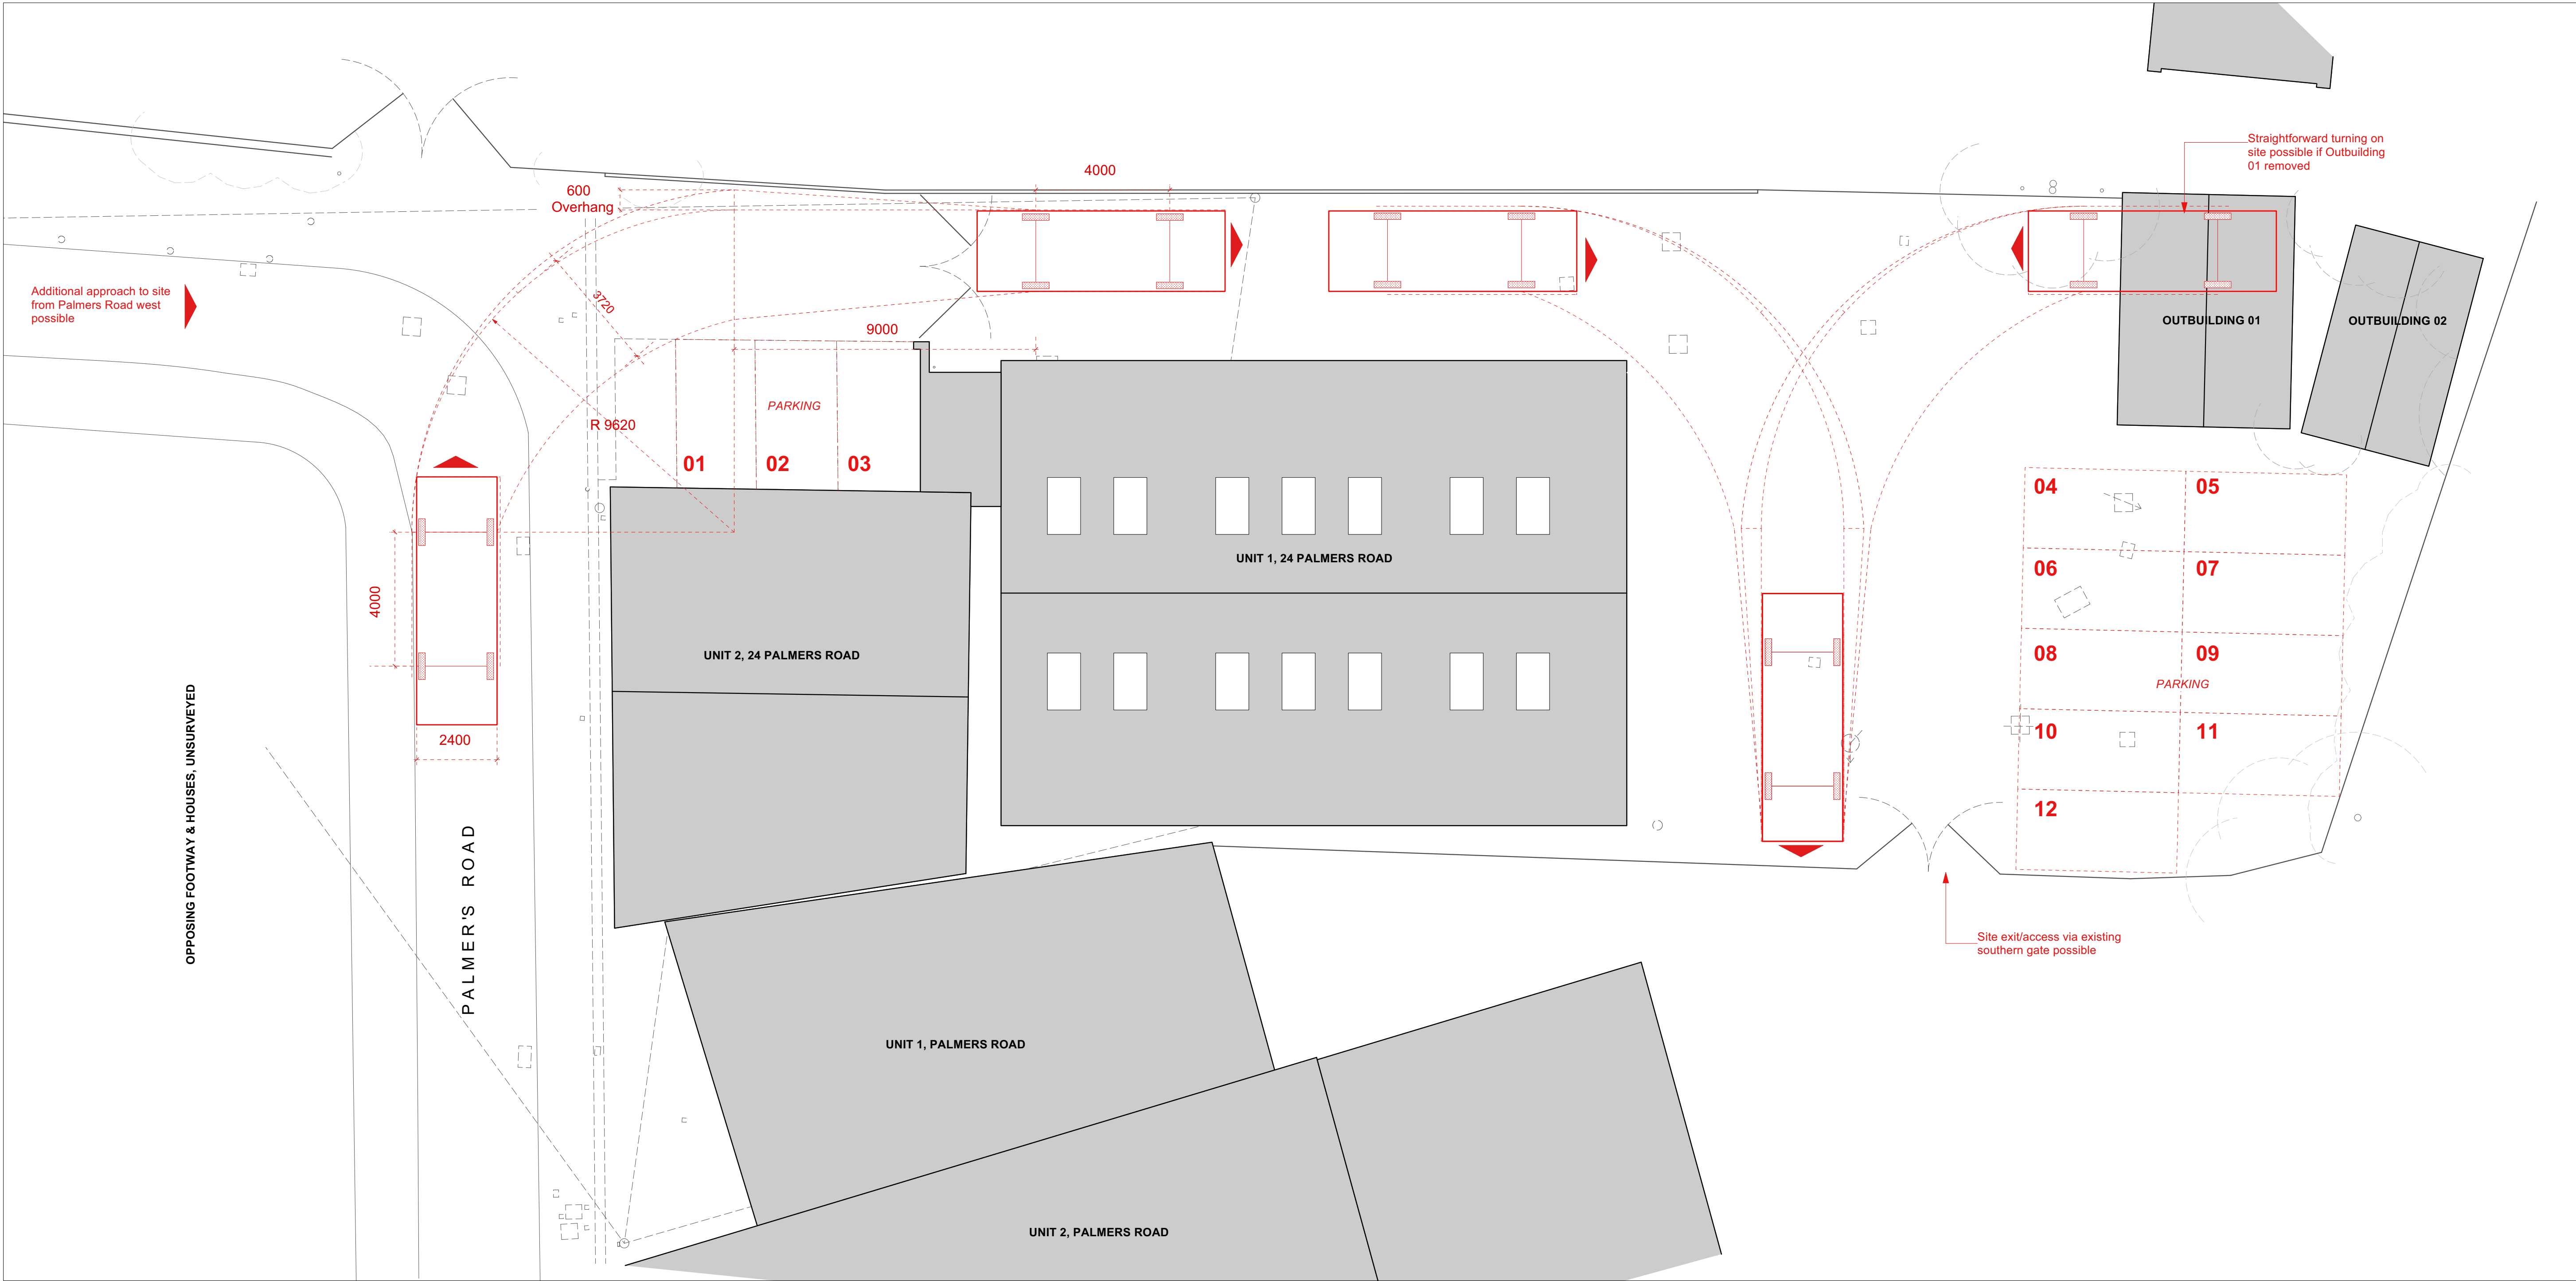

1 EXISTING SITE PLAN WITH VEHICLE TURNING CIRCLES
Scale: 1:100

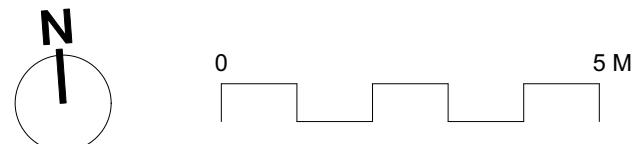

NOTES:

The turning circles shown are for a 7.5m long vehicle with 4m wheelbase, equivalent to a medium size refuse collection vehicle or 7.5 tonne commercial vehicle.

Overall length: 7.5m
Overall width: 2.4m
Track width: 3.72m
Kerb to Kerb turning radius: 9.62m

REV	DATE	NOTES	DRN	CHKD									STYLO	DRAWING TITLE		PROJECT TITLE	
														DRAWING REF	2503-104	CLIENT	WESTCOTT
														STATUS	Preliminary	ORIGIN	09/25
														SCALE	1:100 @ A1	PROJECT NO.	2503
					GENERAL NOTES												
					THE CONTRACTOR IS RESPONSIBLE FOR THE CHECKING OF ALL SITE DIMENSIONS AND LEVELS.												
					DISCREPANCIES TO BE REPORTED IMMEDIATELY TO THE CONTRACT ADMINISTRATOR / ARCHITECT.												
					TO BE READ IN CONJUNCTION WITH ALL RELEVANT CONSULTANTS DRAWINGS AND INFORMATION.												
					ALL EXISTING SITE, TREE AND BUILDING INFORMATION HAS BEEN COMPILED FROM DIFFERENT SOURCES.												