



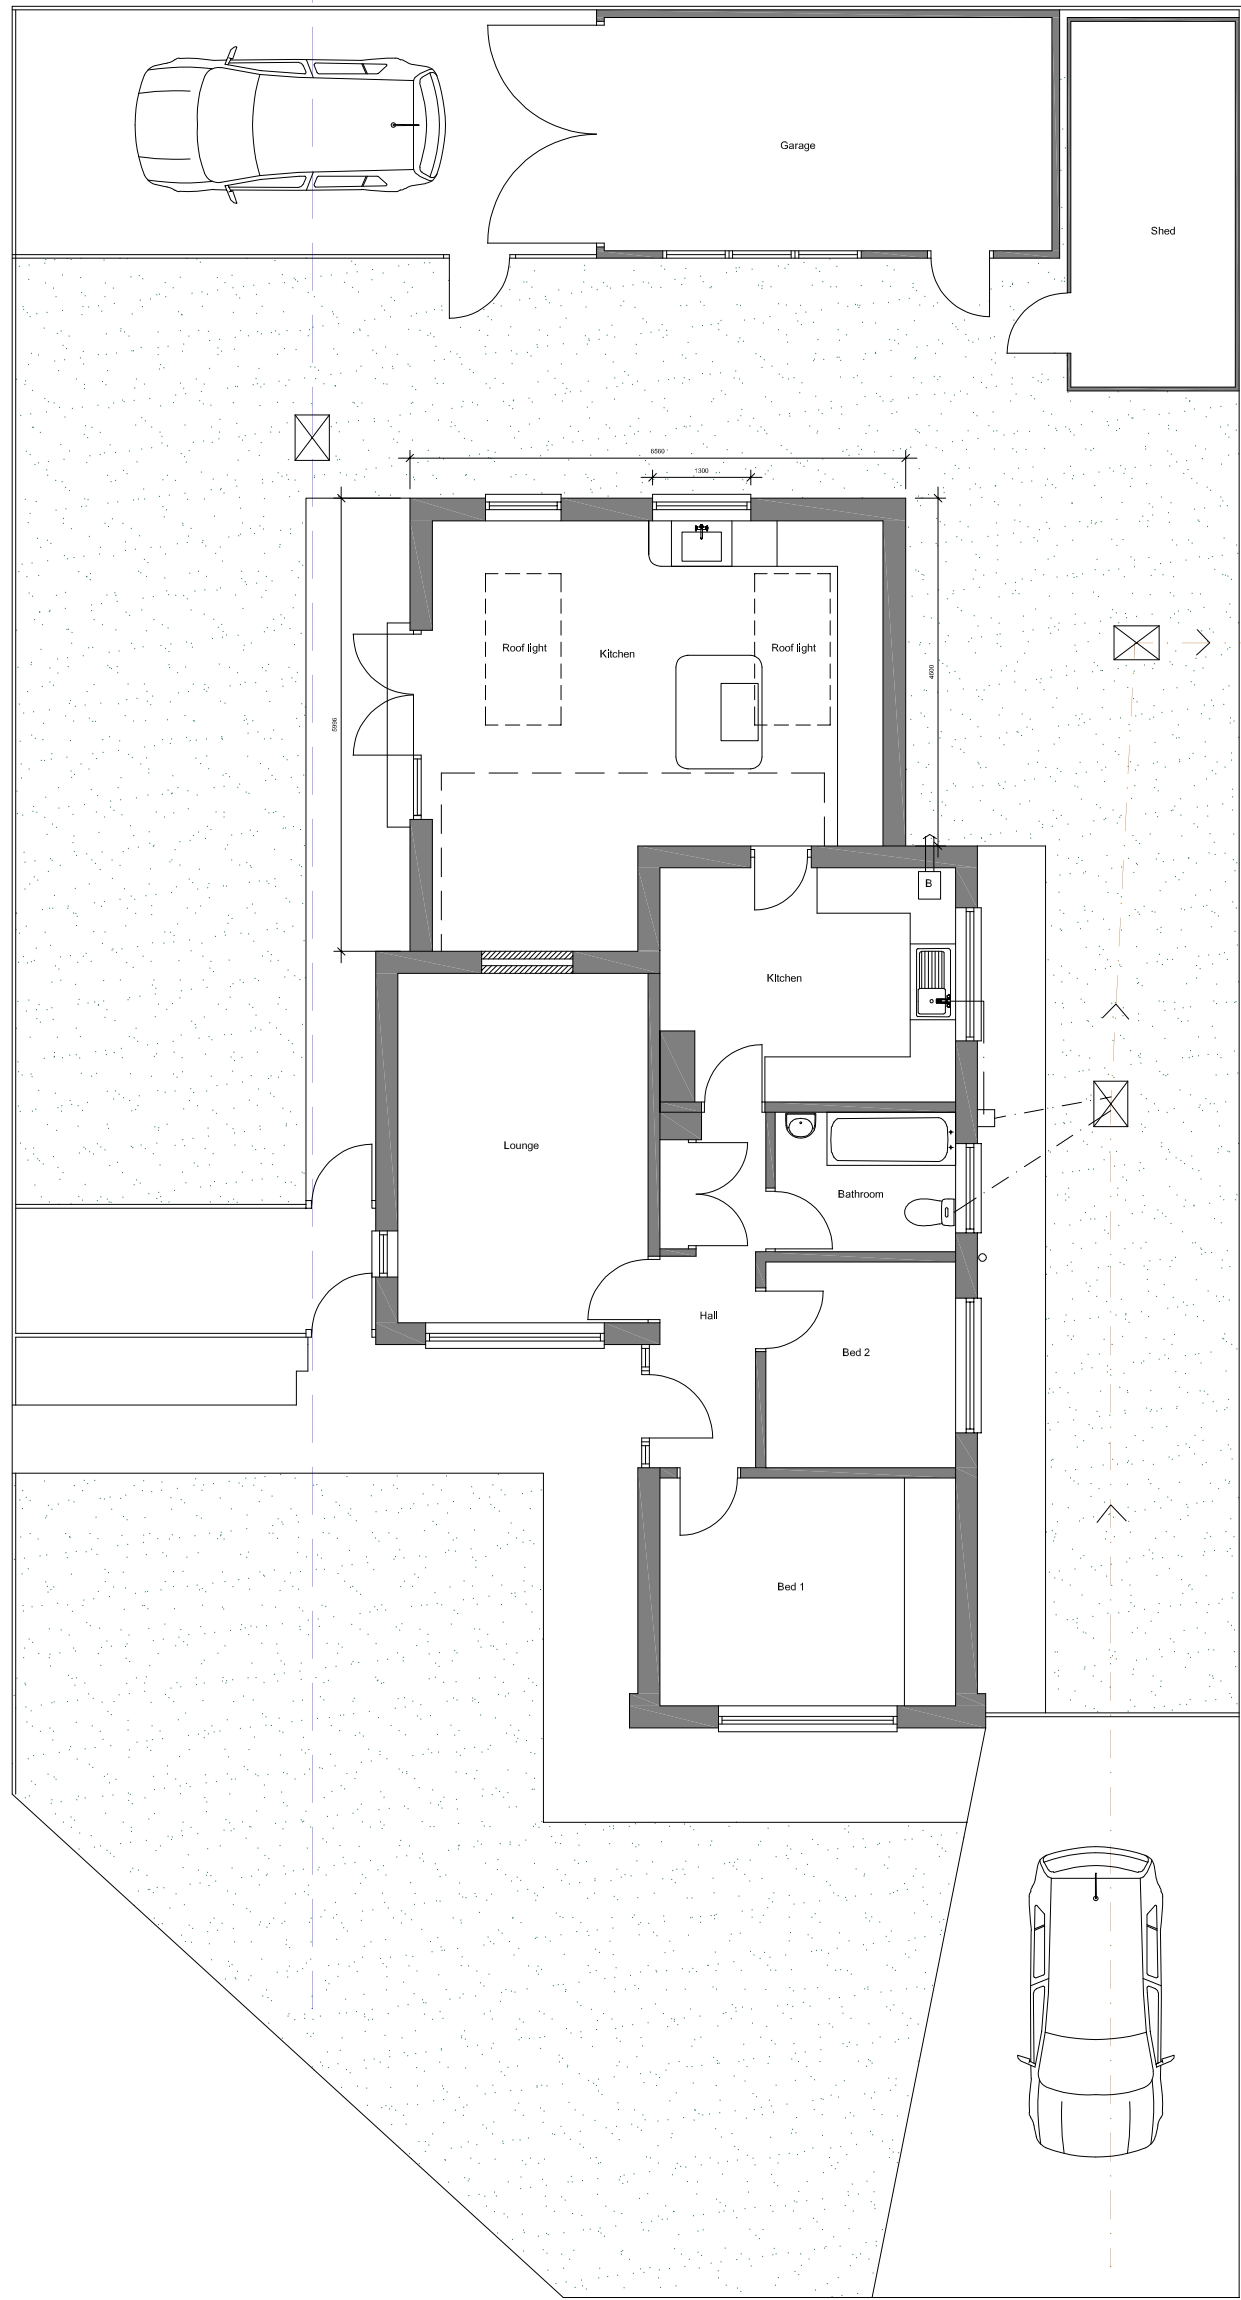

GROUND FLOOR PLAN

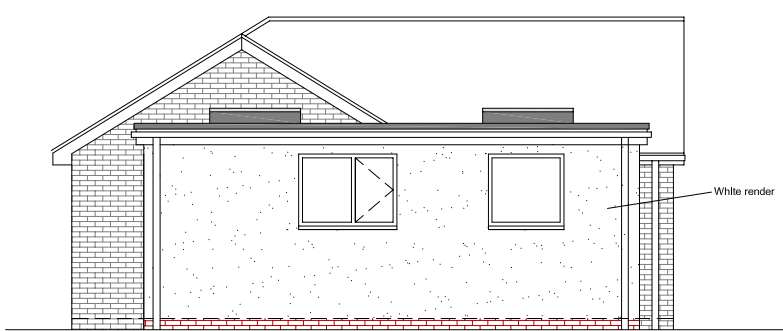


SIDE ELEVATION



REAR ELEVATION



SIDE ELEVATION

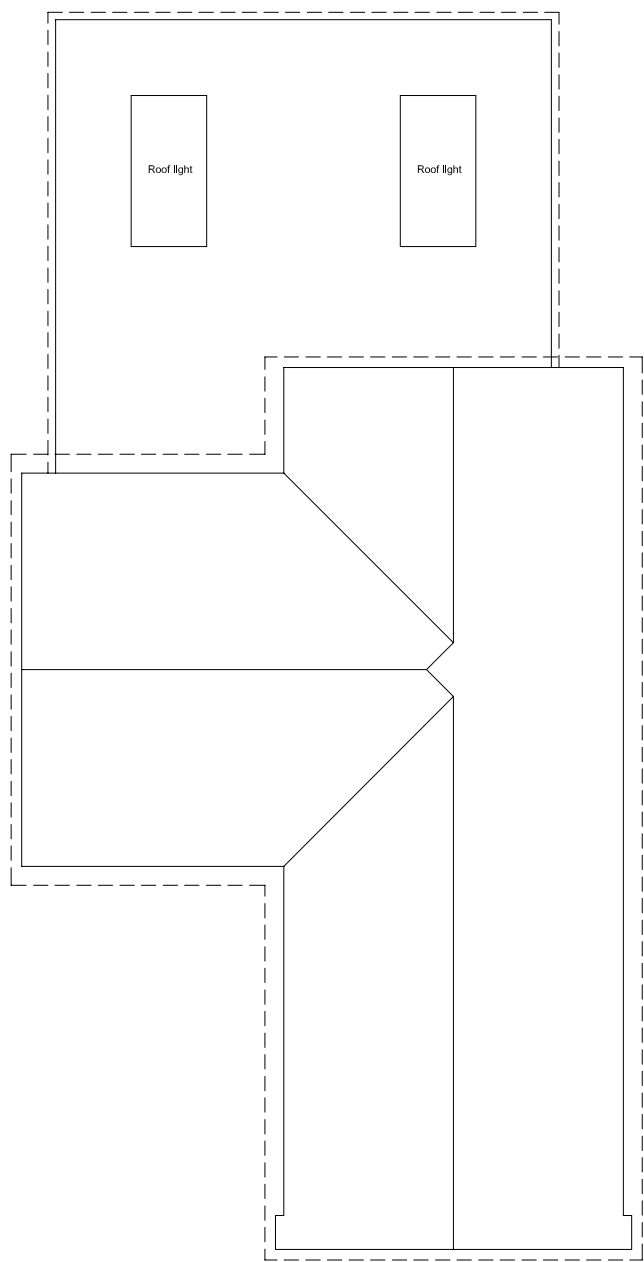

ROOF PLAN



REAR ELEVATION PHOTO

Scale Bar 1:100



Rev:	Description:	Date:
Address: Proposed single storey rear extension 51 Cotwell Avenue Hordean PO8 9AW		
Drawing Title: Proposed Plans & Elevations		
Drawing Number Planning002	Scale: 1:100 @ A2	
Date: January 26	Rev:	