




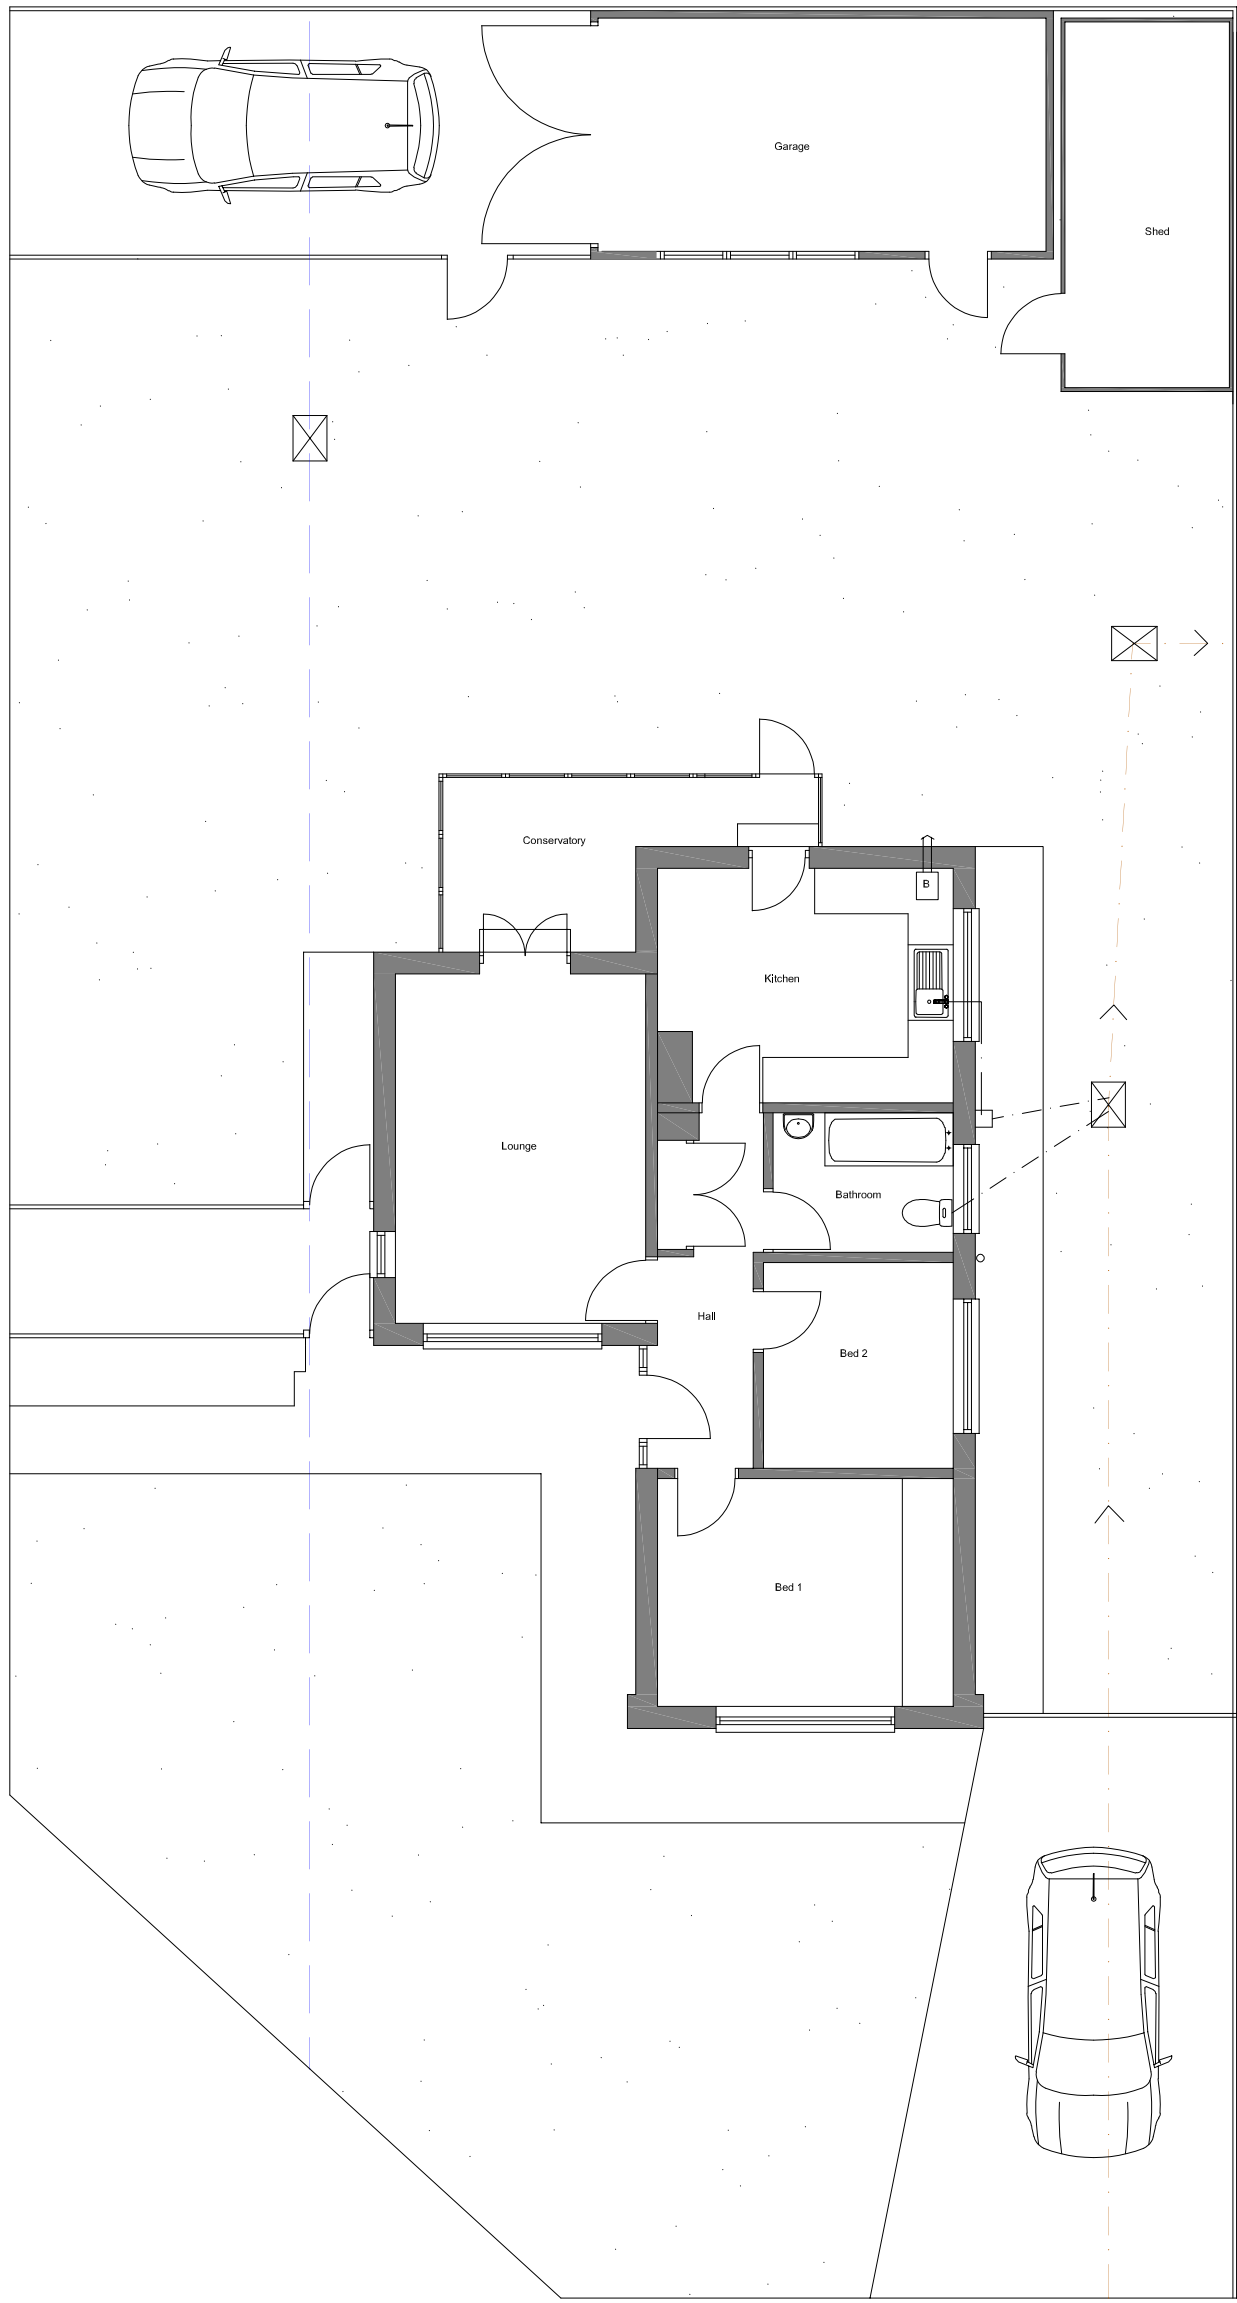


GROUND FLOOR PLAN

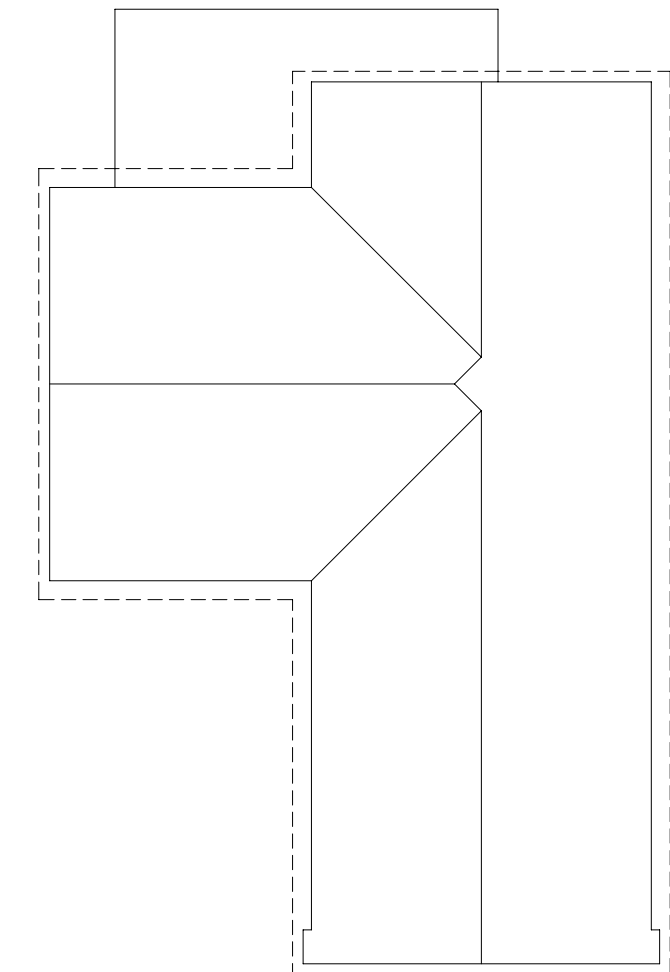

ROOF PLAN

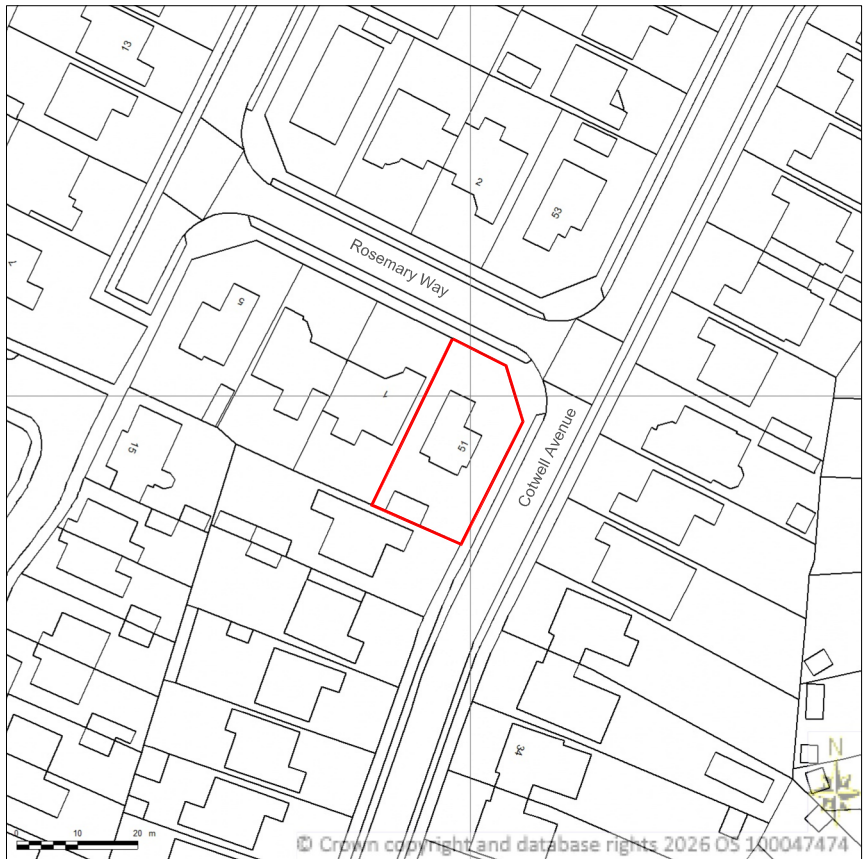

LOCATION PLAN 1:1250

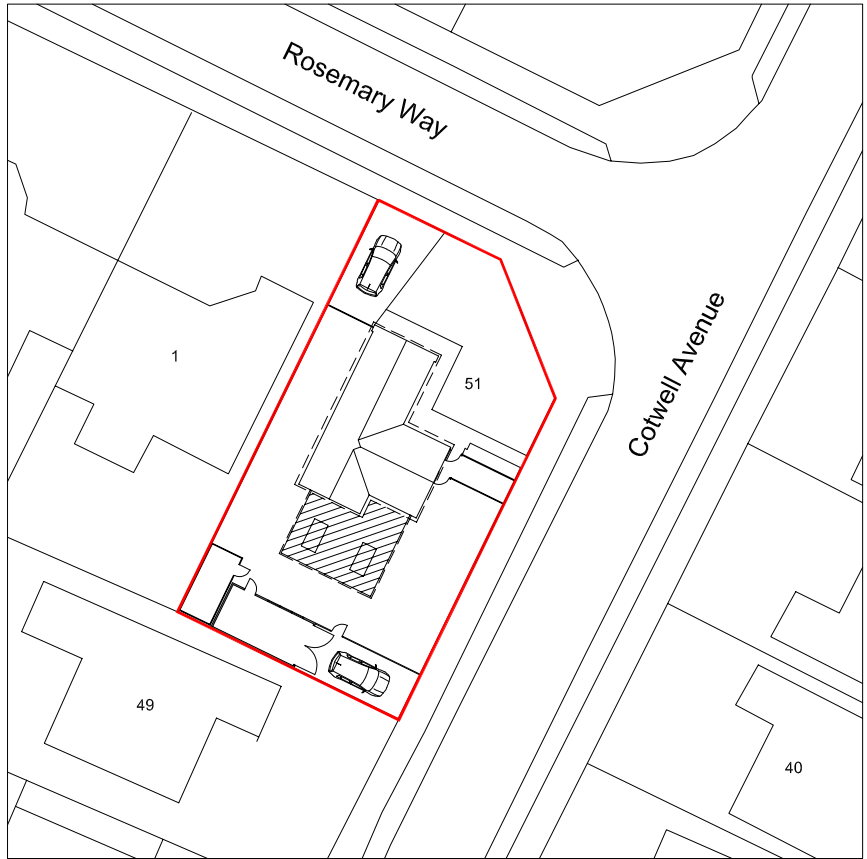


SITE PLAN 1:500



SIDE ELEVATION



REAR ELEVATION

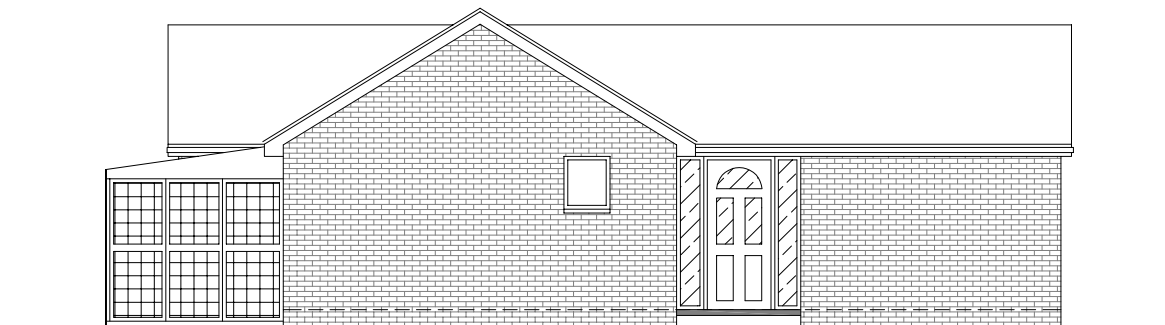

SIDE ELEVATION



REAR ELEVATION PHOTO

Scale Bar 1:100



Rev:	Description:	Date:
Address: Proposed single storey rear extension 51 Cotwell Avenue Hordean PO8 9AW		
Drawing Title: Existing Plans & Elevations		
Drawing Number Planning001		Scale: 1:100 @ A2
Date: January 26		Rev: