



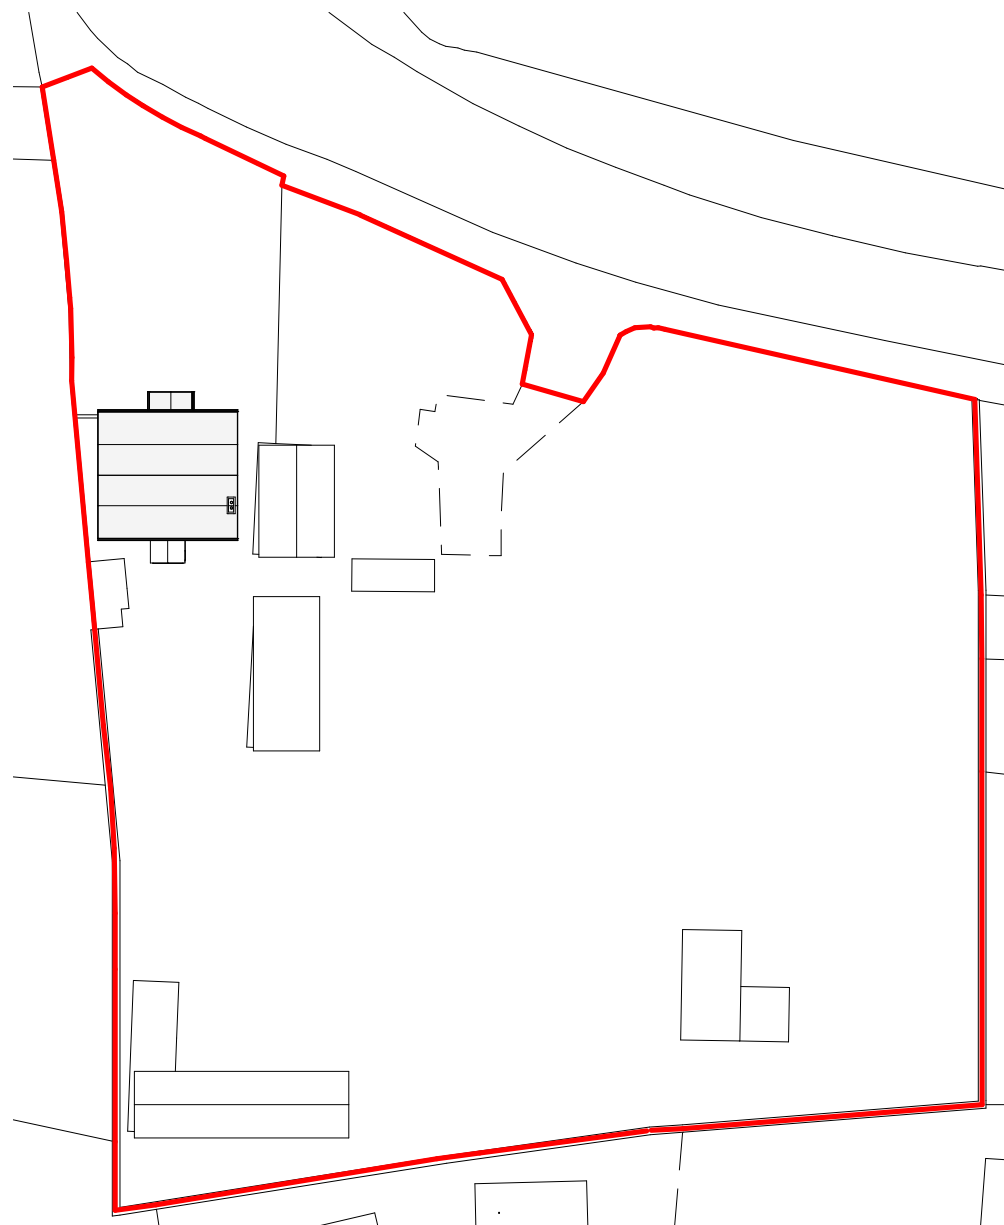

2 Main Site Plan
1 : 500

 

VISUAL SCALE 1:500 @ A3


Levels
The construction area of the site is level hence no level survey has been provided

Flood Risk
This site does not fall in a flood risk area hence no flood risk assessment has been provided


Tree Survey
This proposal has no impact on trees

Parking Provision
This site retains over 5 parking spaces no increased occupancy is proposed

Boundary Treatment
The boundaries are defined timber panel fences brick walls and hedges

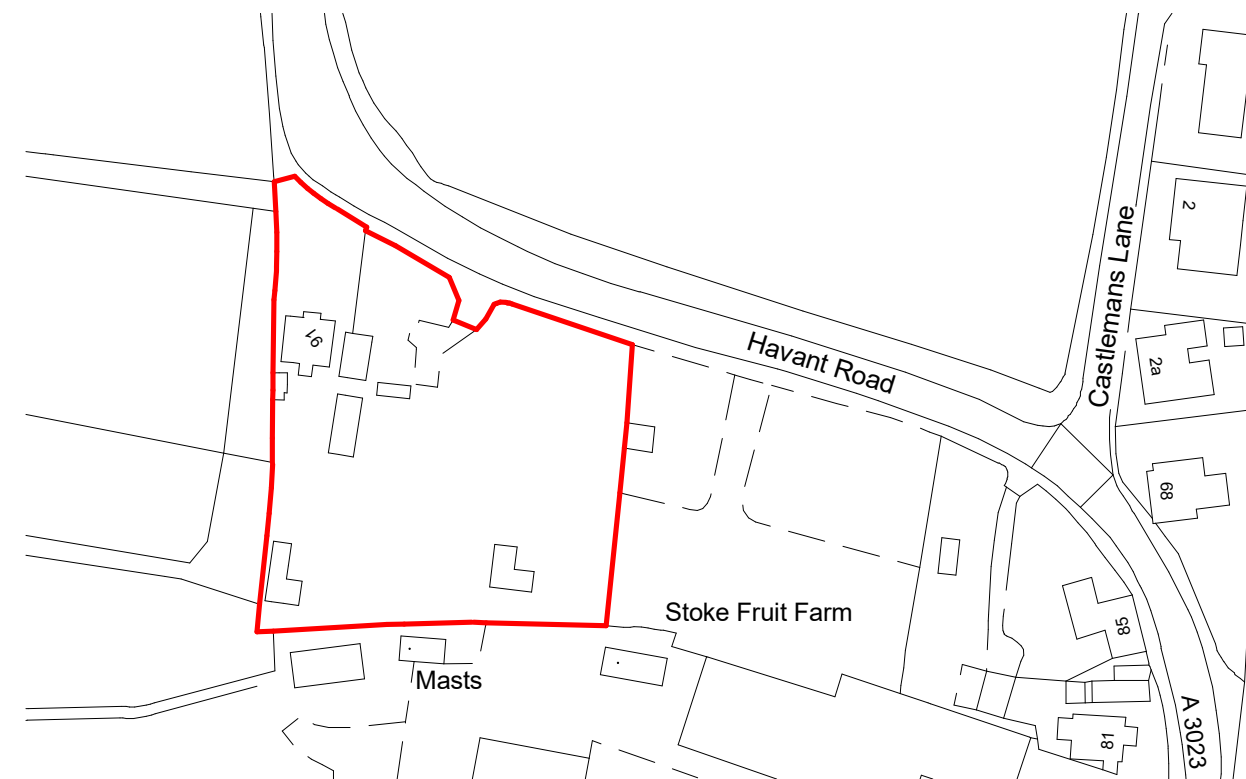

1 Location Plan
1 : 1250

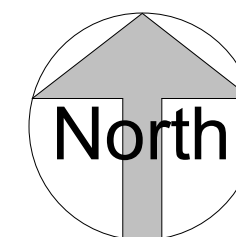

VISUAL SCALE 1:1250 @ A3

This map was purchased from
emapsite.com on 9.1.2026 and is subject
to the following © Crown copyright and
database rights
Ordnance Survey AC0000808122

**IJ Murray
Associates Ltd**
www.ijma.co.uk



I J Murray Associates
Ltd
200 Seafrost
Hayling Island
Hampshire
PO11 9HR
Phone 07779 246915
e-mail ian@ijma.co.uk

These drawings are for planning and, if specified, building regulation purposes only and are not for construction. All dimensions should be checked on site before work commences

These drawings are the
property of IJ Murray
Associates Ltd and should
not be reproduced or used
in any way without the
permission of a Director of
IJ Murray Associates Ltd

Mr & Mrs Smith
91 Havant Road HI
Existing

Site and Location Plan

Project number	Project Number	A101	
Date	Issue Date		
Drawn by	Author		
Paper size	A3 (Print 100% no borders)	Scale	As indicated