


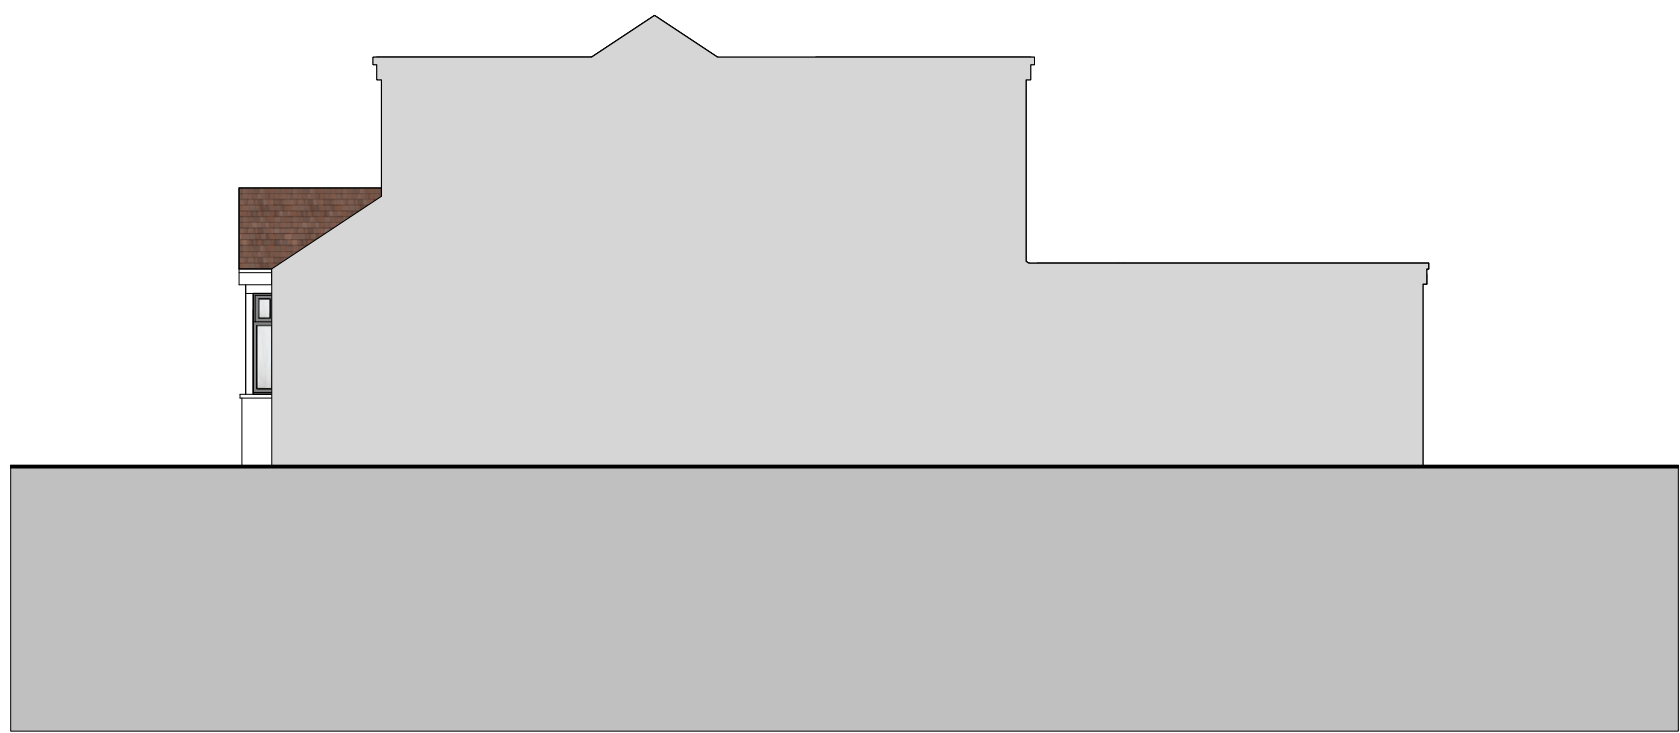


PROPOSED SIDE ELEVATION 1:100

Scale 1:100
0 2000 4000 60 80 1000mm



PROPOSED FRONT ELEVATION 1:100

Scale 1:100
0 2000 4000 60 80 1000mm

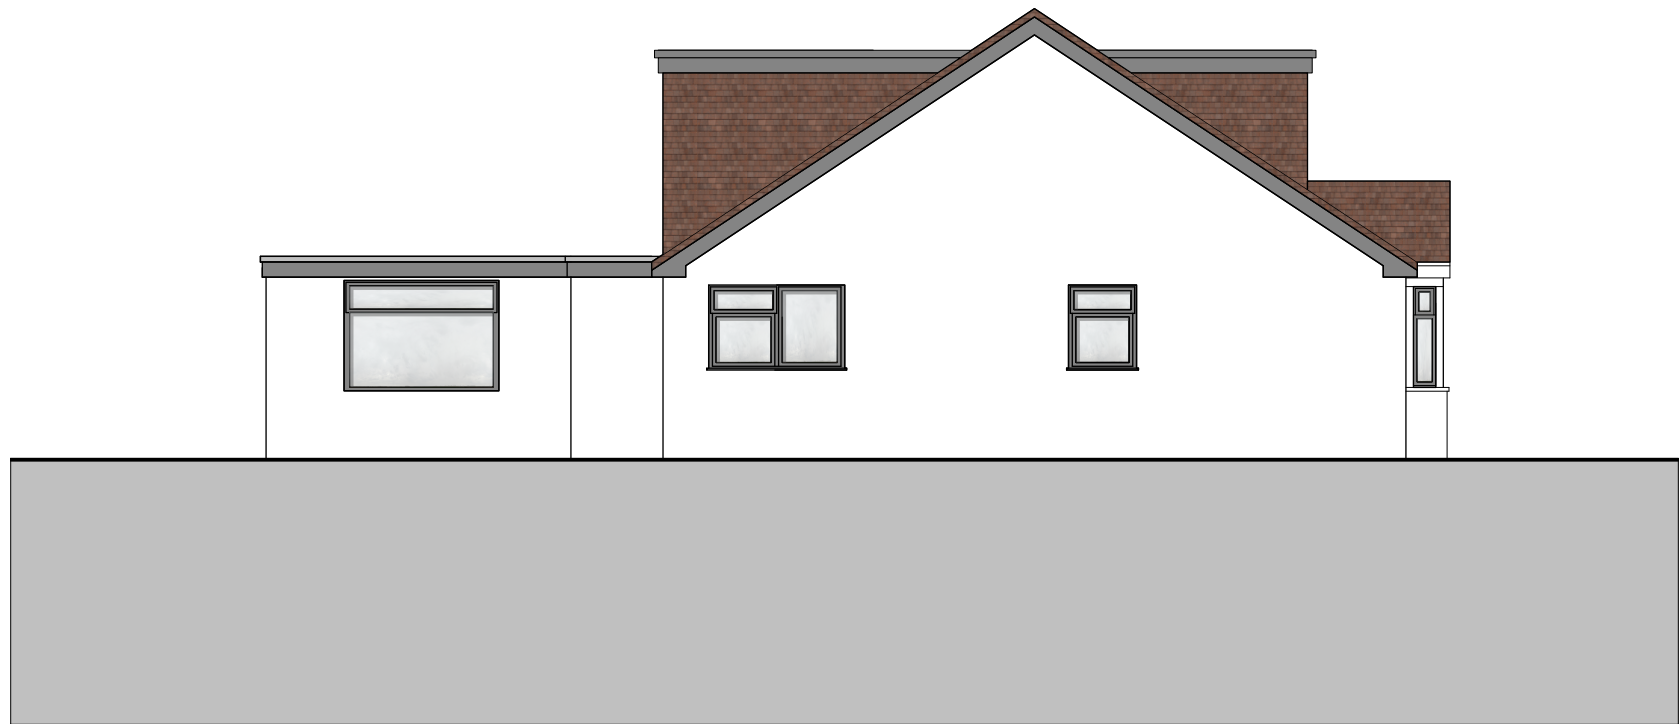


PROPOSED SIDE ELEVATION 1:100

Scale 1:100
0 2000 4000 60 80 1000mm




PROPOSED REAR ELEVATION 1:100

Scale 1:100
0 2000 4000 60 80 1000mm

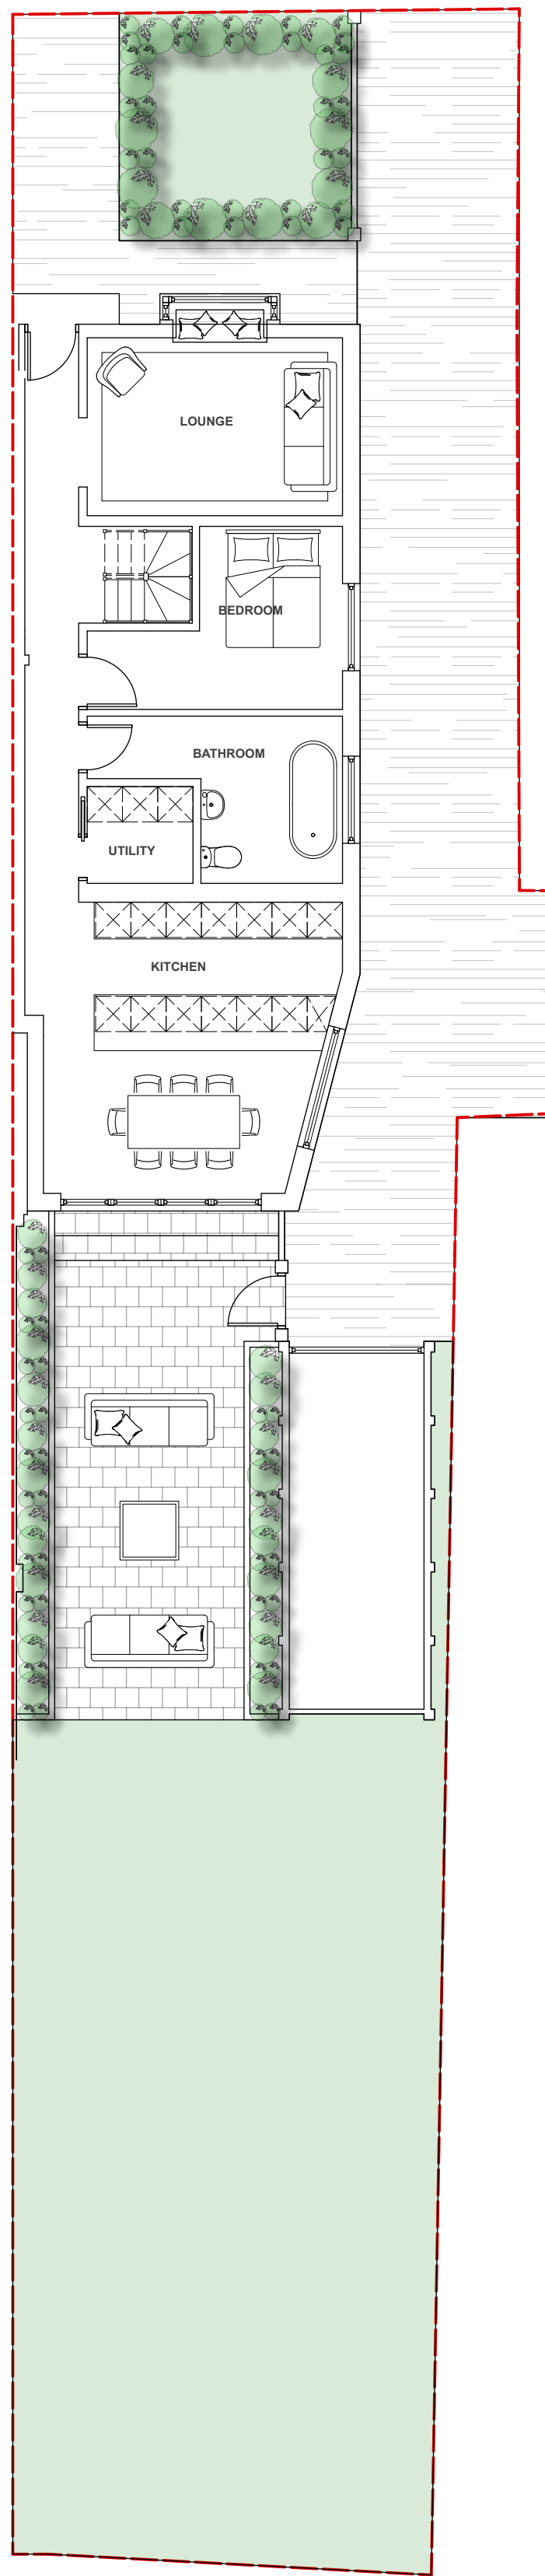

PROPOSED GROUND FLOOR PLAN 1:100

Scale 1:100
0 2000 4000 60 80 1000mm

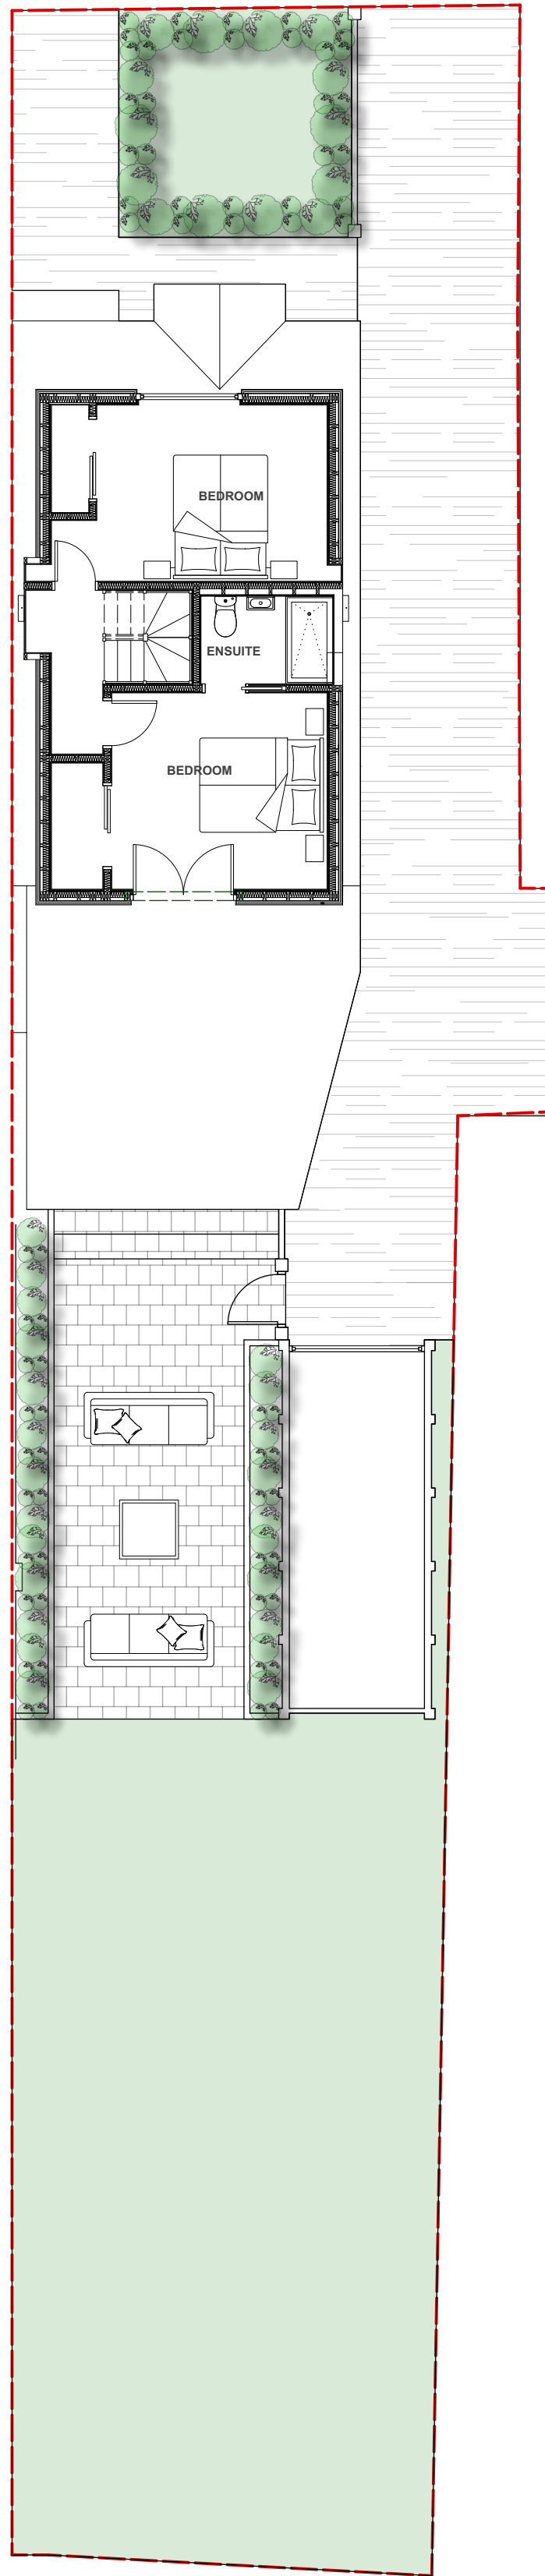

PROPOSED FIRST FLOOR PLAN 1:100

Scale 1:100
0 2000 4000 60 80 1000mm

a b c			
Job Title: 67 Geoffrey Ave			
Proposed Drawings: Proposed Plans & Elevs			
Scale: As Shown @ A1			
Drg.No: WATD-003-P			
Drawn by: LMW			
Issued to: Client			
Status: Planning			
Date: 25.07.2024			
WATDESIGN RIBA ARCHITECT			
WAT DESIGN Residential Architecture			