

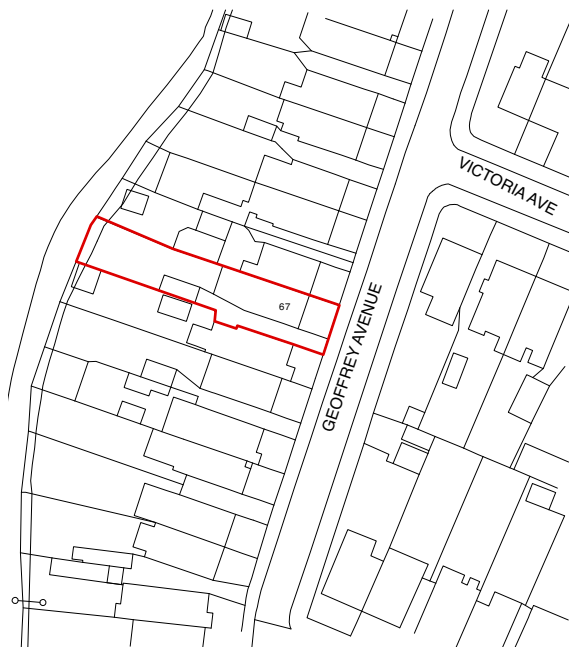


 



SITE LOCATION PLAN 1:1250

LICENCE NUMBER: 100047474

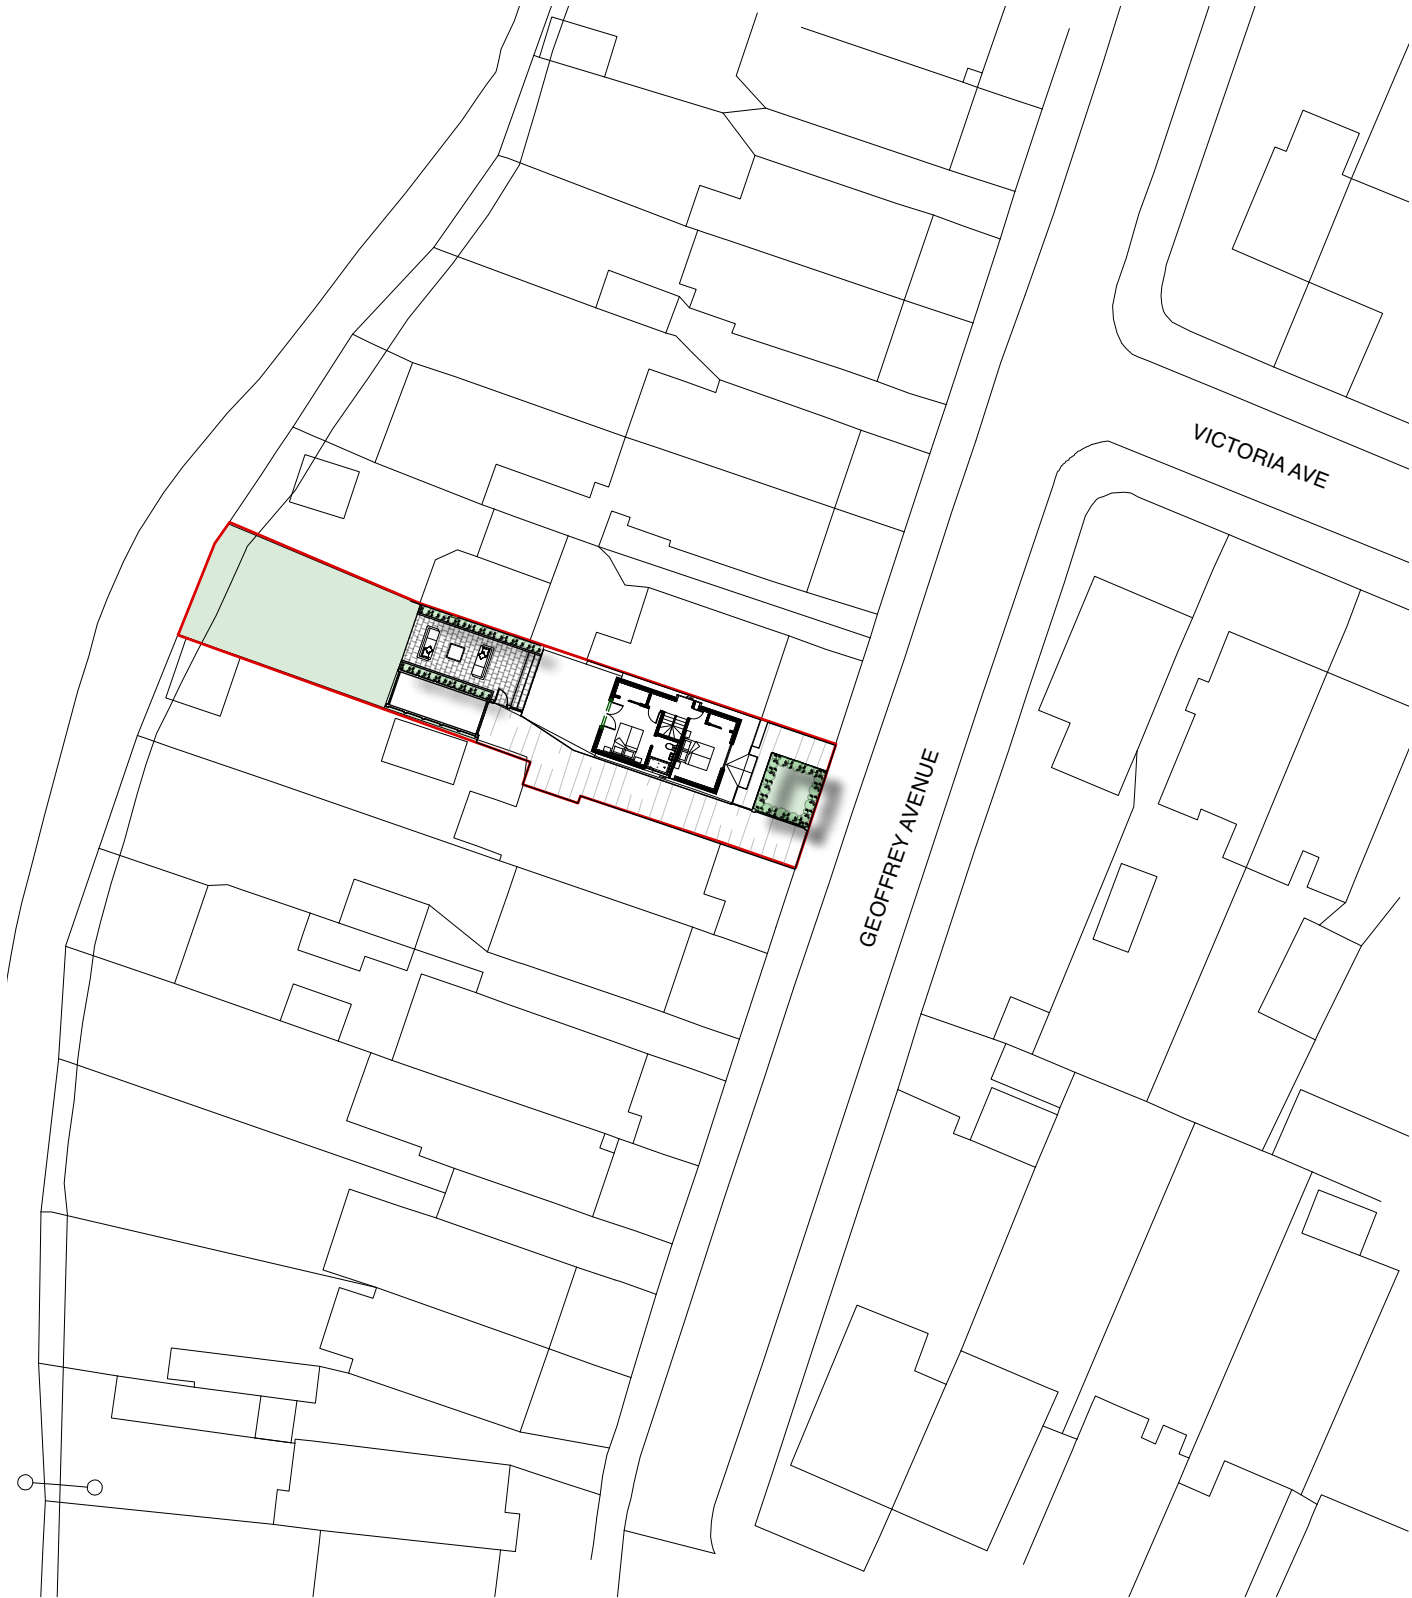

BLOCK PLAN 1:500

LICENCE NUMBER: 100047474

 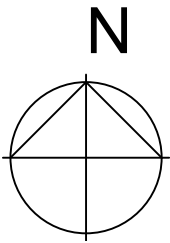

a			
b			
c			
Job Title: 67 Geoffrey Ave			
Site Plans: Site Location & Block Plan			
Scale: As Shown @ A2			
Drg.No: WATD-001-P			
Drawn by: LMW			
Issued to: Client			
Status: Sketch Design Proposals			
Date: 25.07.2024			
<div>WATDESIGN</div> <div>RIBA ARCHITECT</div>			
<div>WAT DESIGN</div> <div>Southsea, Hampshire</div>			