


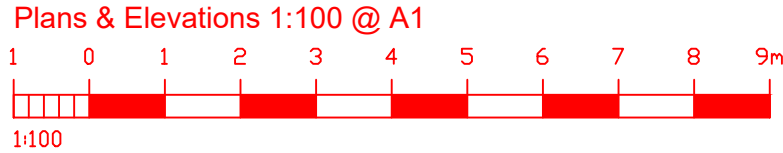


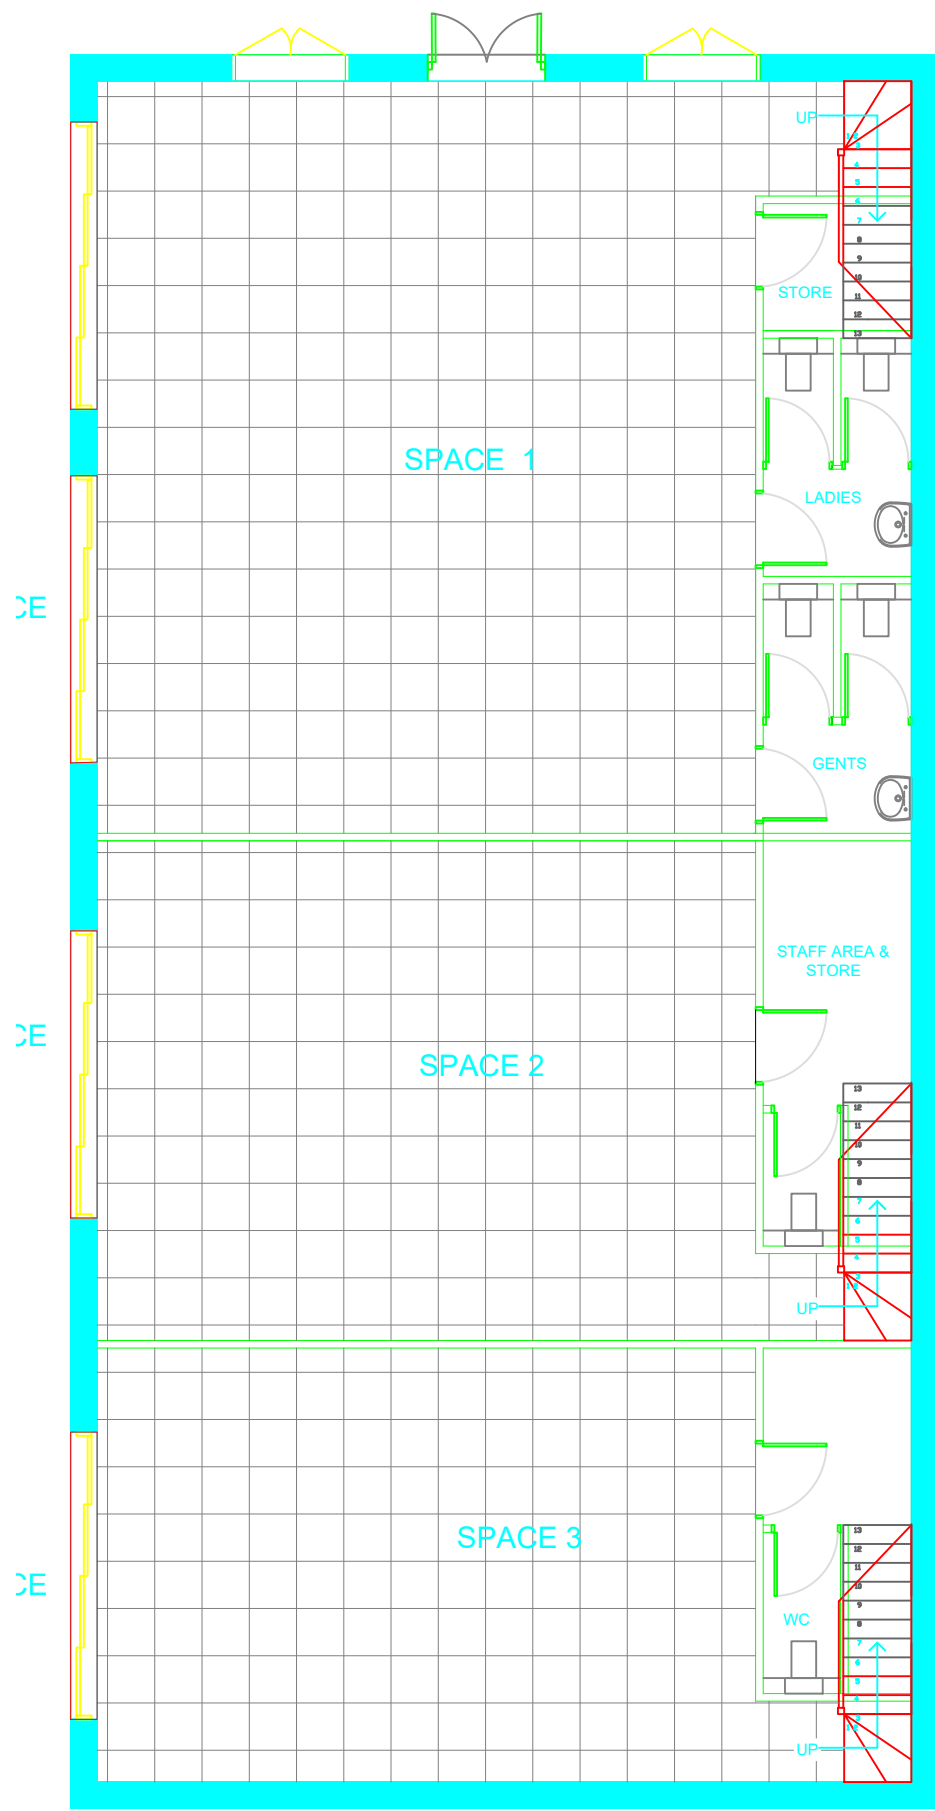





GROUND FLOOR PLAN
Plots 1

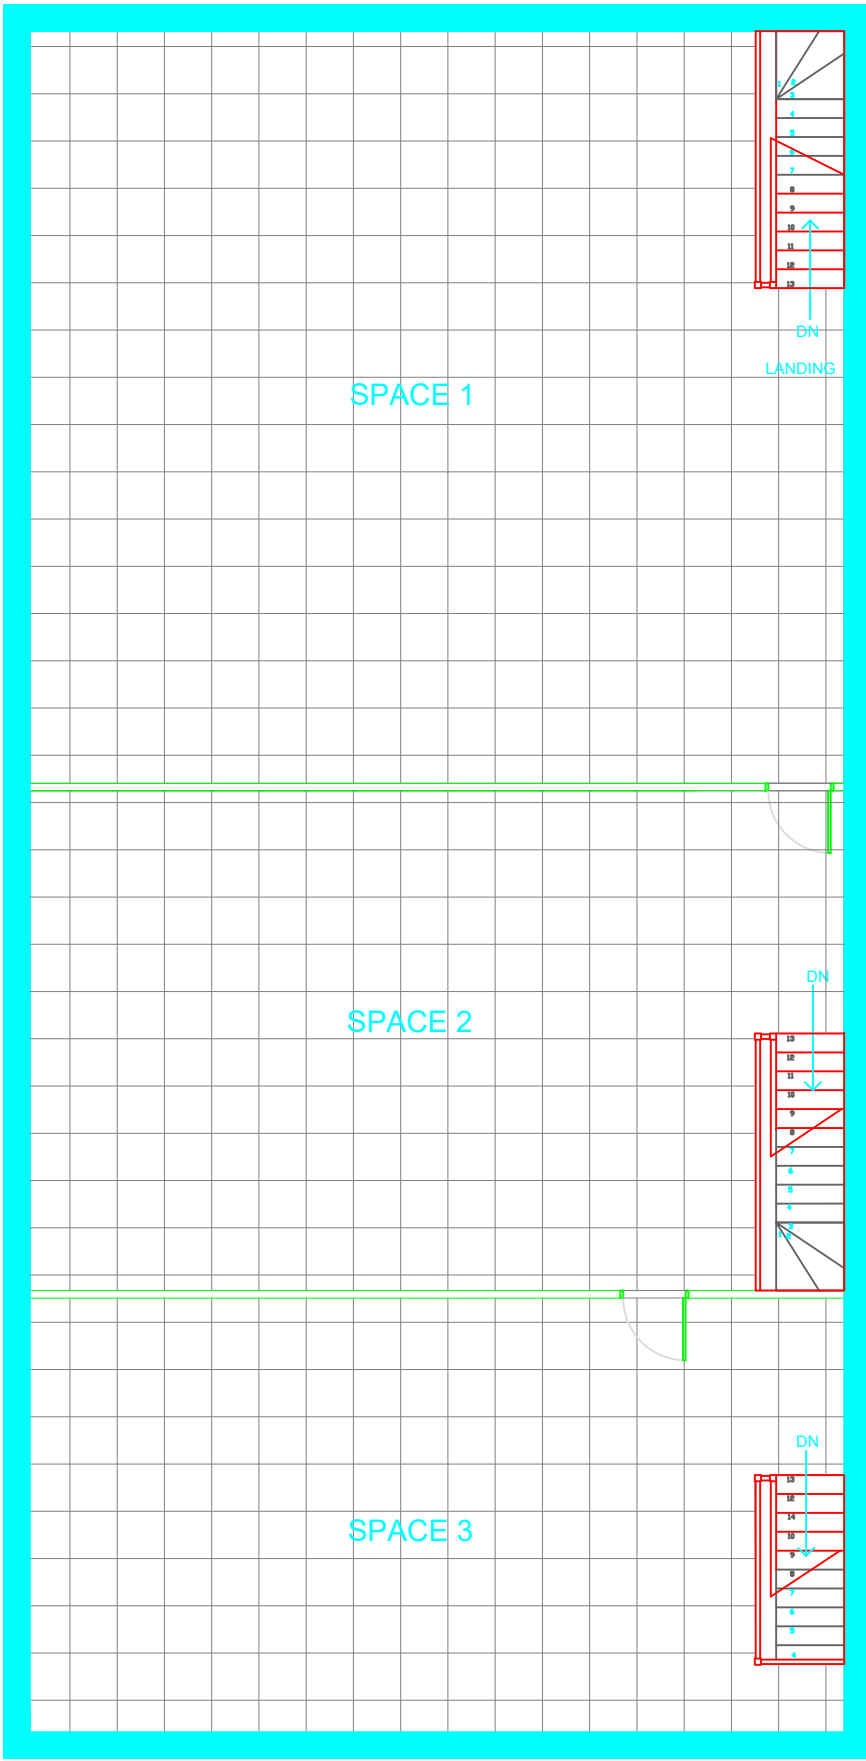

FIRST FLOOR PLAN
Plots 1

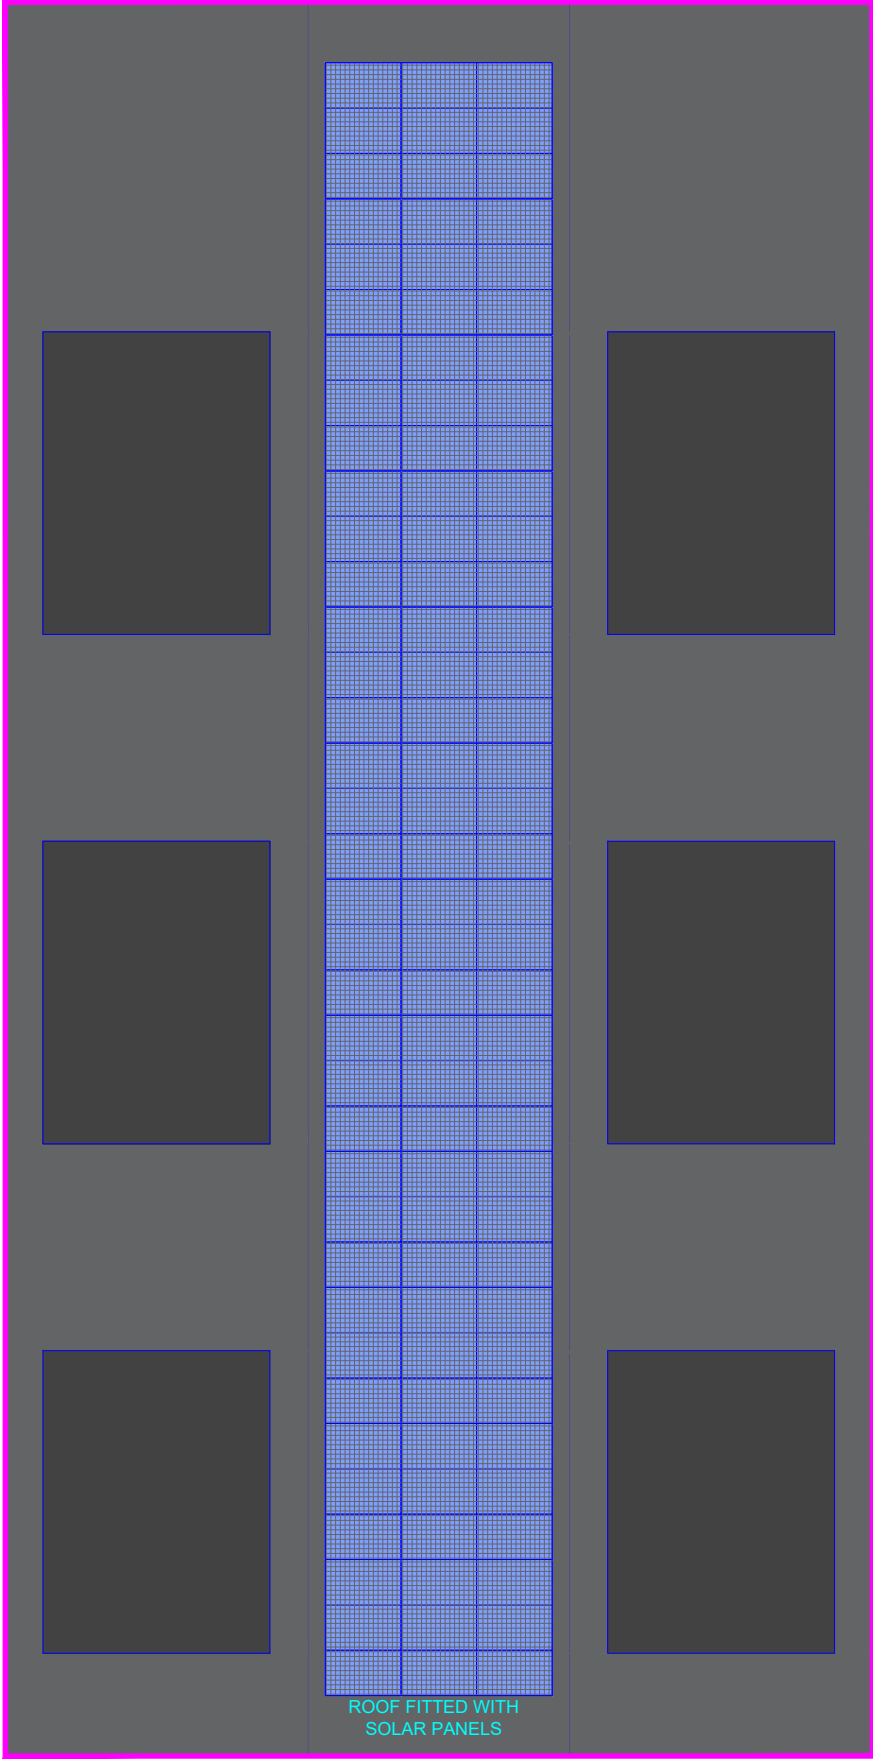

ROOF FLOOR PLAN
Plots 1

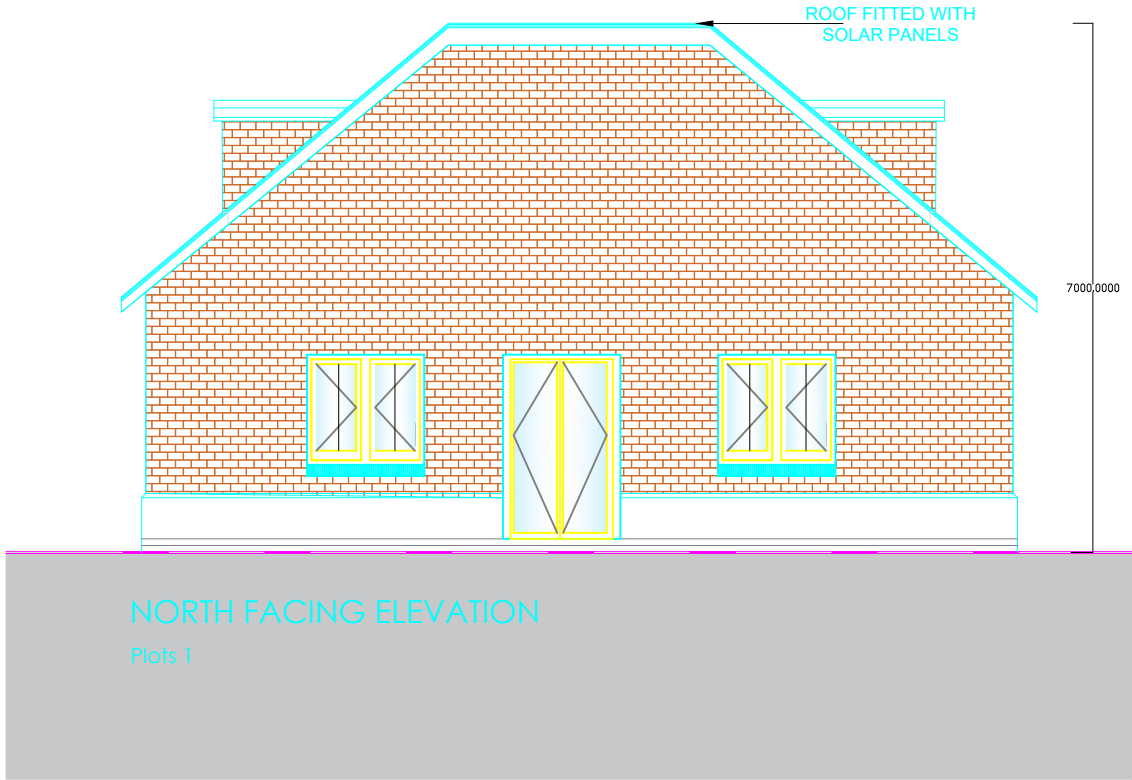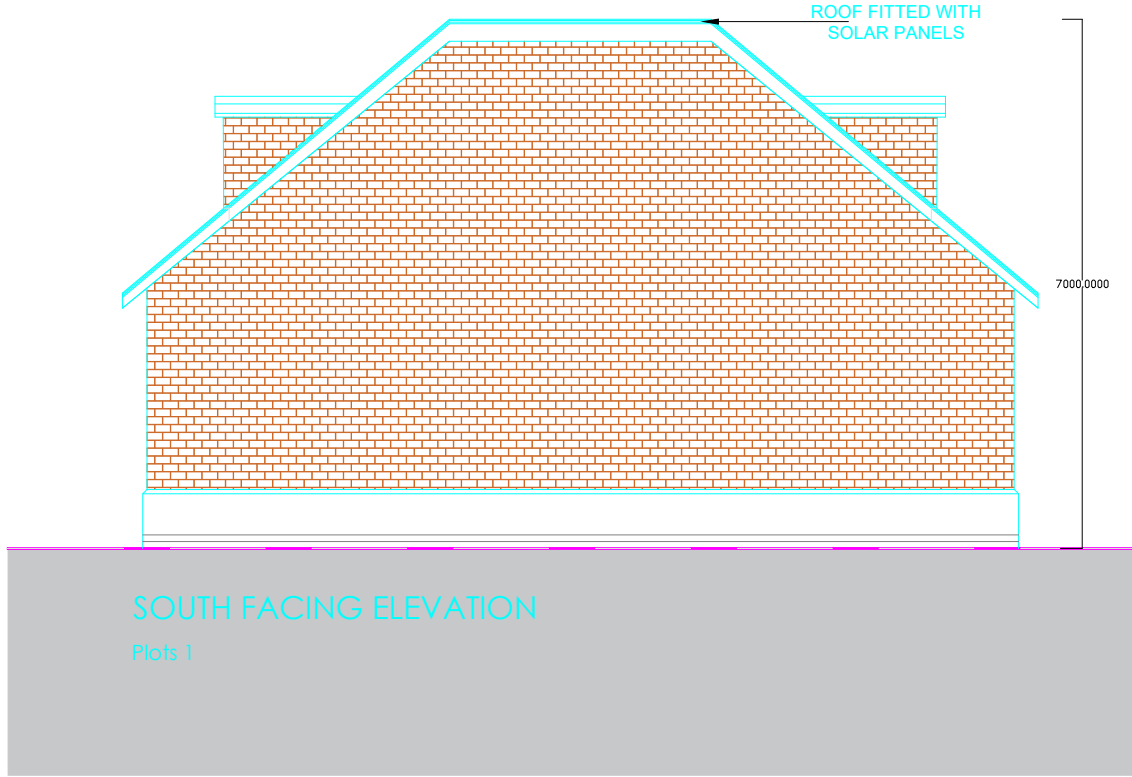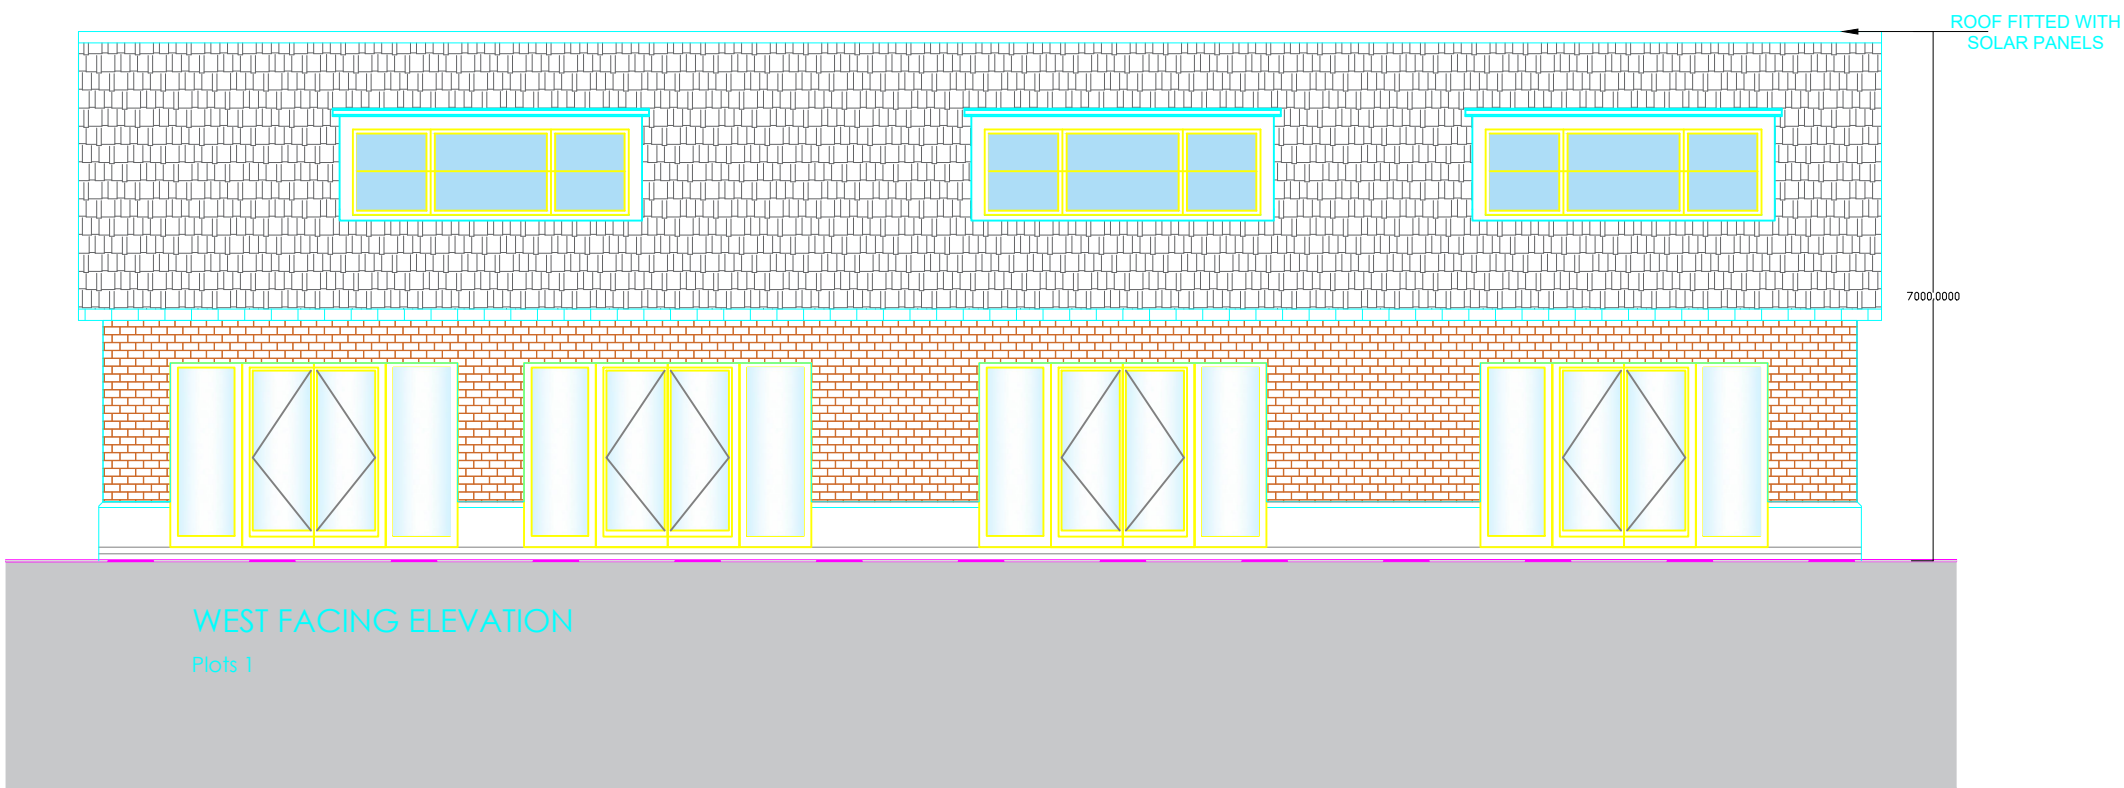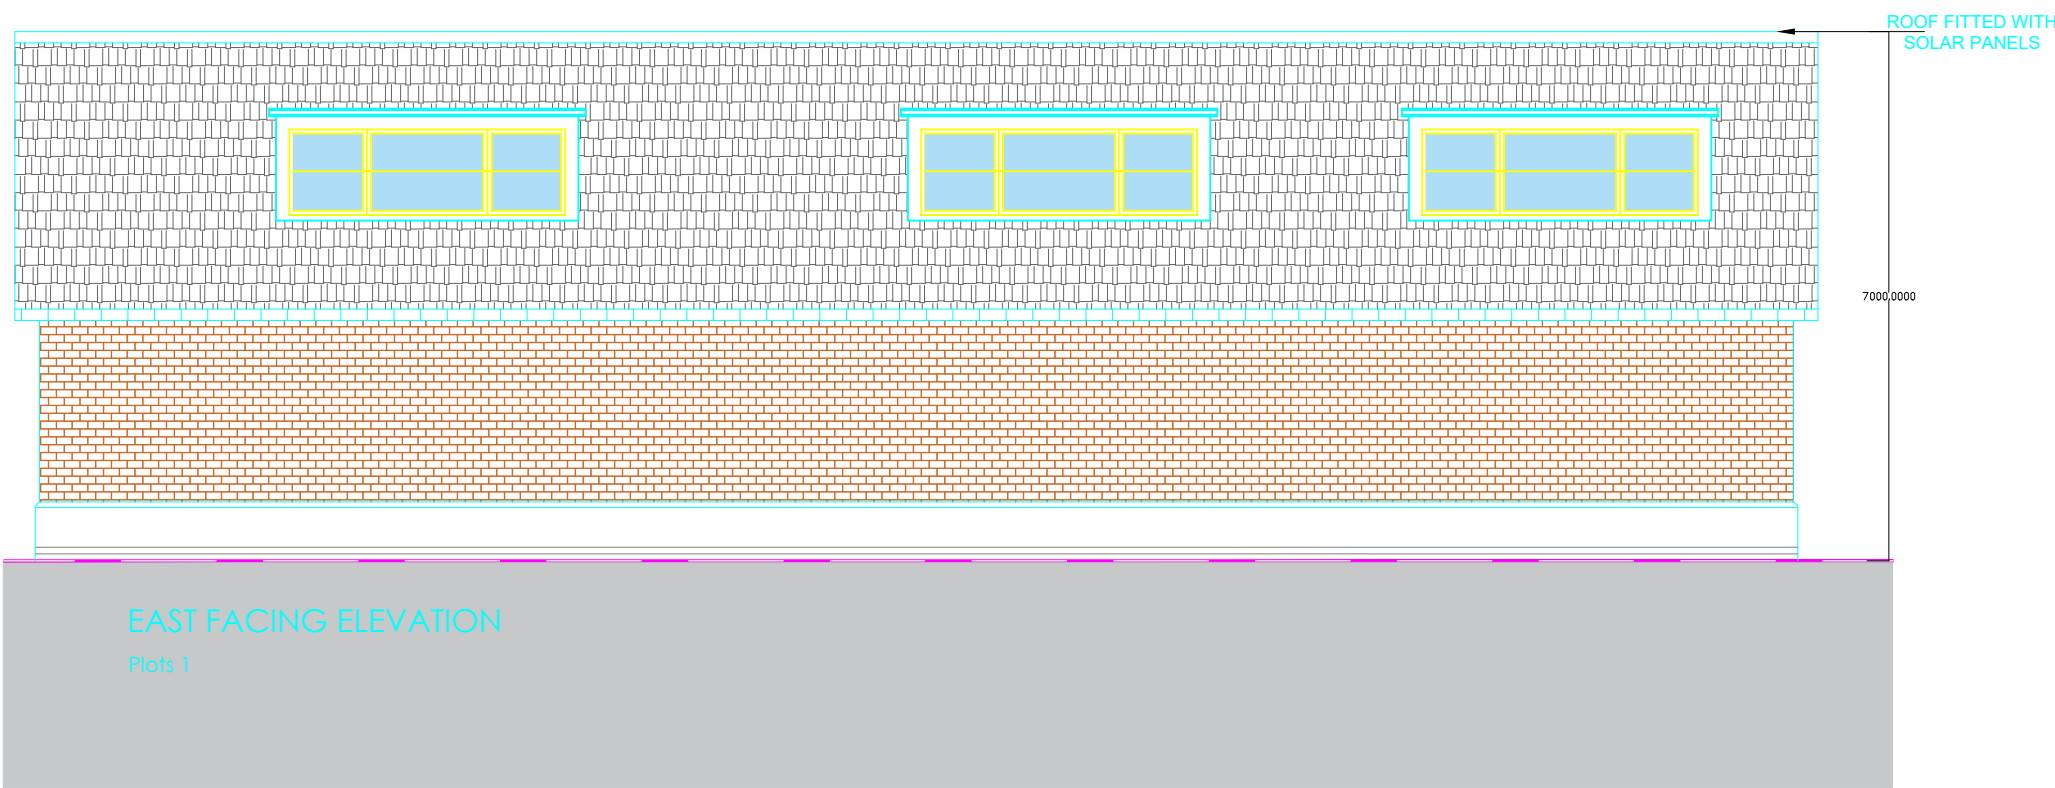

PROJECT:
2 HAVANT RD., EMSWORTH
PO10 7JE, UK

PLOTS 1
FLOOR PLANS AND
ELEVATIONS

DATE: JANUARY 2026	DWG. NO
SCALE @ A1: 1:100	
REV: A1	