




Stairs Detail
SCALE 1:20

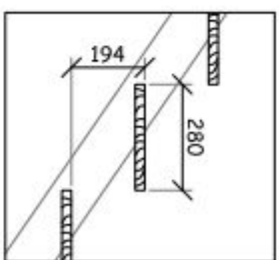


Site Location Plan
SCALE 1:500

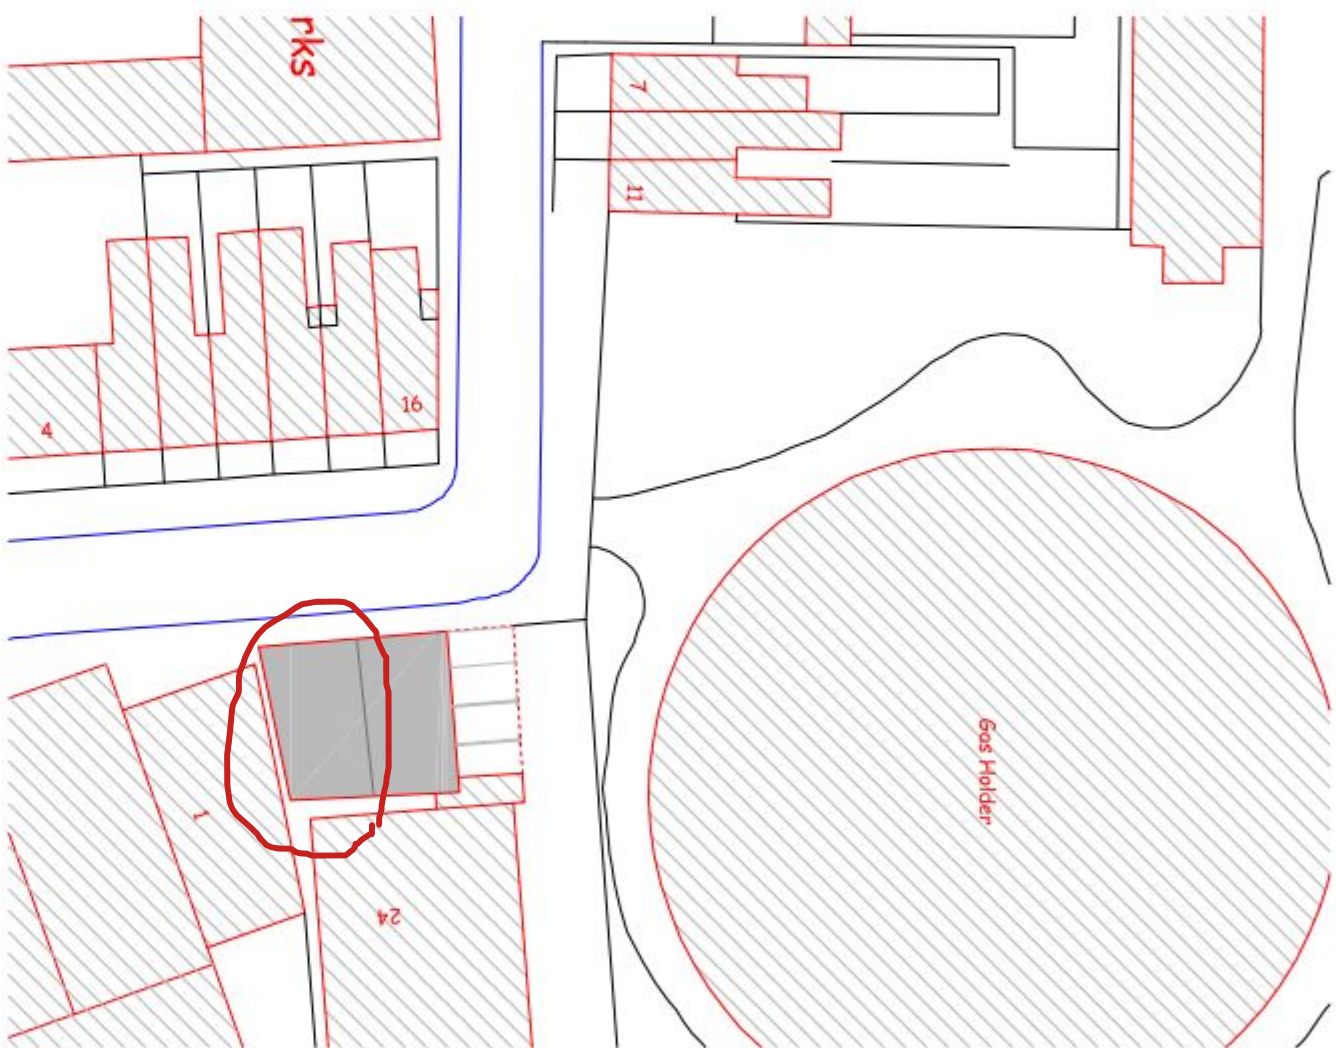


B:B Section
SCALE 1:100

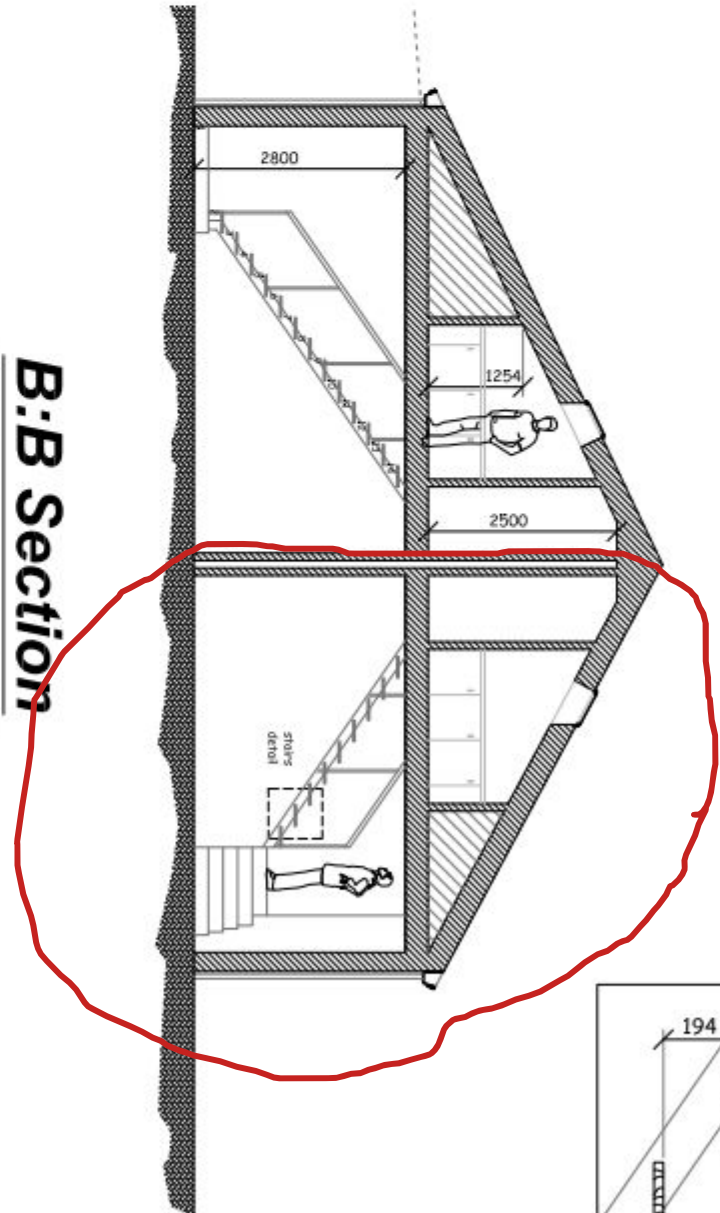

Front Elevation
SCALE 1:100

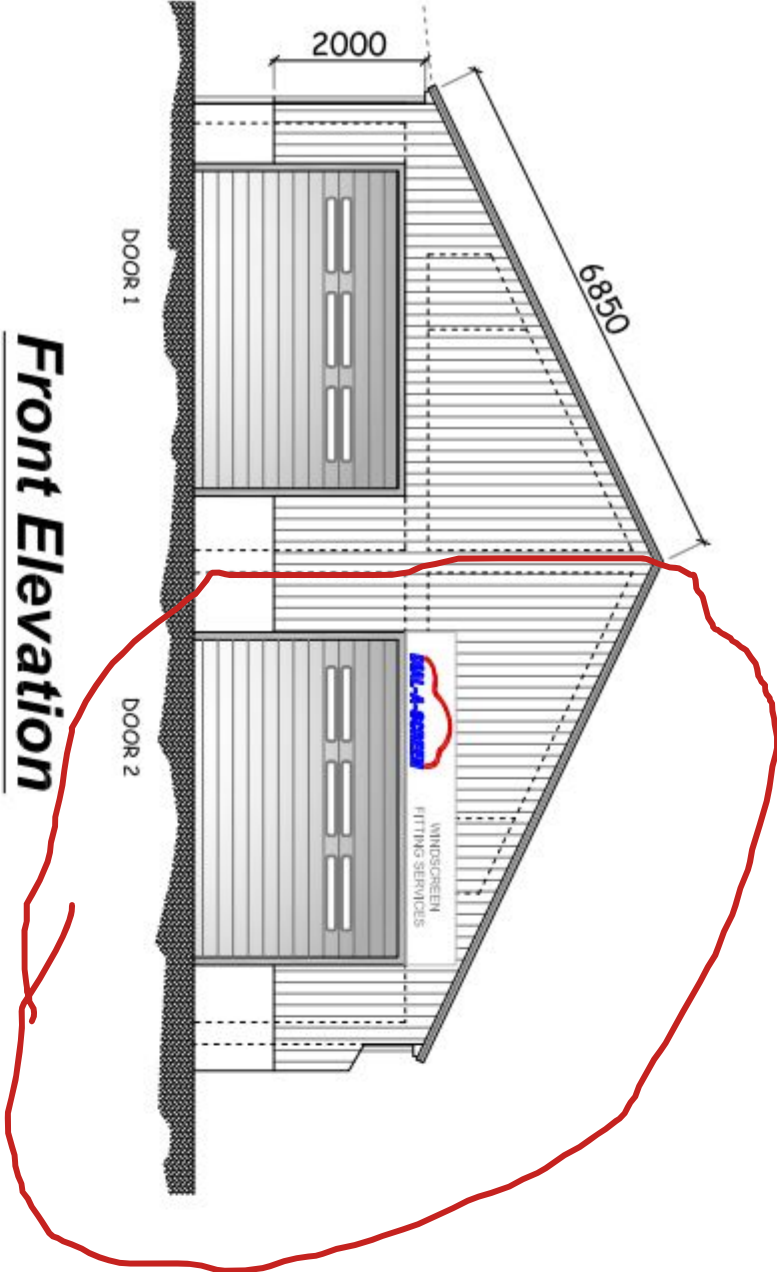


Roof Floor Level
SCALE 1:100

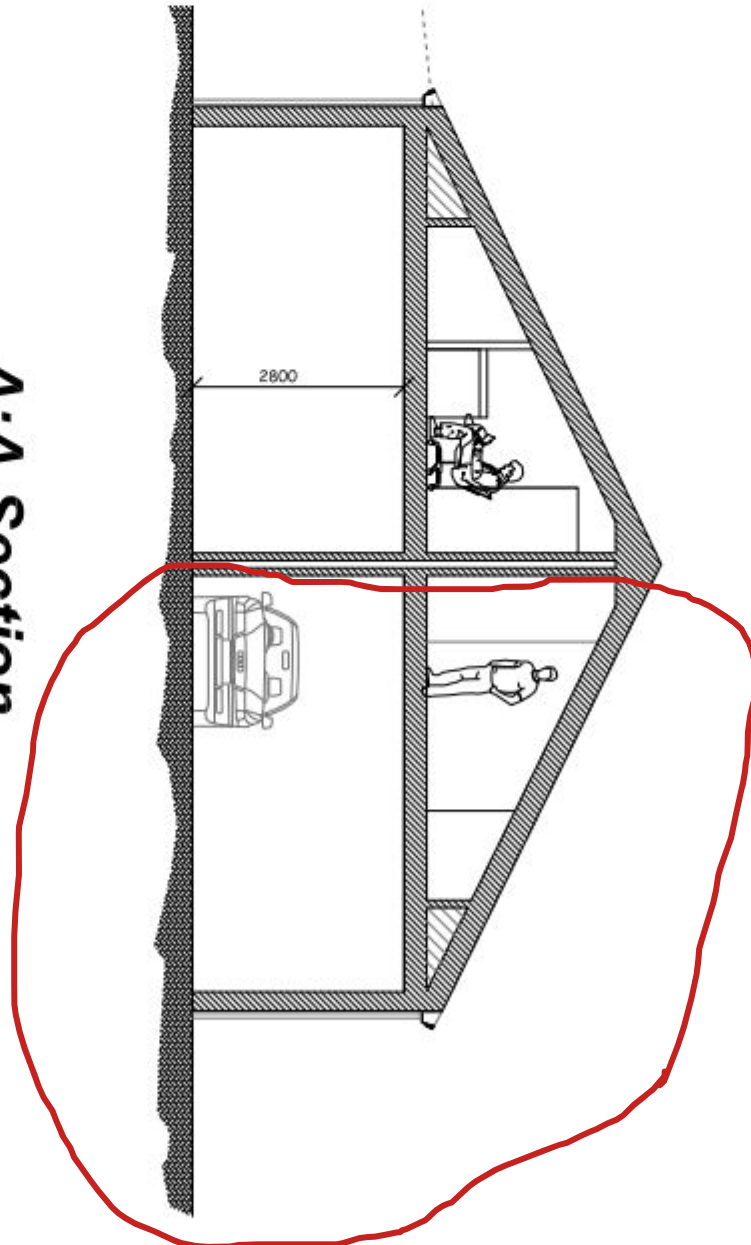


A:A Section
SCALE 1:100


Side Elevation
SCALE 1:100

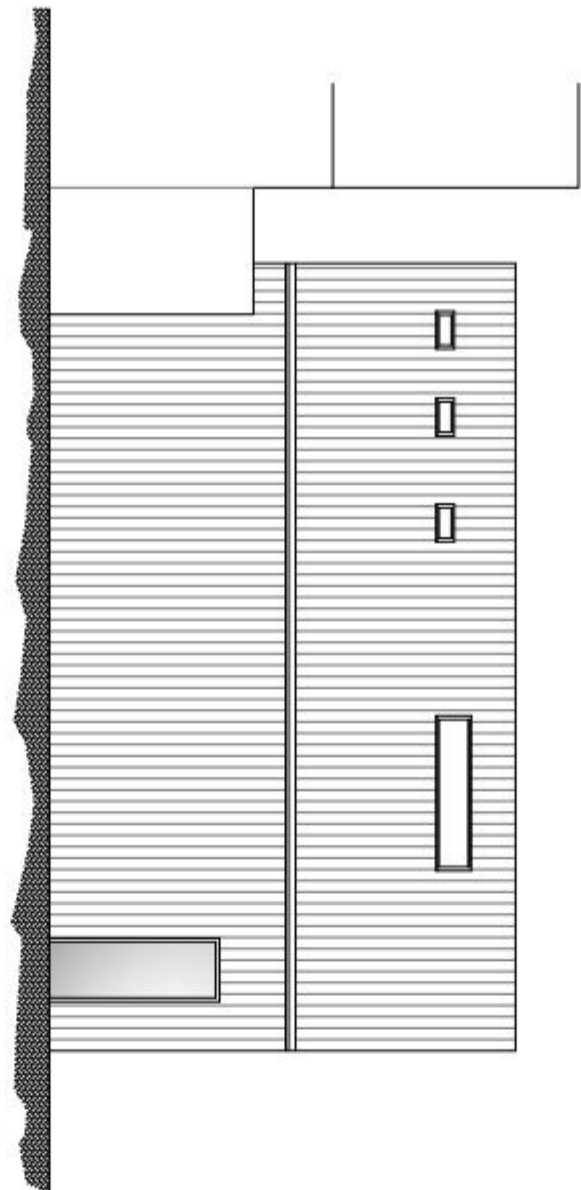

First Floor Level
SCALE 1:50

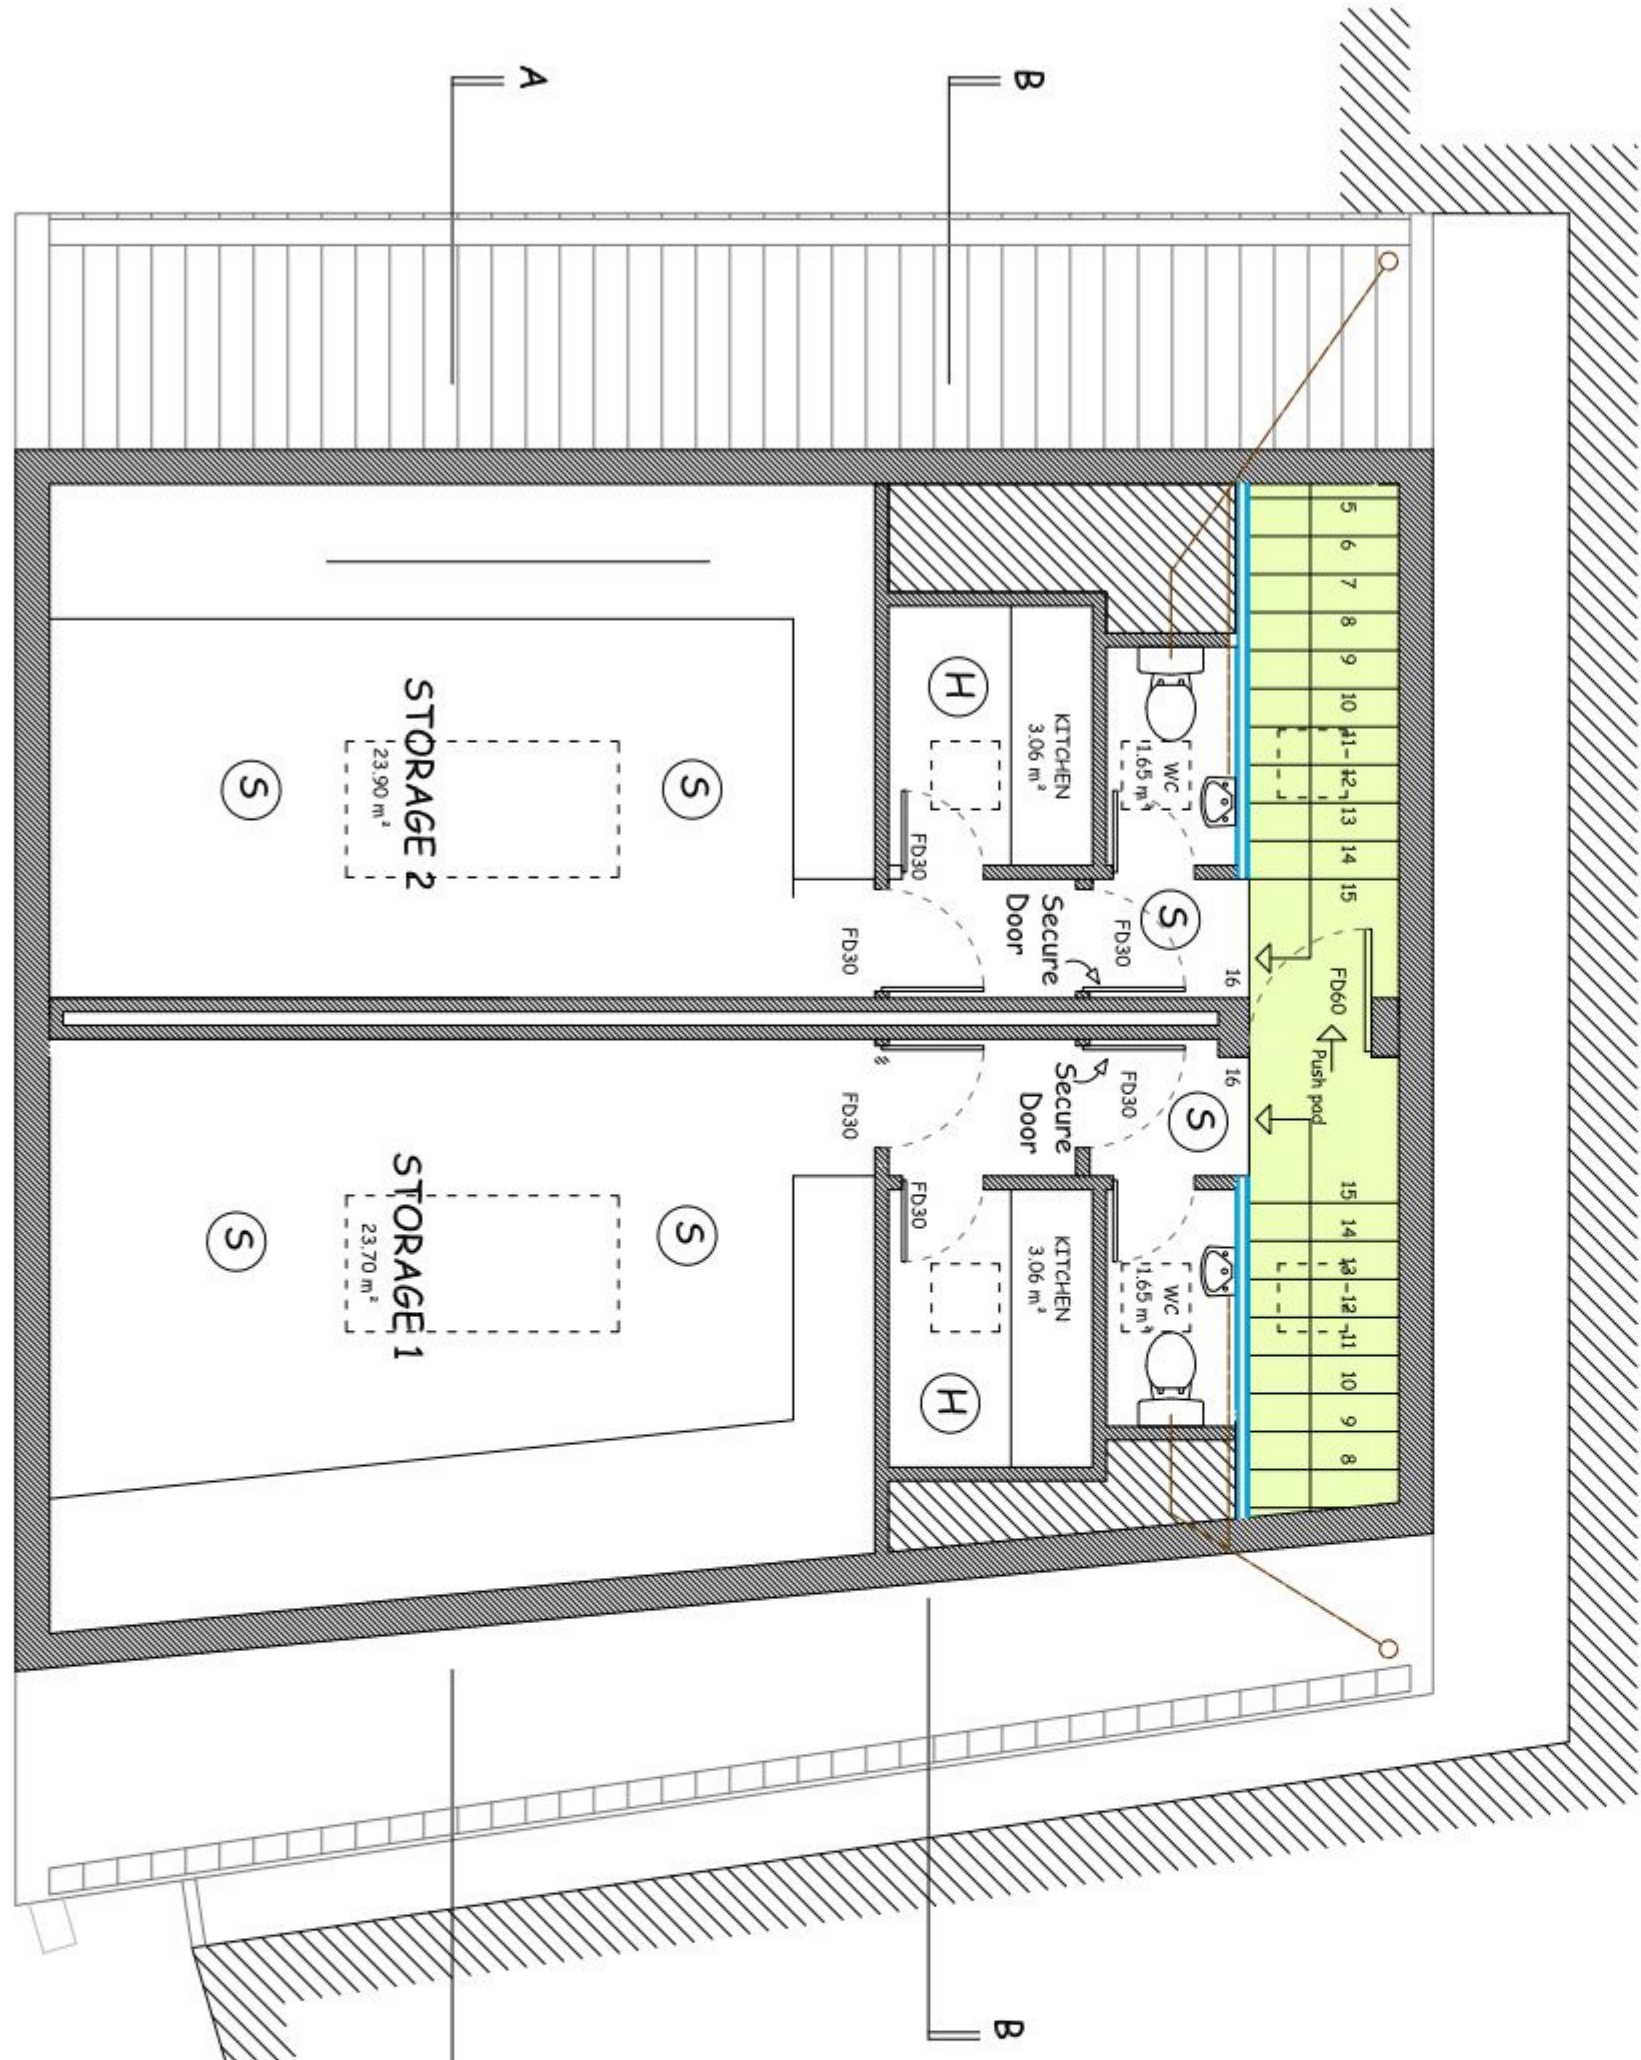

Ground Floor Level
SCALE 1:50

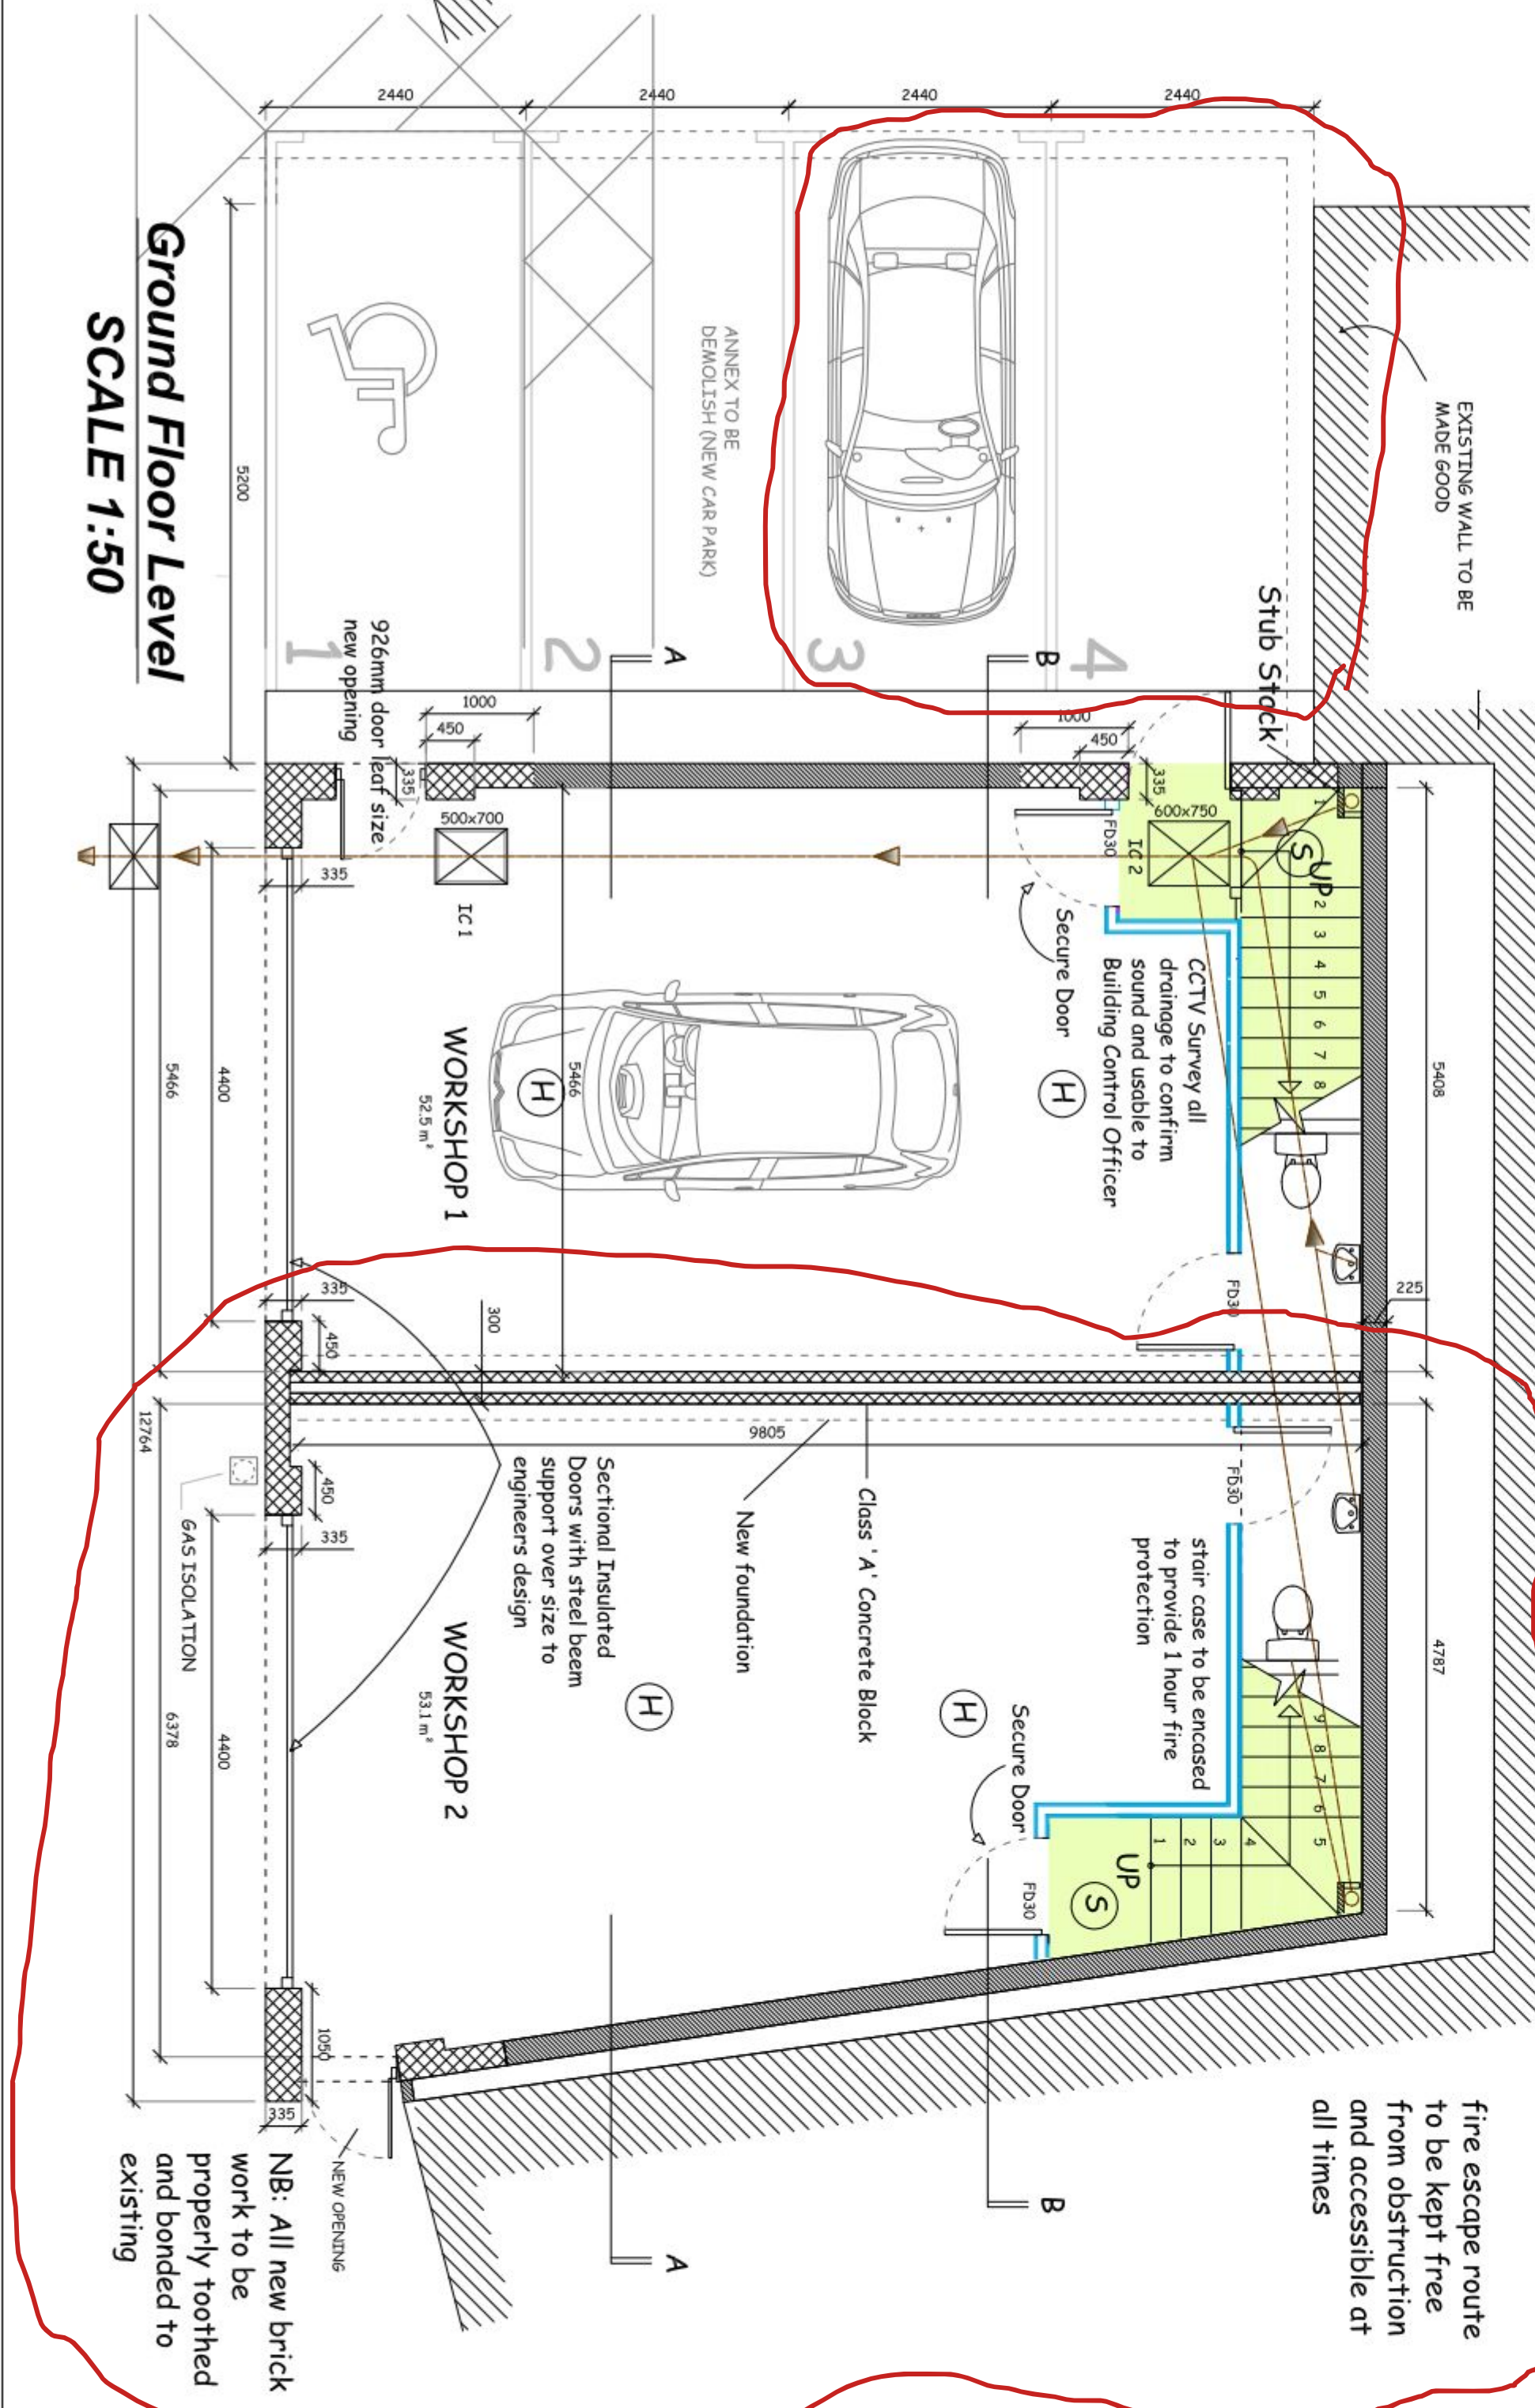

NOTES

This drawing is the property of McAndrew Martin and must not be reproduced in part or whole or used for the execution of works without their permission.

All dimensions to be checked on site prior to commencement of any construction works and McAndrew Martin notified of any discrepancy via the Supervising Officer.

Figured dimensions are to be used in preference to scaled dimensions. However for Planning purposes scaling is permitted.

No deviation from this drawing will be permitted without the express consent of McAndrew Martin via the Supervising officer.

All works are to comply with the current edition of the Building Regulations and British Standards.

KEY:

H = Heat Detection
S = Smoke Detection

Install new automatic fire alarm detection system to L1 standards, mains operated and interfaced with security alarm to ensure party fire door fail safe in open position

CLIENT
Mr. D. Ness & Mr. T. Dorn
Unit 23 Challenge Enterprise Centre
Sharps Close
Portsmouth
Hampshire
PO3 5RL

PROJECT
Demolition of annex, replacement of existing metal profiled roof covering and subdivision to form two smaller industrial units.
The Workshops Road
Unit 3 Farmers Road
Haverhill
Hampshire
PO10 7DH

DRAWING TITLE	
Existing Plan & Elevations	
DATE	DRAWN BY
1/2.10.2010	DMV
SCALE	CHECKED BY
1:50, 1:100, 1:500 @A1	WICM

AMENDMENTS	
B Front elevation construction 07.06.11	CHECKED BY
1/01/P/297 09	REVISION
DRAWING NO.	B1