


1 Ferndale, Waterloooville



Location Plan Scale 1:1250

Shared Bins



Bins to be hidden in a designated bin shed that will hide the bins from the street scene when not out for collection.

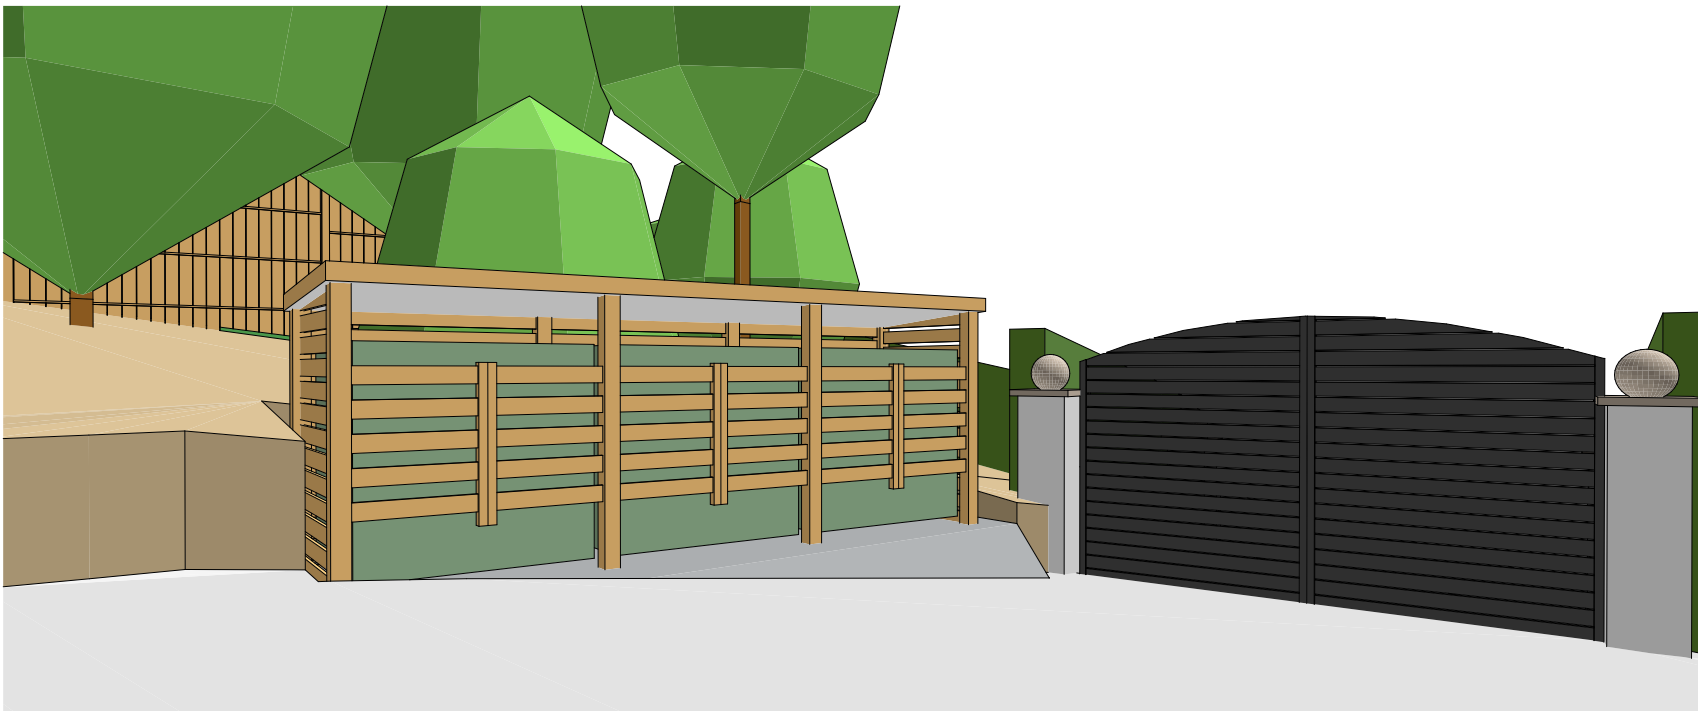

Proposed Site Plan Scale 1:200

Front Gate

Front access gates to be automatic opening when cars enter the off road entrance area to improve street scene and privacy.

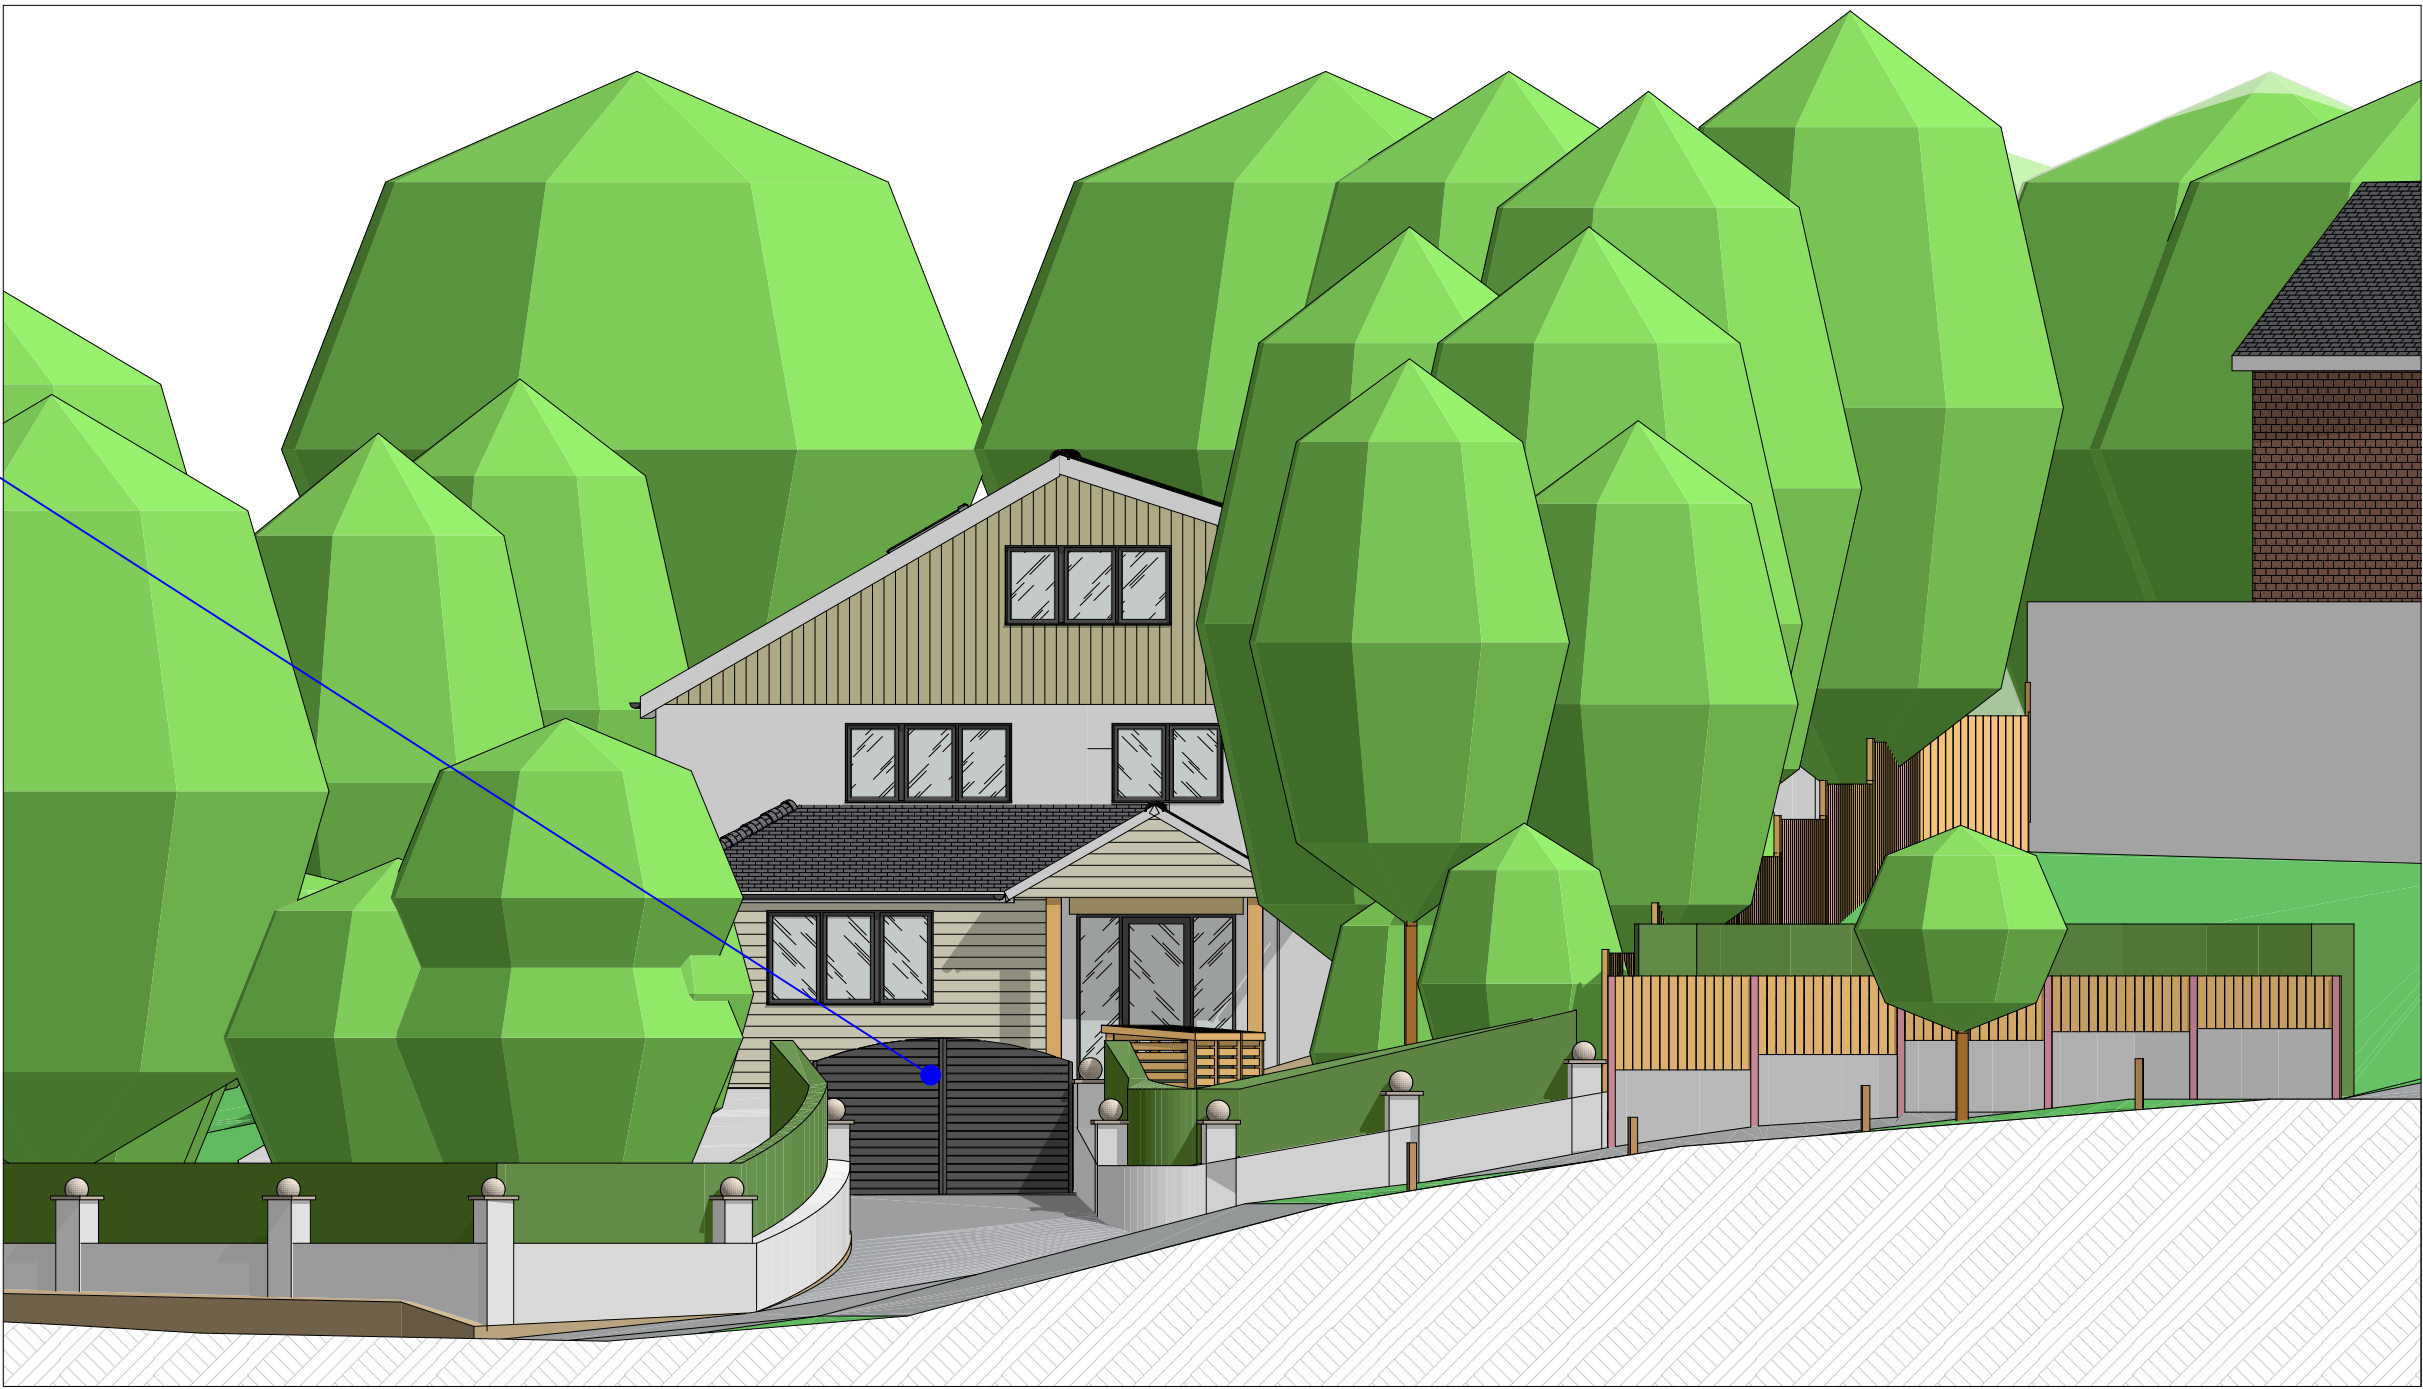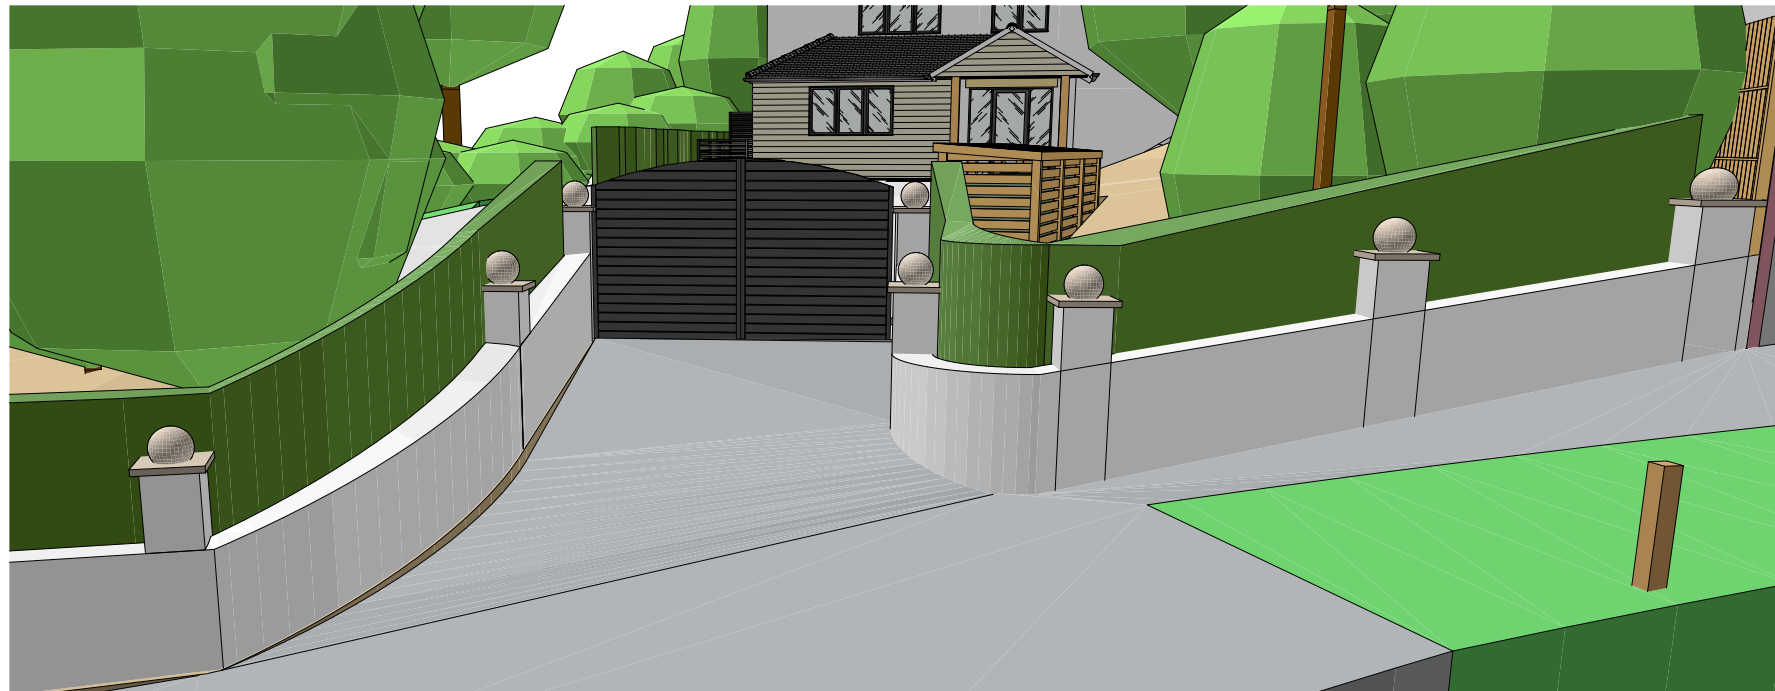

Proposed Street Scene Scale 1:100


Notes

The content of the drawing remain the copyright of **LRArchitecture**, no reproduction without written consent

All dimensions to be verified on site. Any discrepancies are to be reported to the relevant parties.

Do not scale from drawing, figured dimensions to be used only. drawings to be read in conjunction with all relevant drawings/ schedules ect, which relate to this project

Secure Cycle Storage
8 Secure cycle storage sheds.

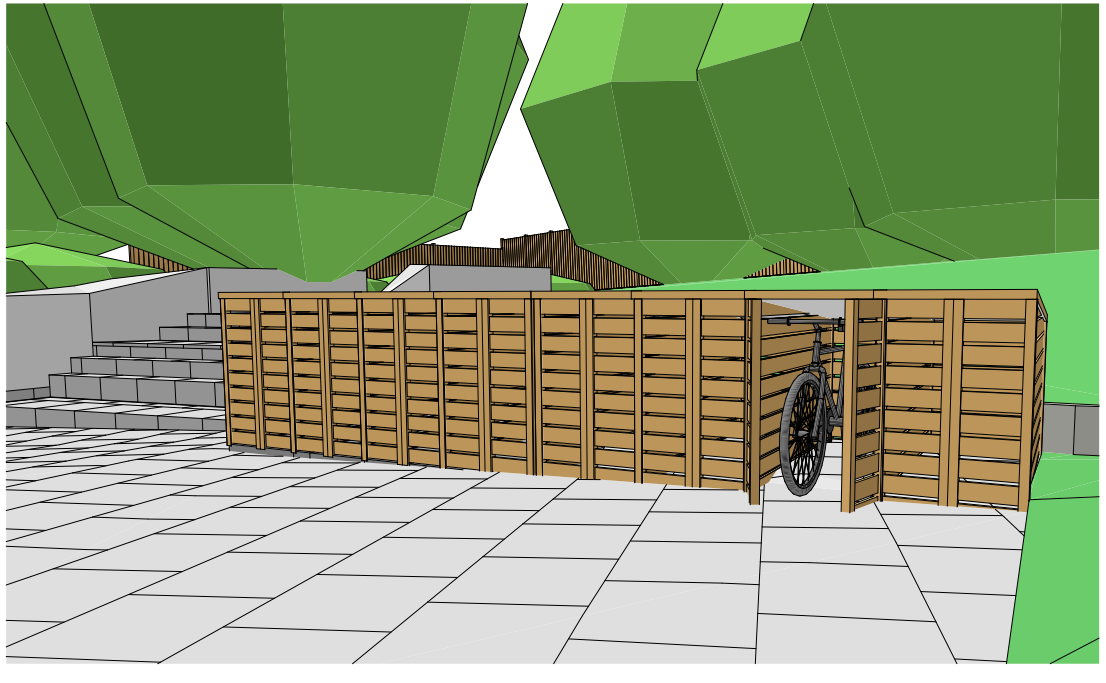

Project
Change of use from Flats To a Large HMO

Project Adress
1 Ferndale, Waterloooville PO7 7NZ

Client
Sean



Drawing Number	P003	Page Size	A1
Scale	1:100	Drawn By	Luke Richards

