




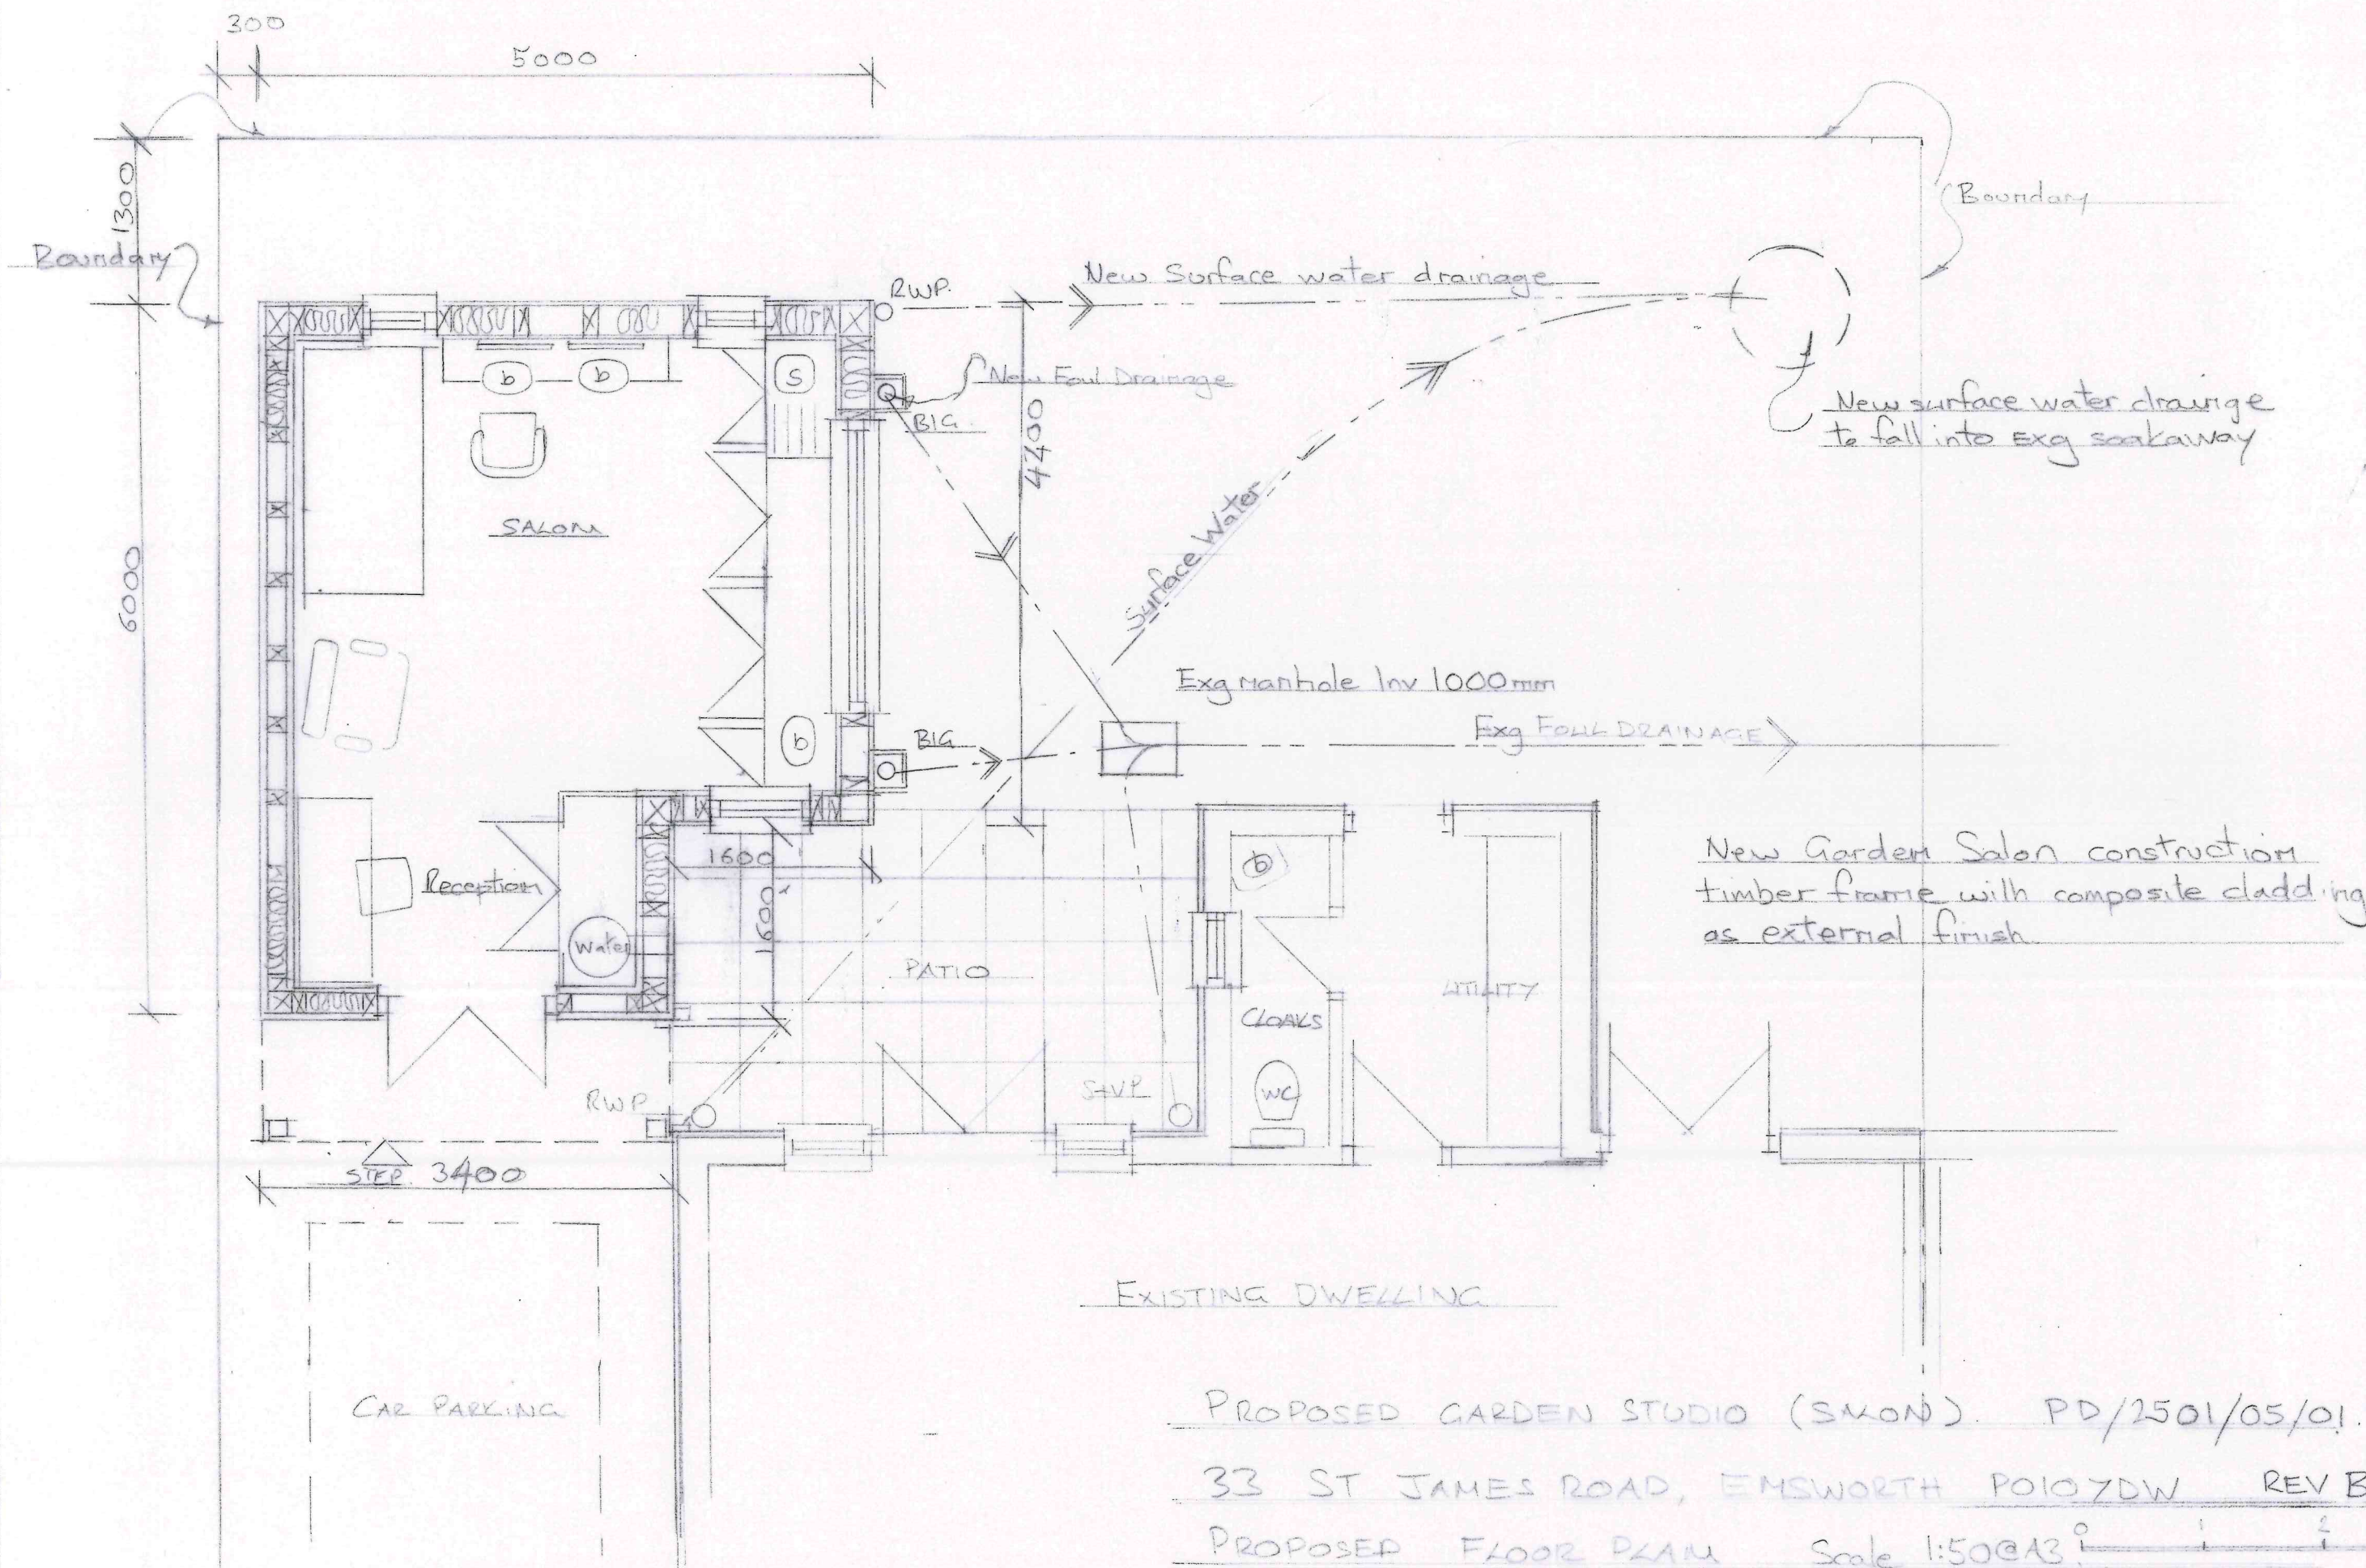


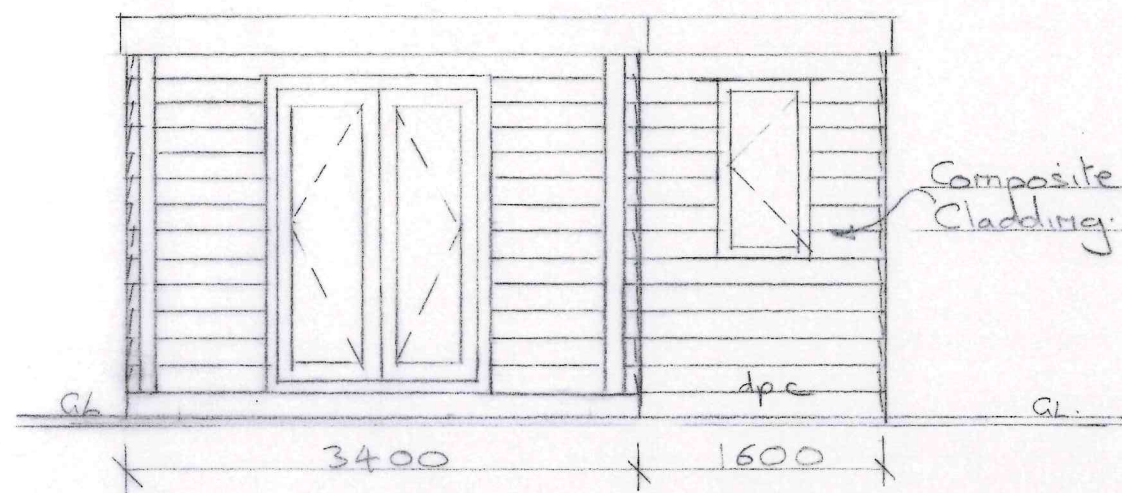


FRONT ELEVATION

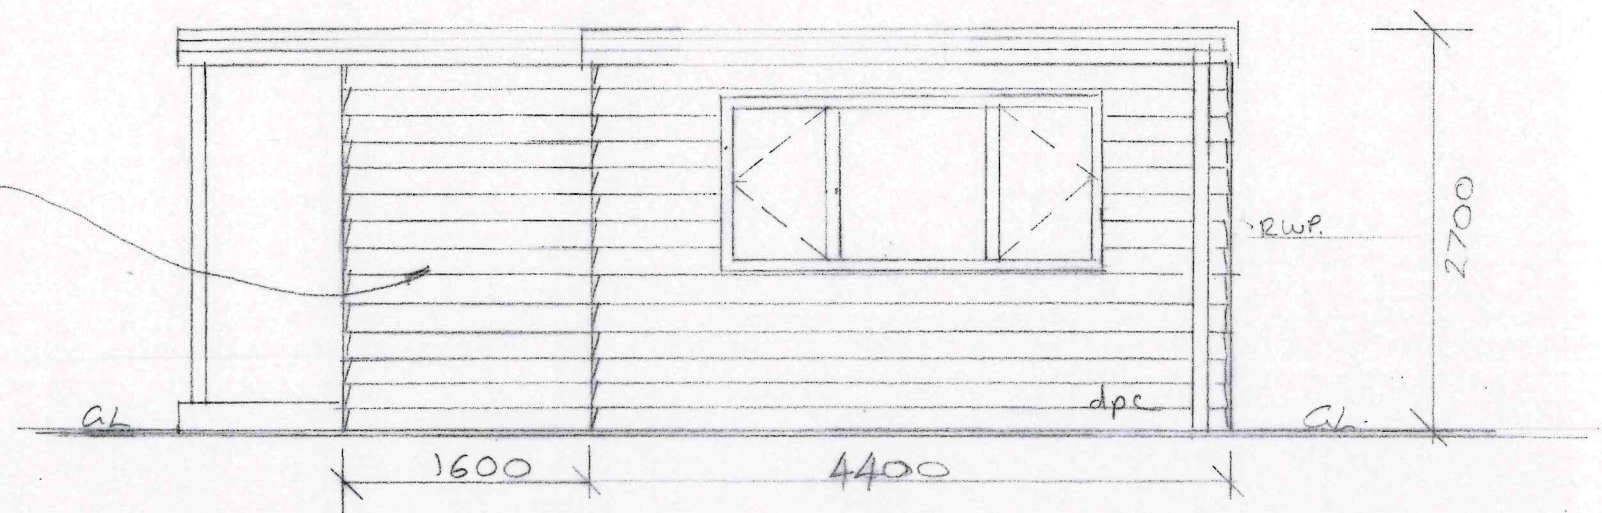

SIDE ELEVATION

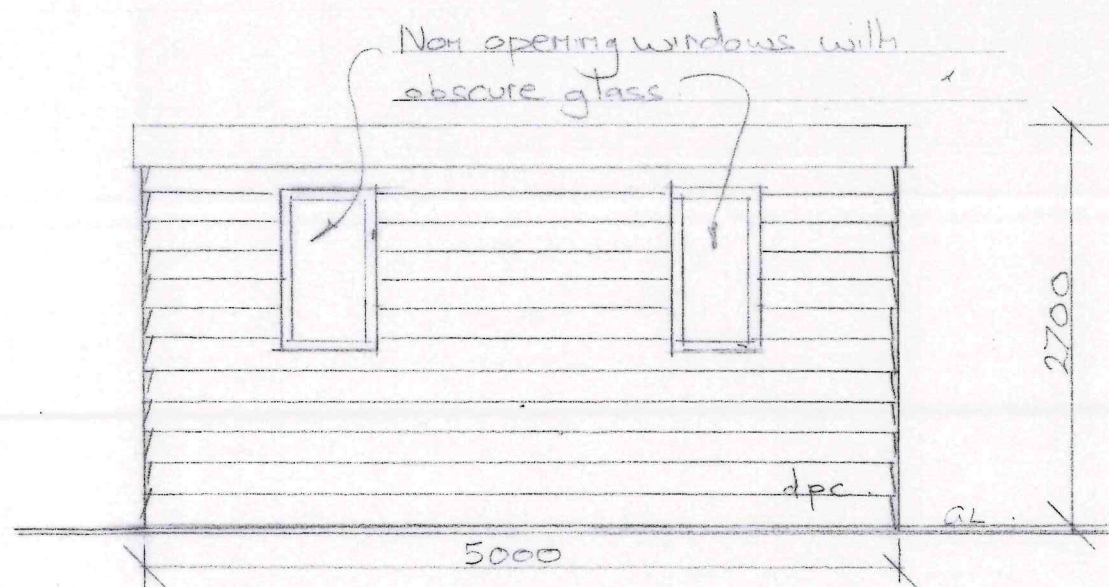

REAR ELEVATION

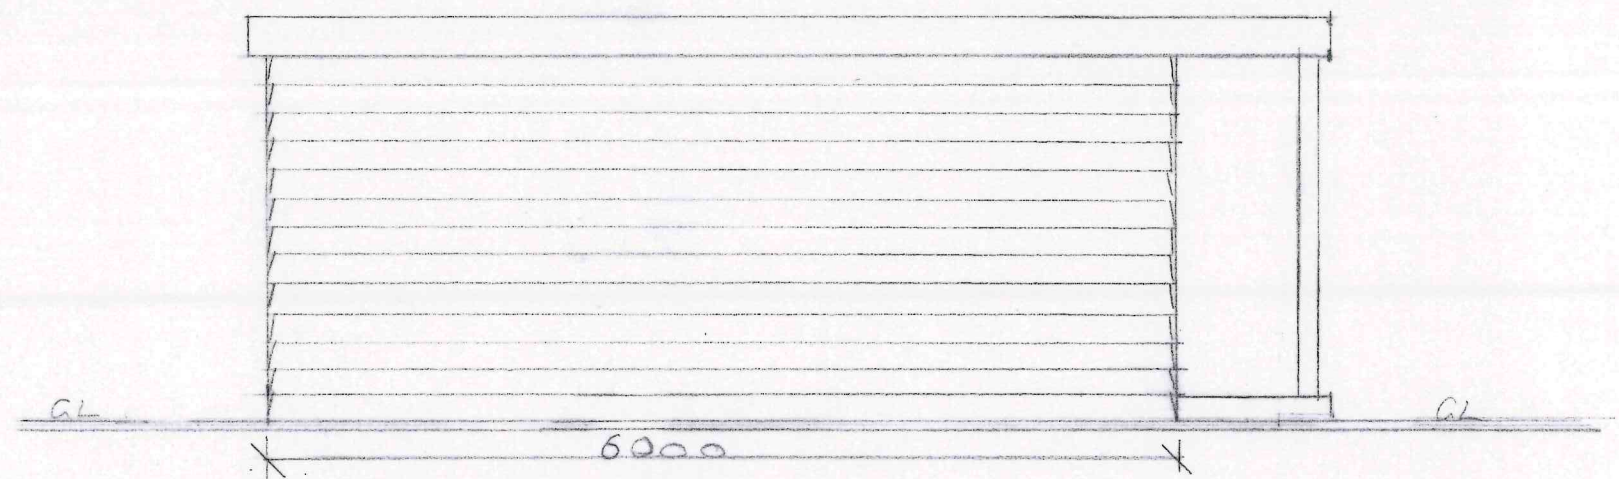

SIDE ELEVATION

PROPOSED GARDEN STUDIO (SALON) PD/2501/05/02

33 ST JAMES ROAD, EMSWORTH, PO107DW REV A

PROPOSED ELEVATIONS Scale 1:50 @ A3

