




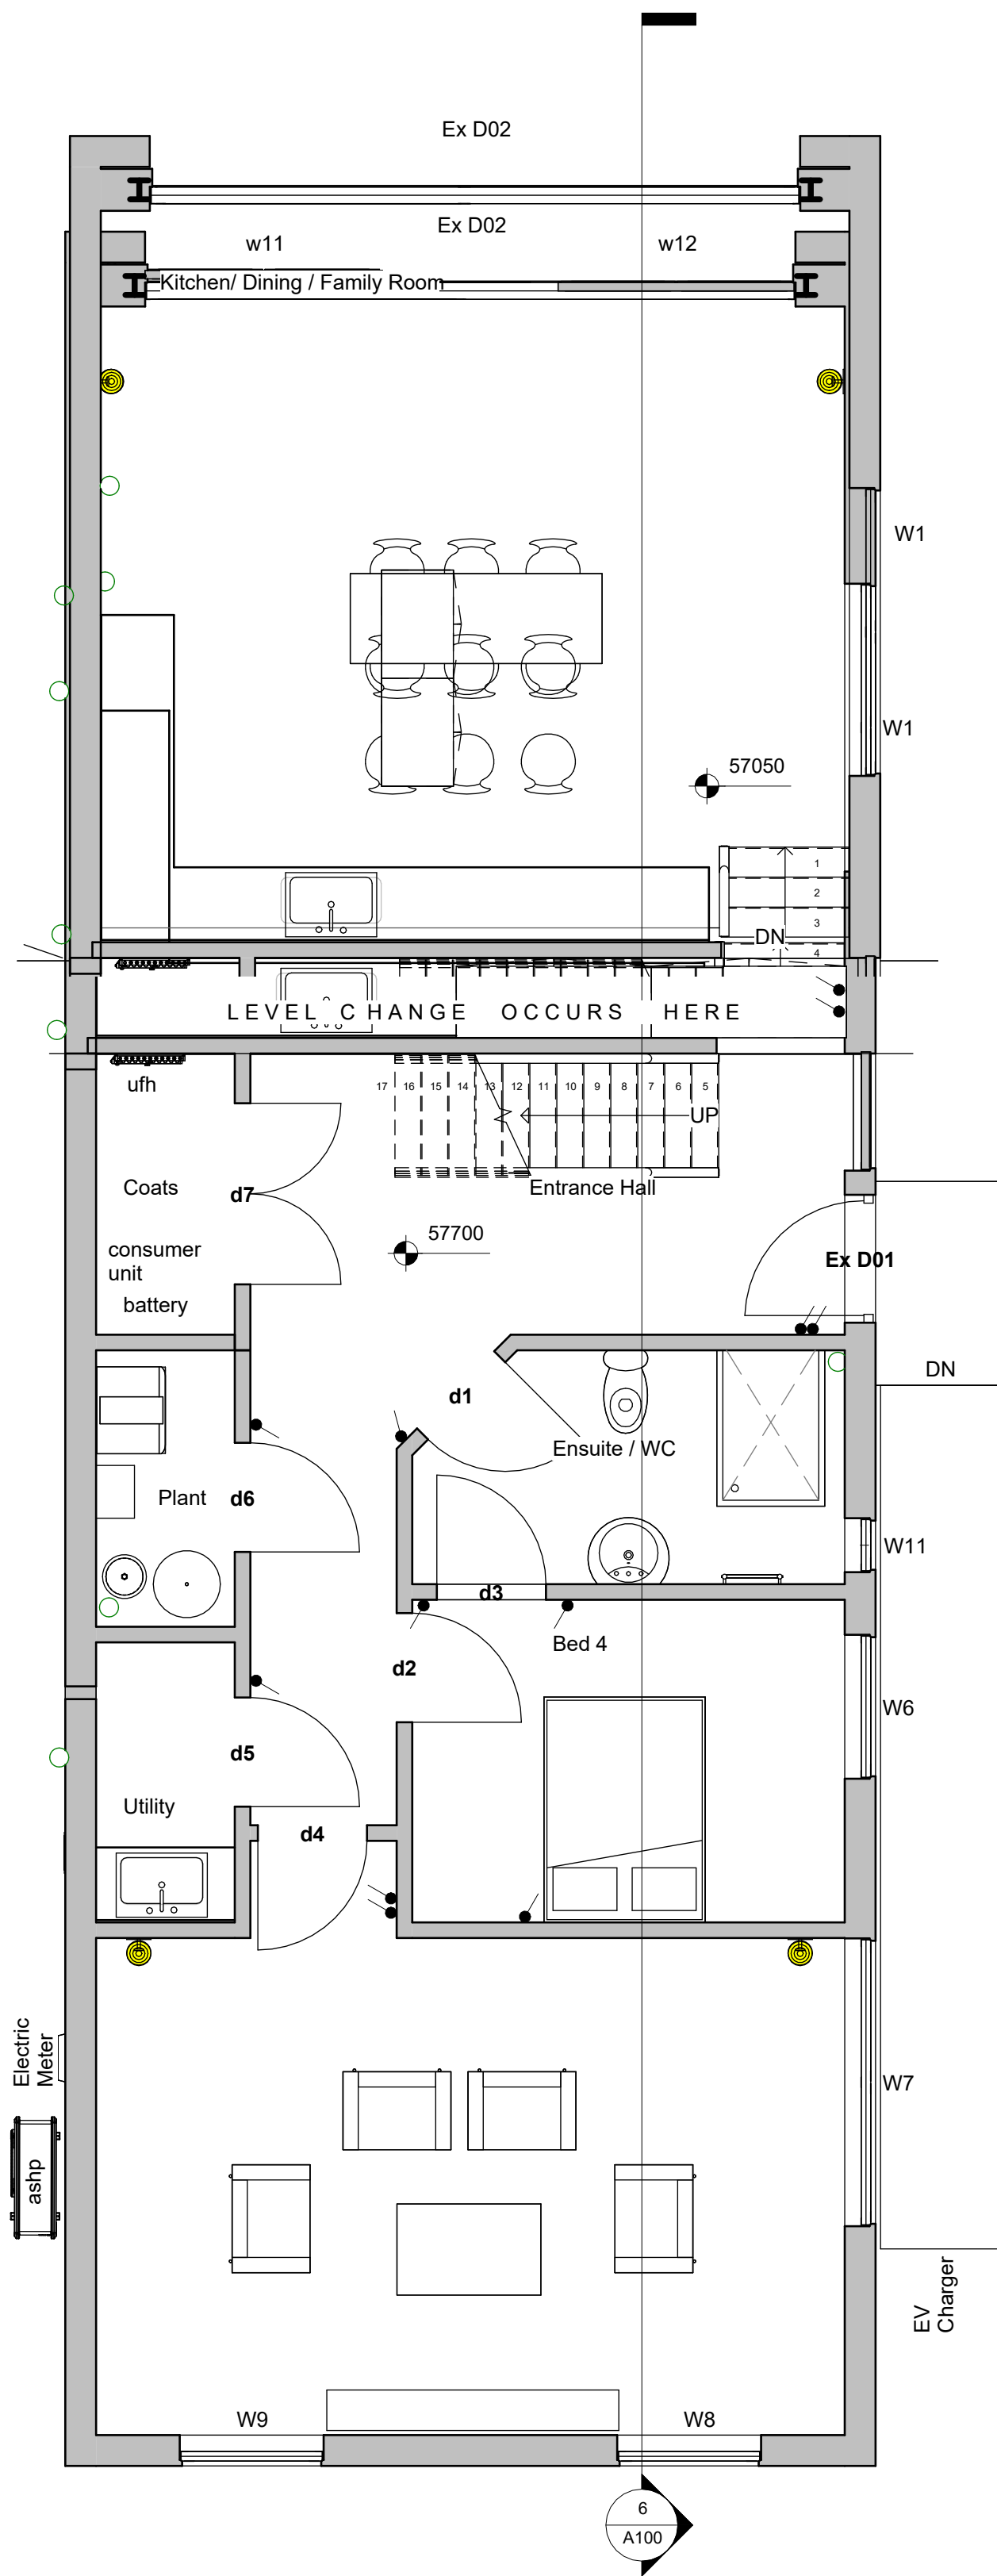


Lower Ground
1 : 50

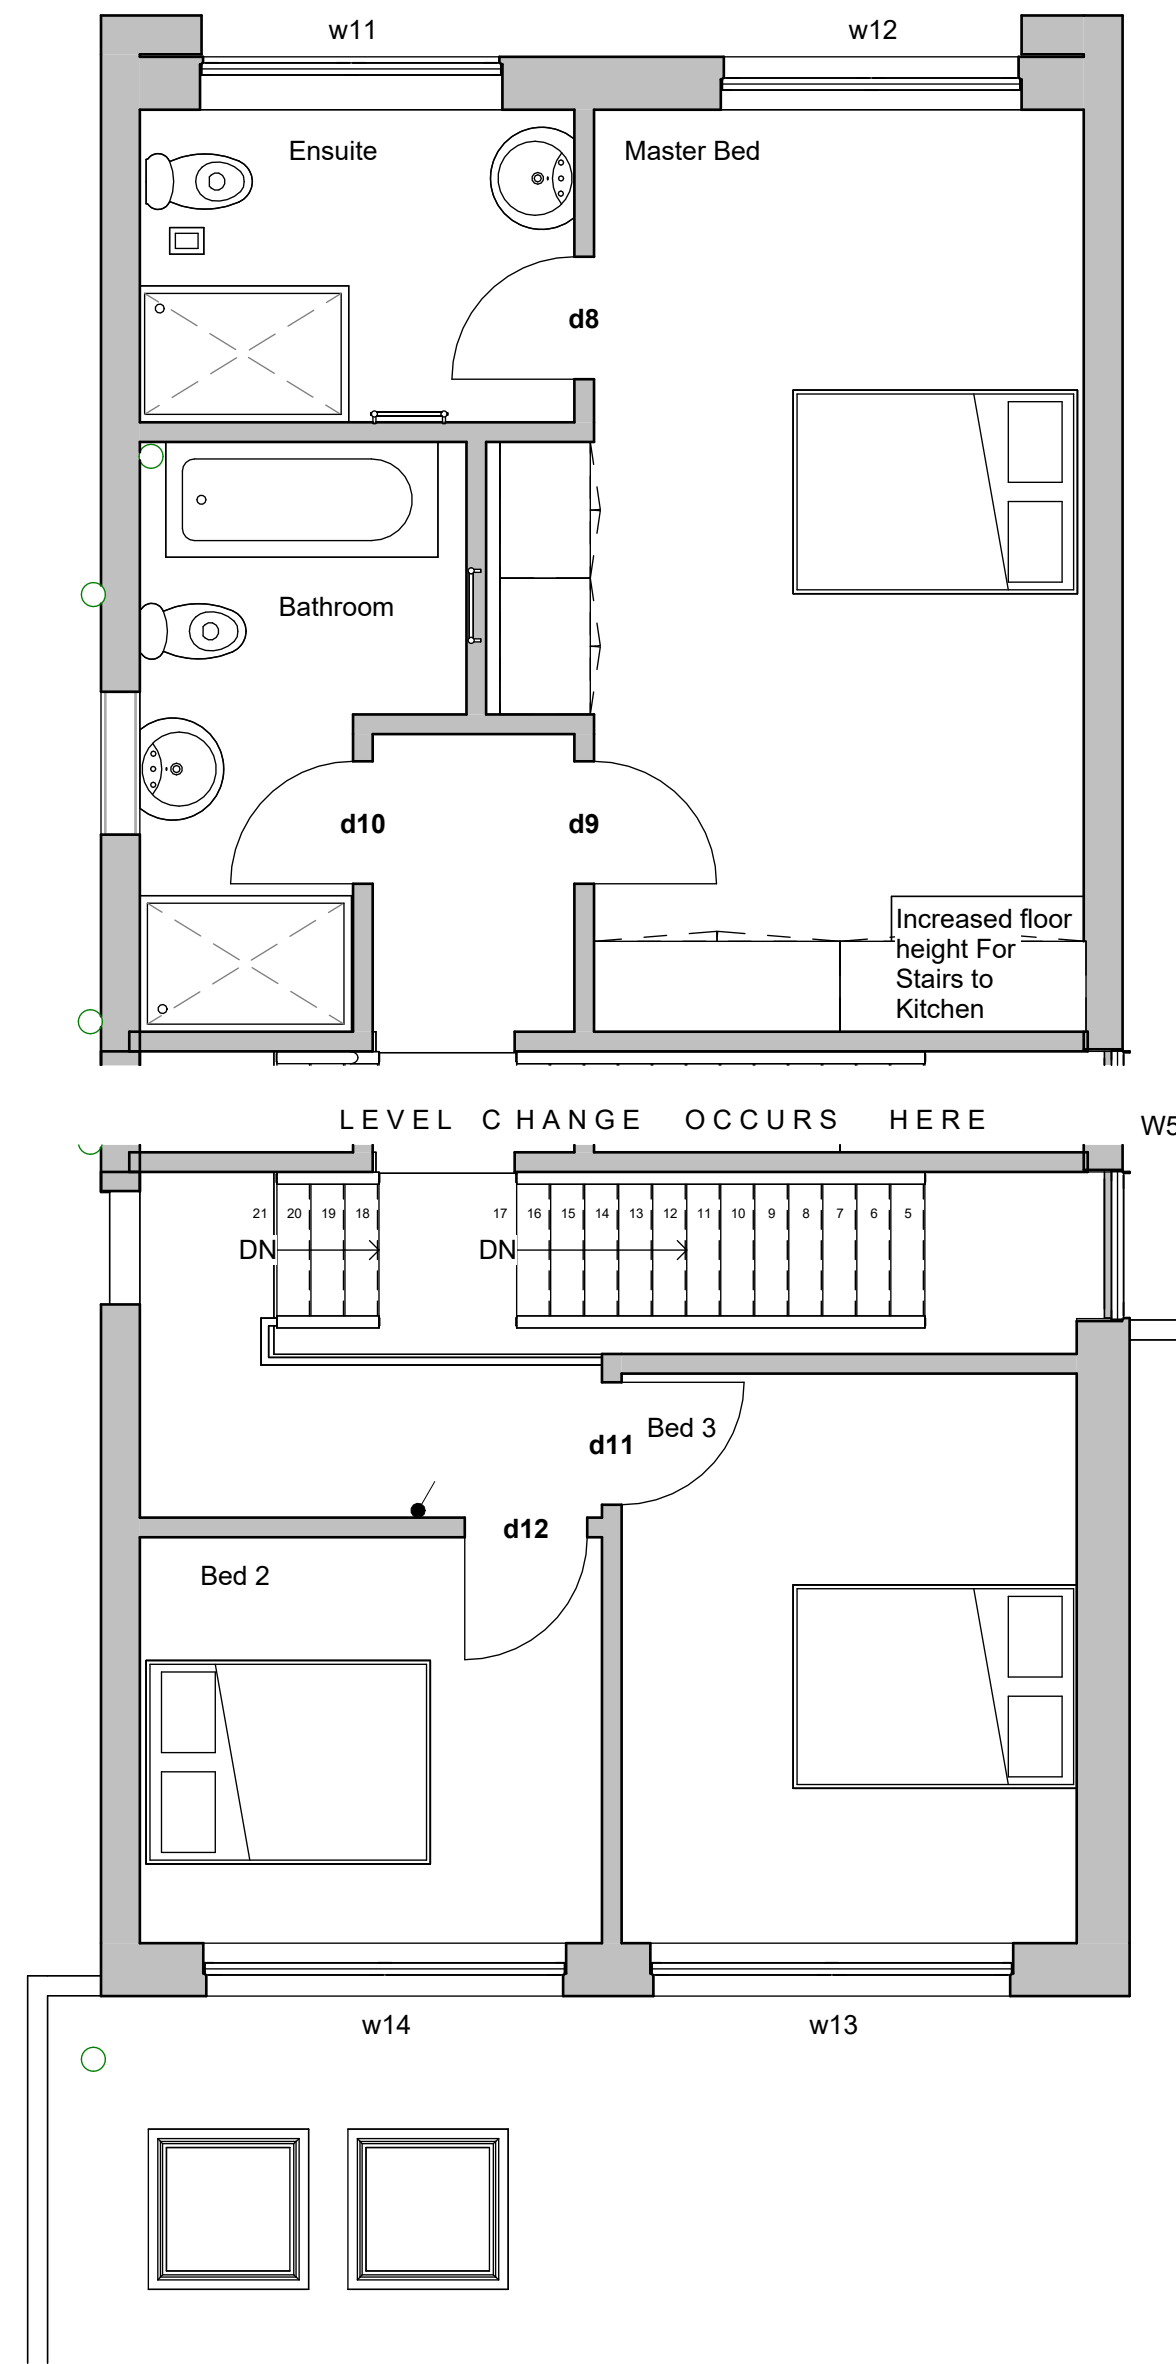


Lower First
1 : 50

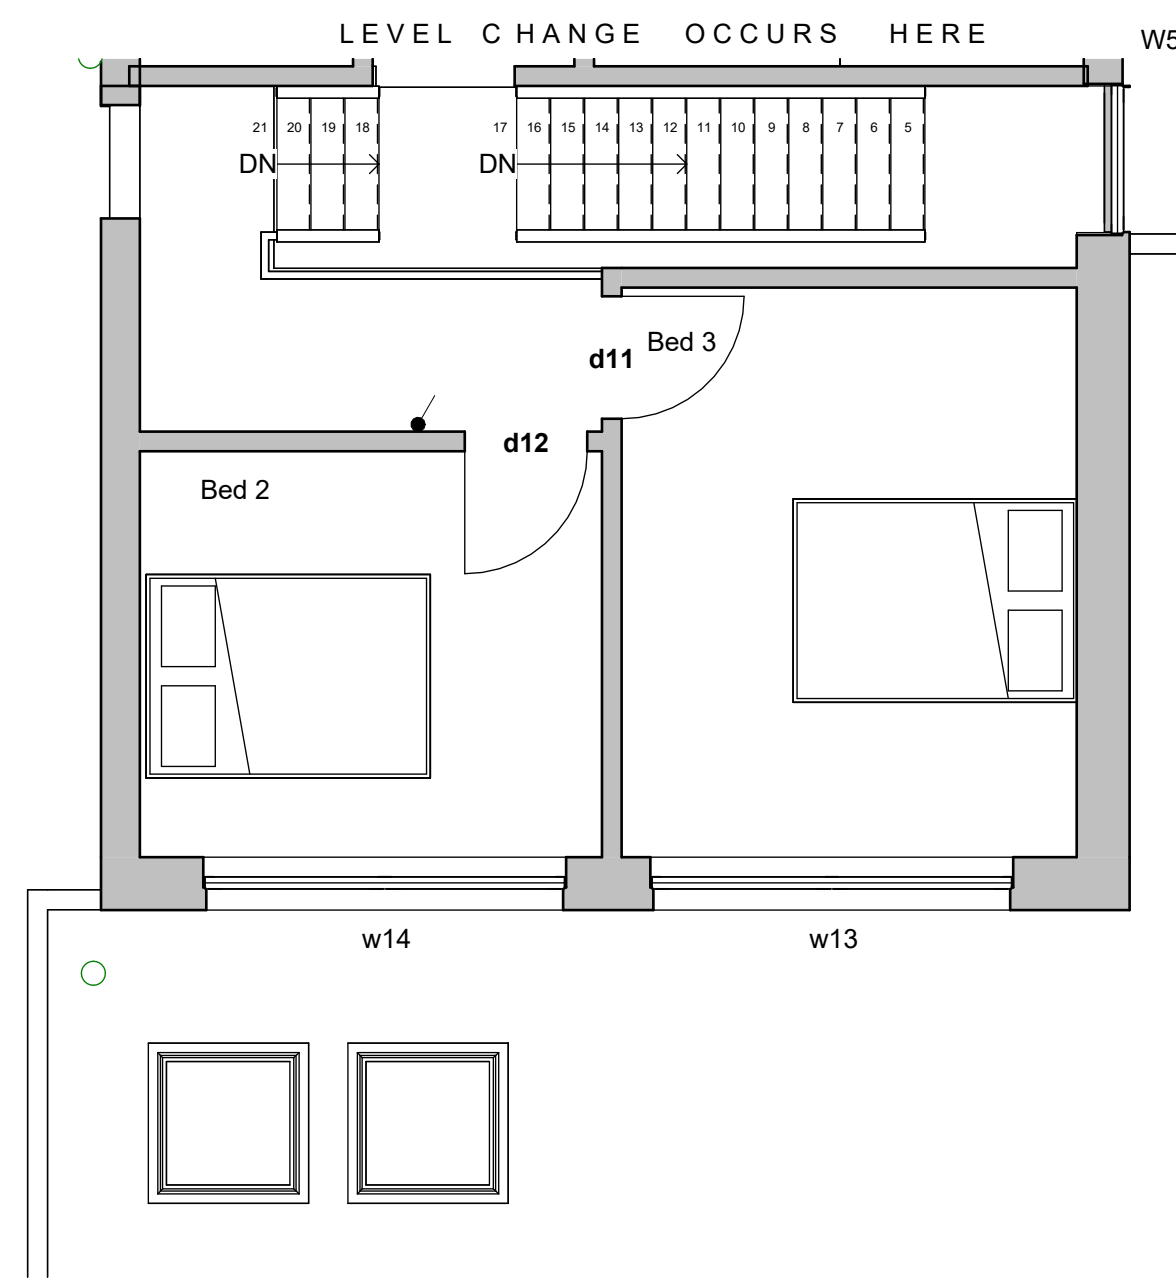



First Floor
1 : 50

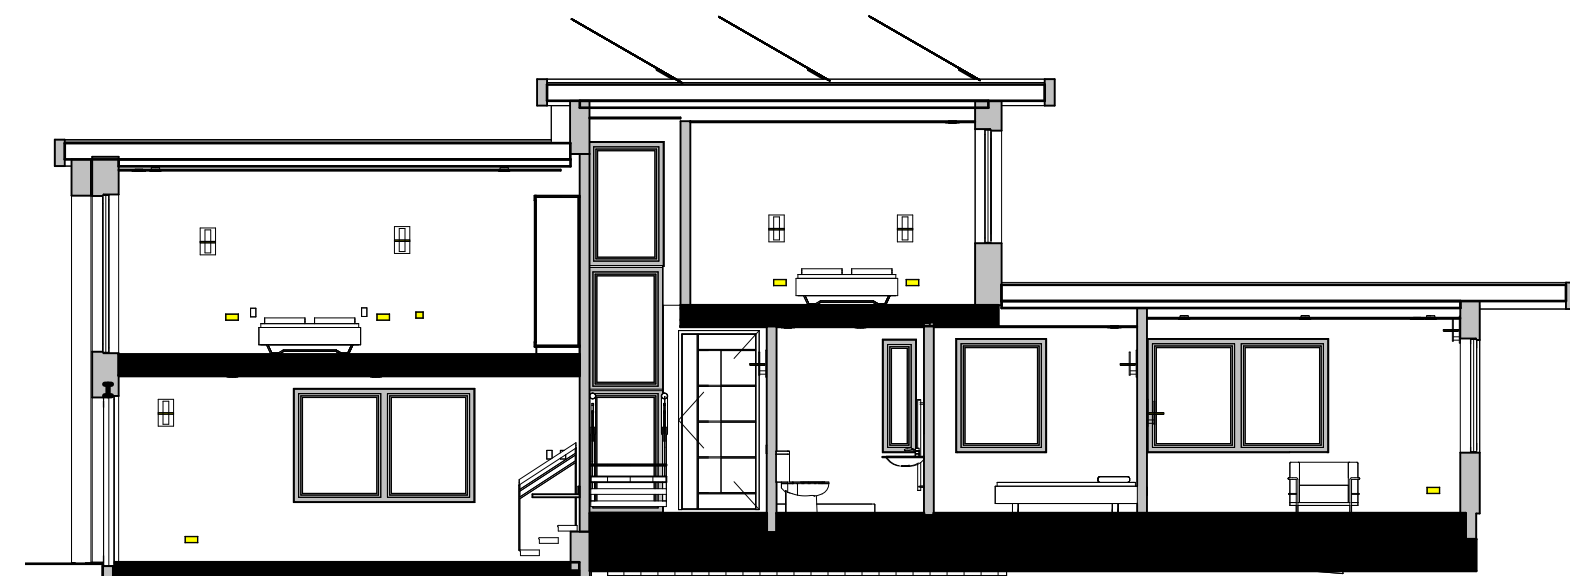


Section
1 : 100

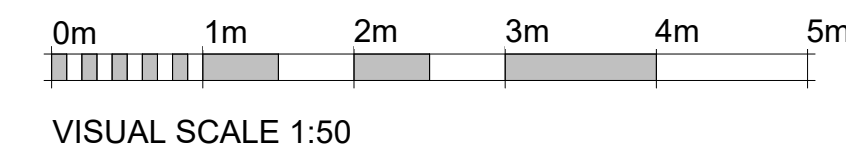

Lower Levels Area
1 : 200

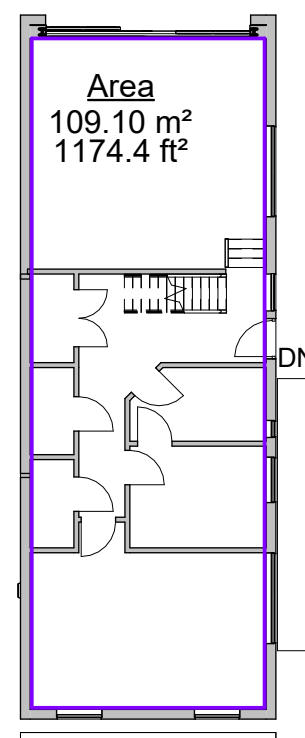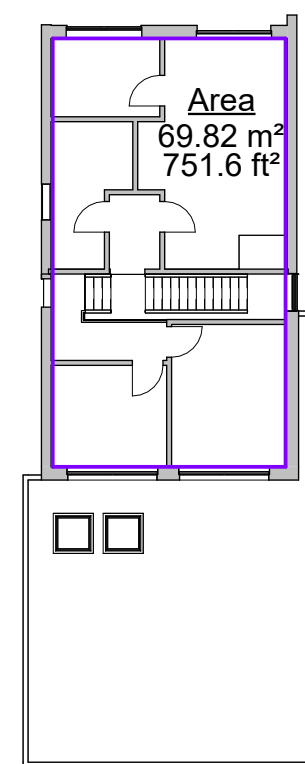

Upper Floor Area
1 : 200

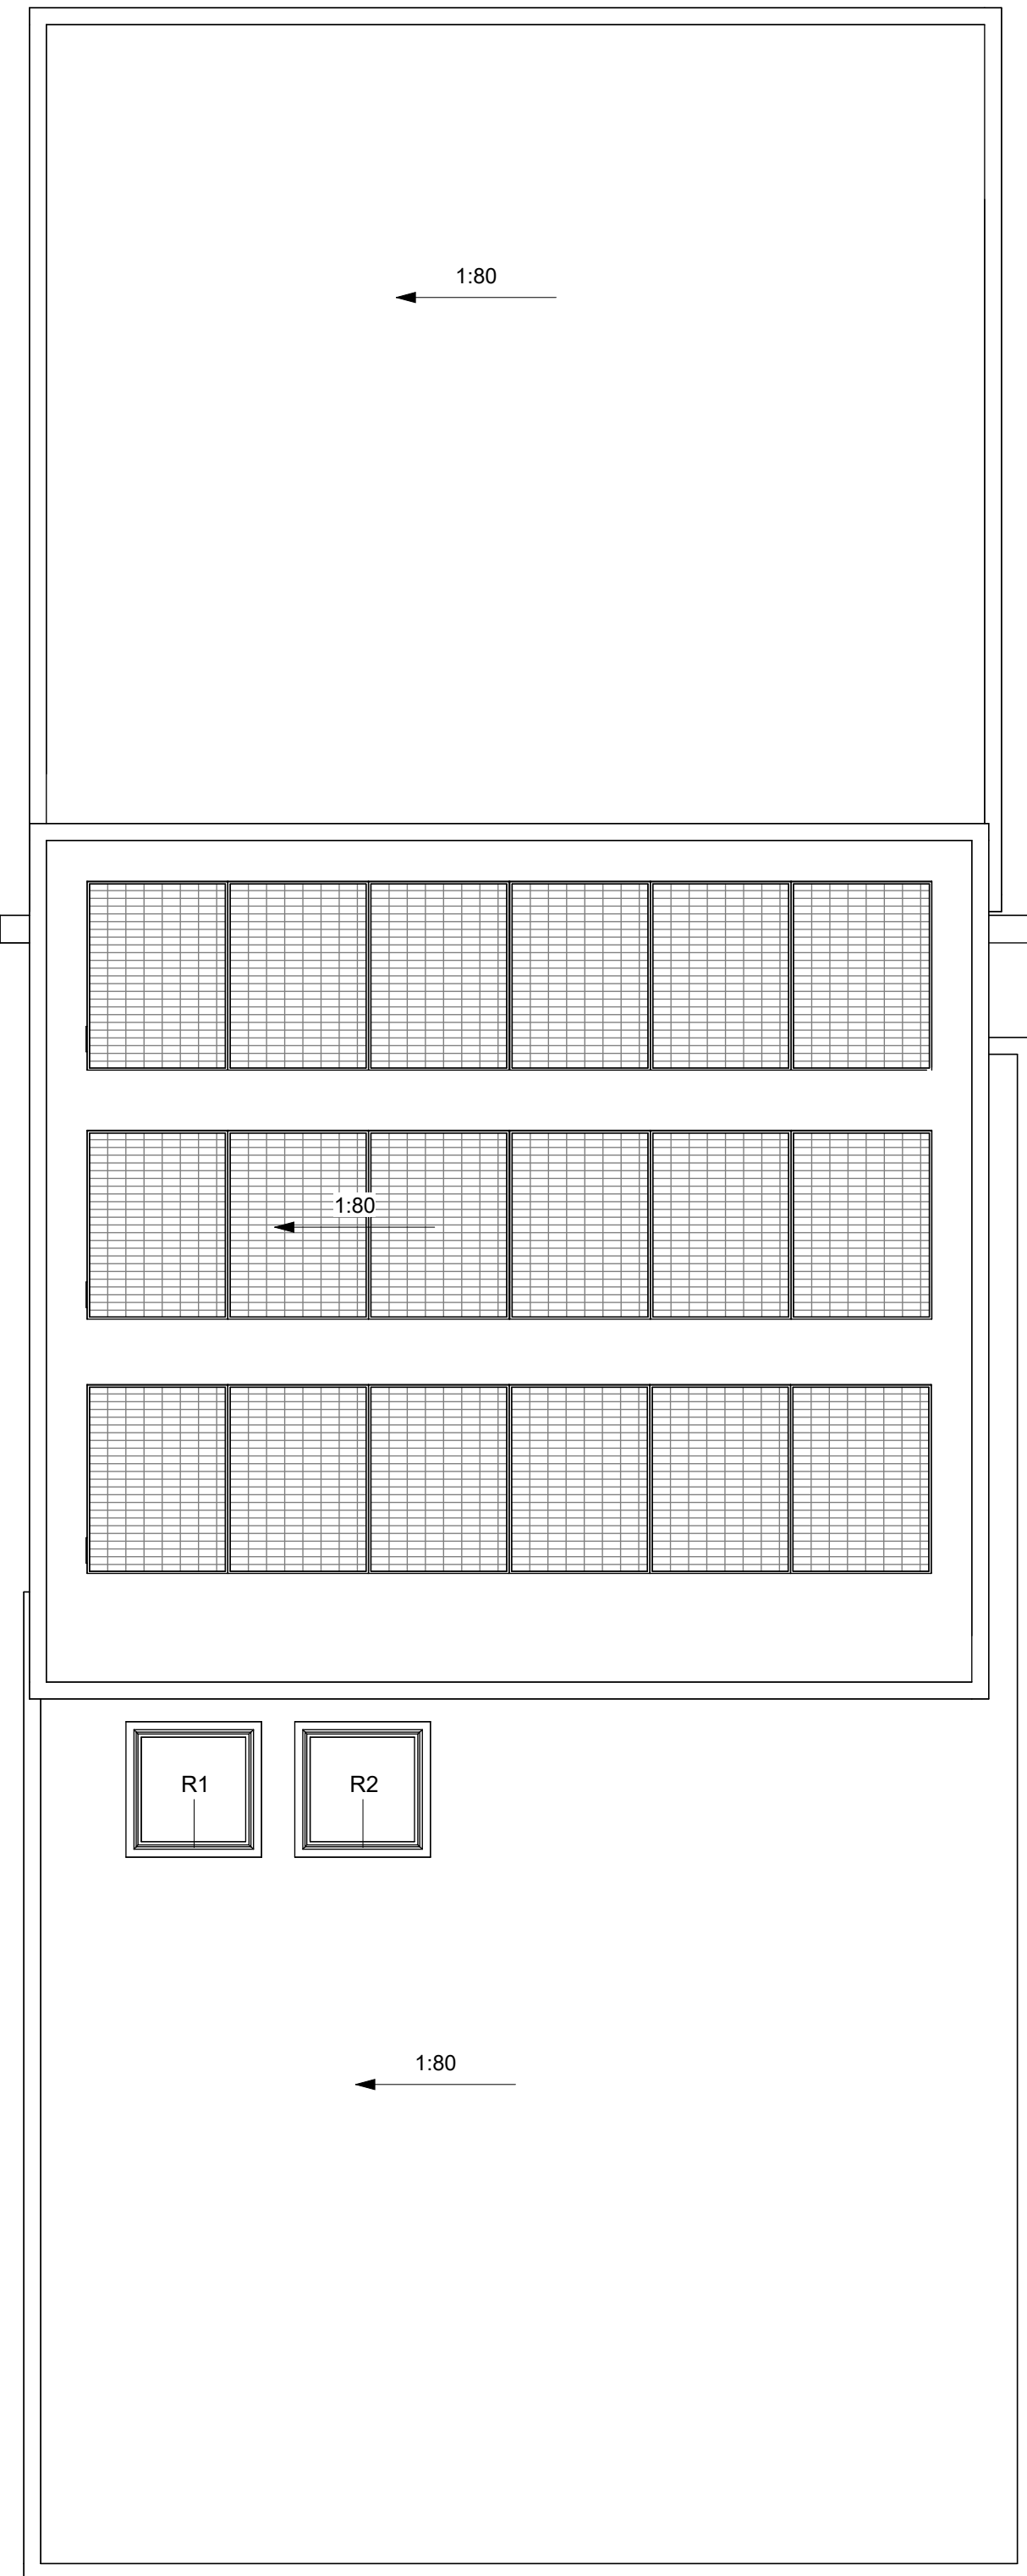

Roof Plan
1 : 50

NOTES:

Dimensions to be checked on site before commencing work. Any discrepancies shall be reported to the architect immediately.



Do not scale from these drawings except for planning purposes.

Use figured dimensions only.

Where applicable this drawing is to be read in conjunction with other consultants' drawings.

THIS IS AN A1 SHEET

Rev	Description	Date
A	Ammdement to plans	27.01.26

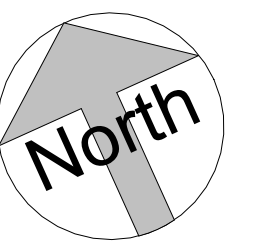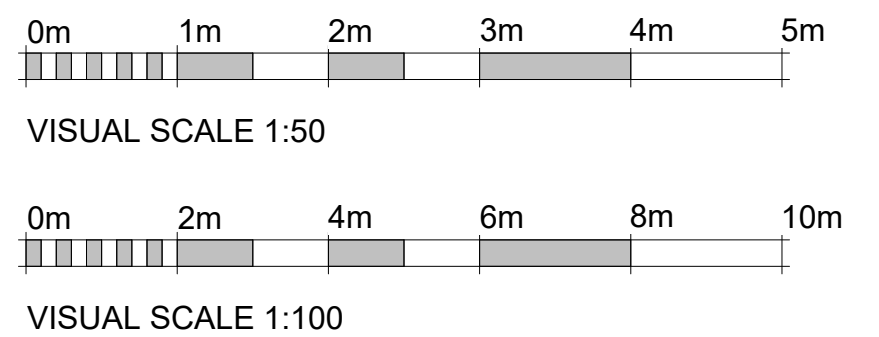

STATUS		PURPOSE OF ISSUE	
		1 The Old Flour Mill, Emsworth, PO10 7BT 01243 370 715	
		Helyer Davies Architects	
		PROJECT	
Summerhill			
TITLE			
Plans			
CLIENT			
Halcyon Homes			
DRAWN BY MH		CHECKED BY NC	
		DATE 7.8.24.	
SCALE (@ A1) As indicated		PROJECT NUMBER 24075	
DRAWING NUMBER A100			REV A