


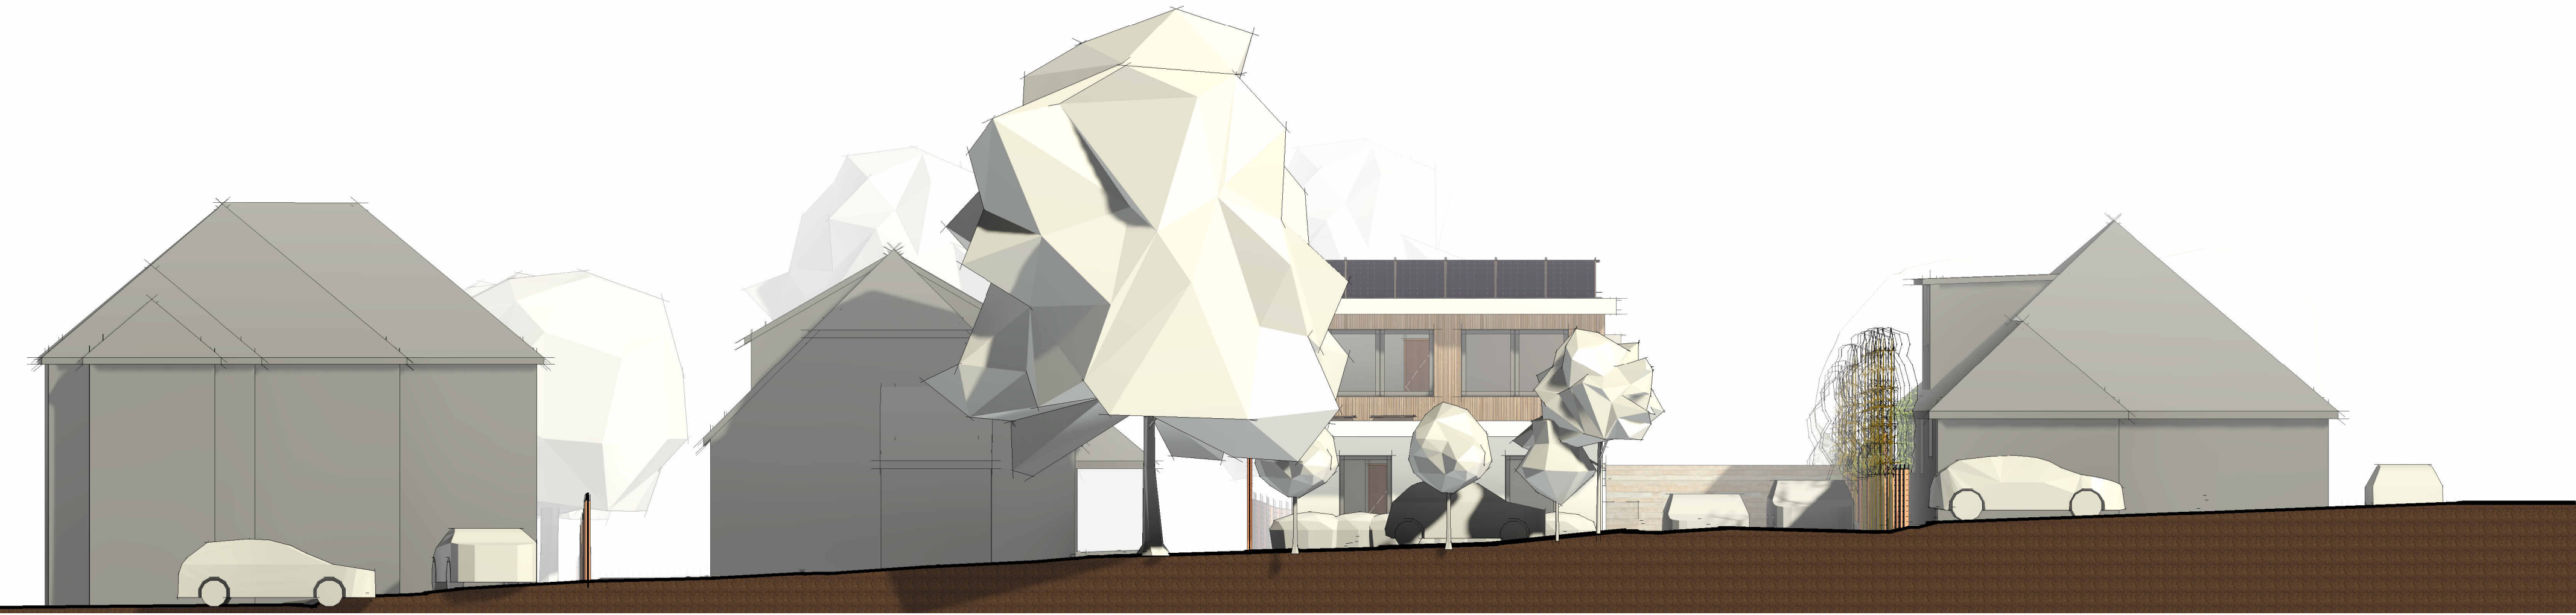

North Elevation
1 : 100



East Elevation
1 : 100



South Elevation
1 : 100



West Elevation
1 : 100

NOTES:

Dimensions to be checked on site before commencing work. Any discrepancies shall be reported to the architect immediately.


Do not scale from these drawings except for planning purposes.


Use figured dimensions only.

Where applicable this drawing is to be read in conjunction with other consultants' drawings.

THIS IS AN A1 SHEET

Rev	Description	Date
A	Ammendments to design	27/01/26

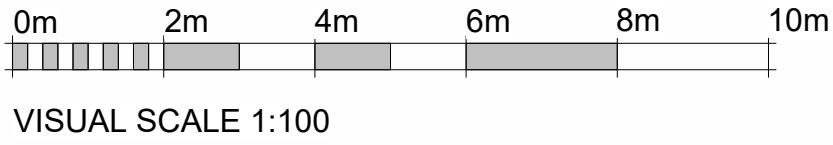

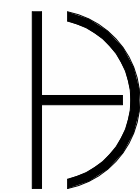STATUS	PURPOSE OF ISSUE	
	1 The Old Flour Mill, Emsworth, PO10 7BT 01243 370 715	
	Helyer Davies Architects	
PROJECT	36 Summerhill	
TITLE	Proposed Elevations	
CLIENT	Halcyon Homes	
DRAWN BY Author	CHECKED BY Checker	DATE 01/27/26
SCALE (@ A1) 1 : 100	PROJECT NUMBER 24075	
DRAWING NUMBER A101	REV A	