



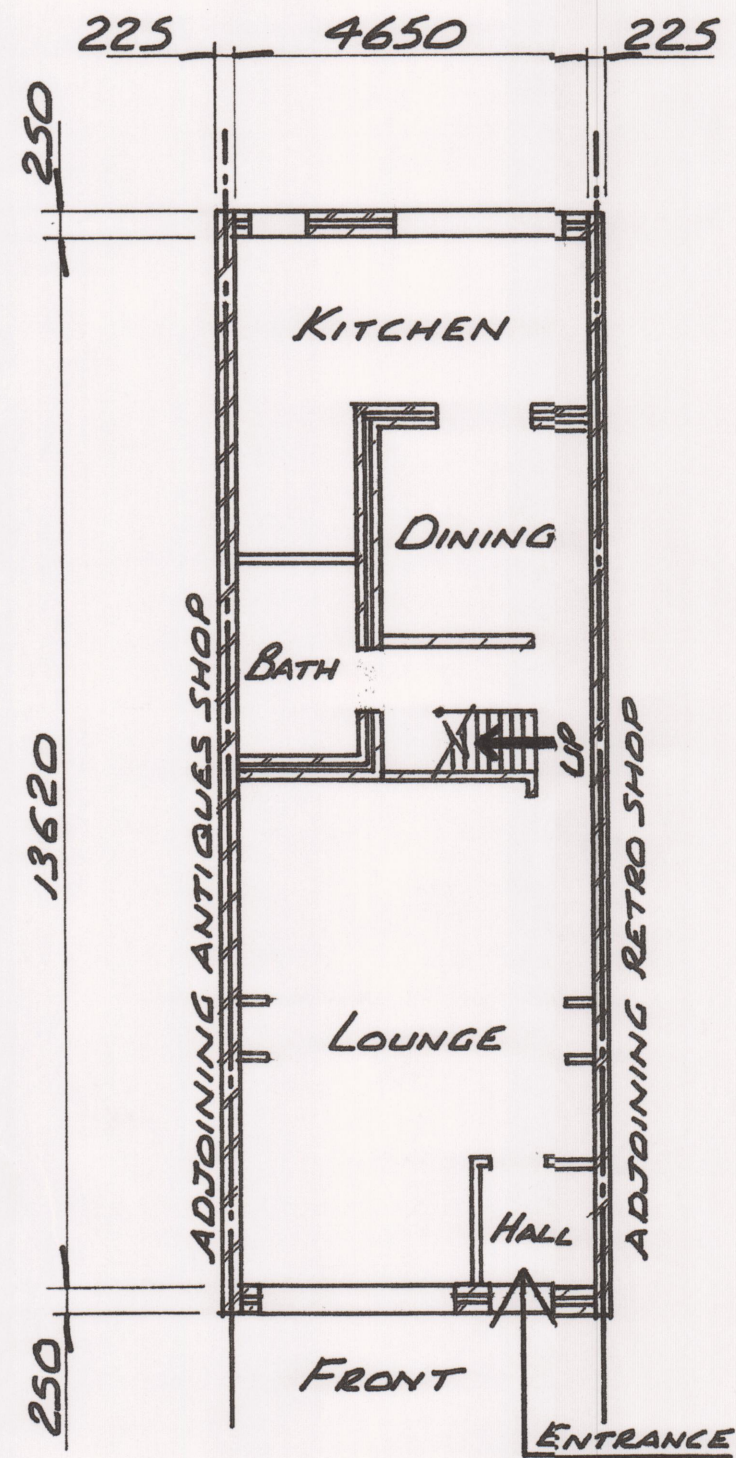

GROUND FLOOR PLAN

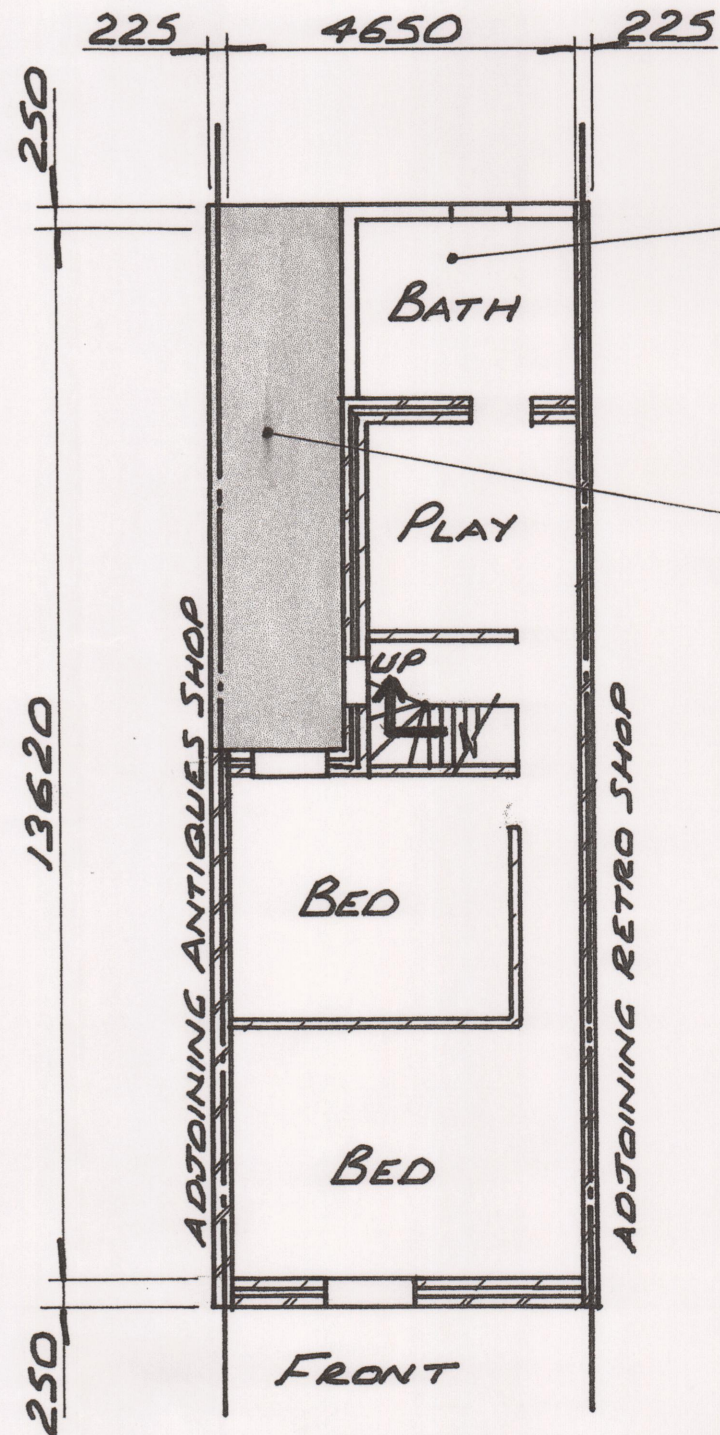


FIRST FLOOR PLAN

Timber framed & clad Bathroom.

Flat roof area shown shaded thus.

NOTES:

1. This drawing is to be read in conjunction with all other relevant drawings & documents
2. All dimensions shown are in (mm).
3. Dimensions are not to be scaled from this drawing

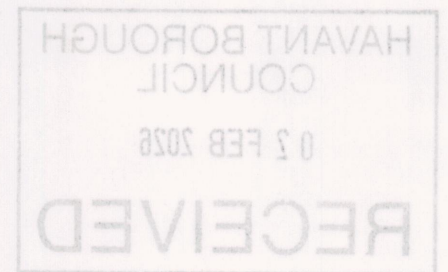

10 SEAFONT, HAYLING ISLAND
CHANGE OF USE APPLICATION

EXISTING GROUND & FIRST
FLOOR PLANS

SCALE: 1:100

DATE: JAN 2026

DRG No:

10/01