



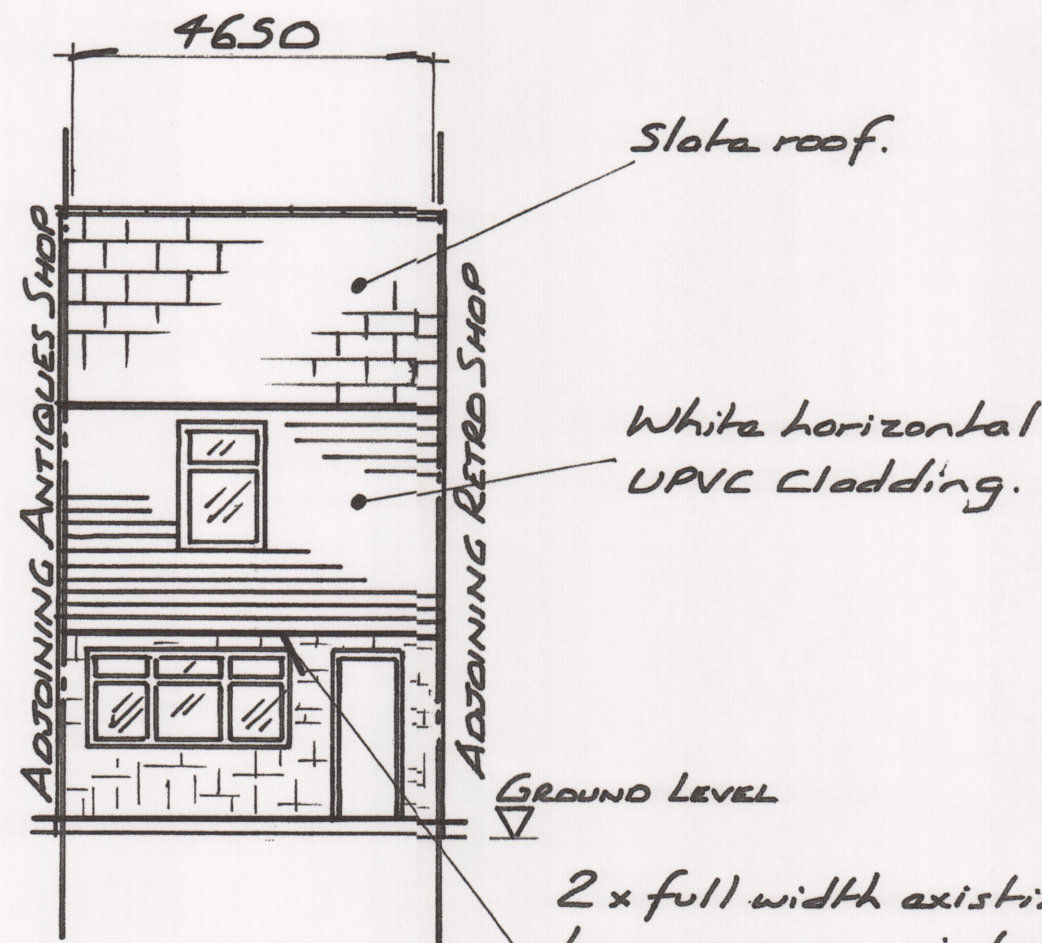


EXISTING FRONT
ELEVATION

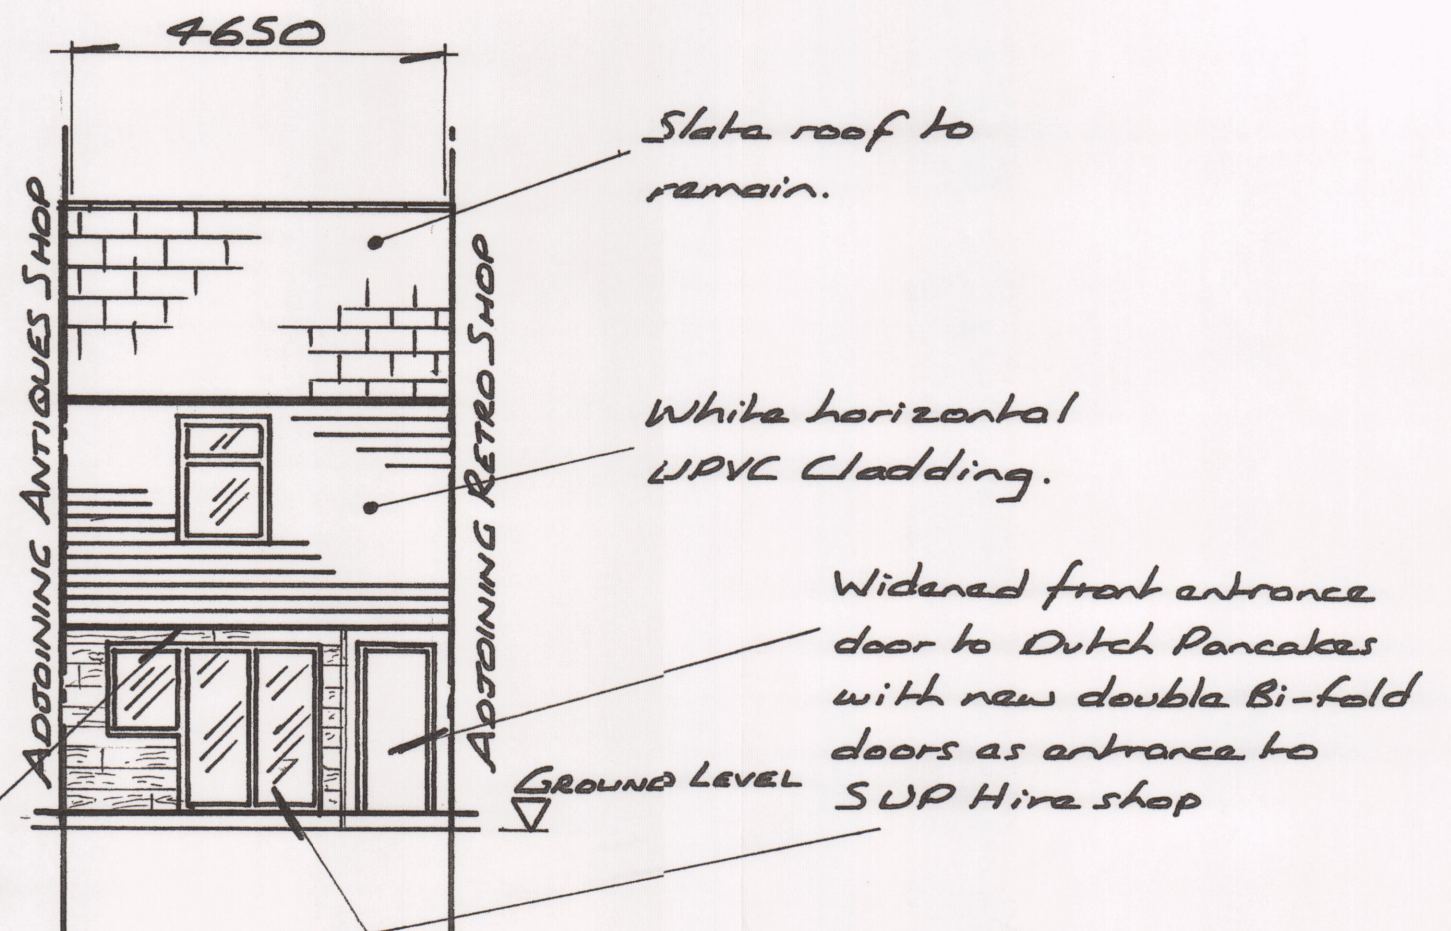

PROPOSED FRONT
ELEVATION

NOTES:

1. This drawing is to be read in conjunction with all other relevant drawings & documents
2. All dimensions shown are in (mm)
3. Dimensions are not to be scaled from this drawing

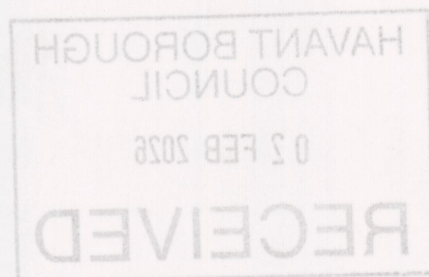

10 SEAFRONT, HAYLING ISLAND
CHANGE OF USE APPLICATION

EXISTING & PROPOSED
FRONT ELEVATION

SCALE: 1:100

DATE: JAN 2026

DRG NO.

10/03