

This drawing is the copyright of Axiom Architects. It is for planning application purposes only and may not be reproduced in whole or in part without permission. Drawings lodged for planning approval may be reproduced by the Planning Authority in accordance with the 'Copyright (Material Open to Public Inspection) (Marking of Copies of Plans and Drawings) Order 1990' and must carry the relevant copyright restriction note. Scaling from this drawing should only be carried out from a print at the scale and size specified within the title block. Responsibility for ensuring correct size reproduction remains with the reader.

Proposed Materials:

Walls:

Brick: Sandfaced red multi

Cladding: Black cement board

Windows and doors:

Frame and cill: Brown UPVC

Dressings: Blue engineering brick soldier course

Doors: White painted timber

Roof:

Pitched: Clay effect interlocking tiles

Ridge: Terracotta effect half-round tiles


Rainwater goods:

Gutter: Black UPVC


Downpipes: Black UPVC

AC Compound:

Walls: Hit-and-miss timber

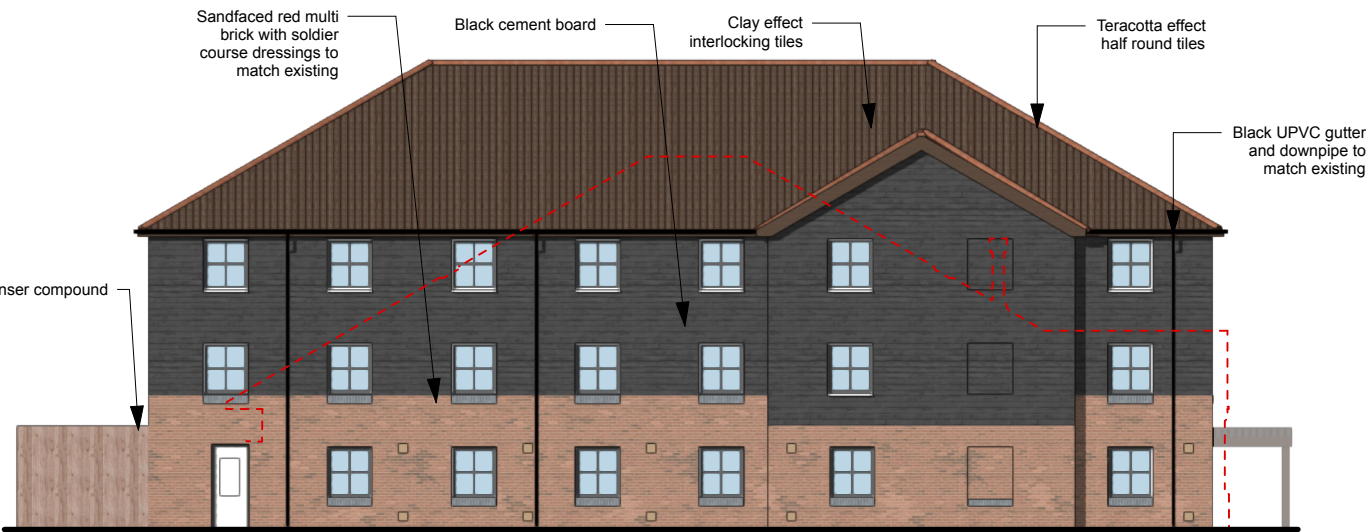


1 PROPOSED NORTH-WEST ELEVATION
Scale: 1:200

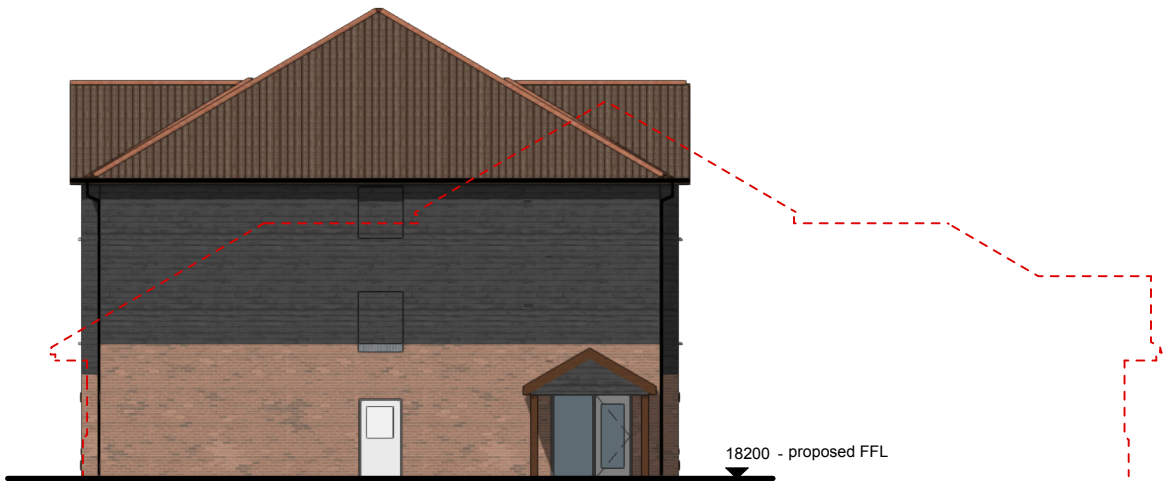


3 PROPOSED SOUTH-WEST ELEVATION
Scale: 1:200



2 PROPOSED SOUTH-EAST ELEVATION
Scale: 1:200

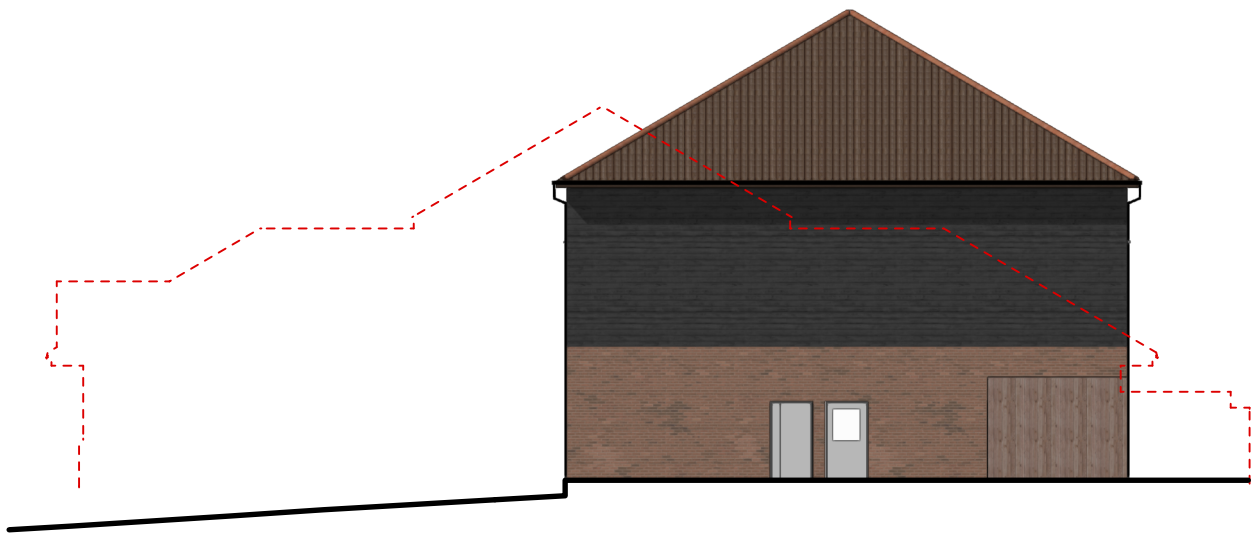

4 PROPOSED NORTH-EAST ELEVATION
Scale: 1:200

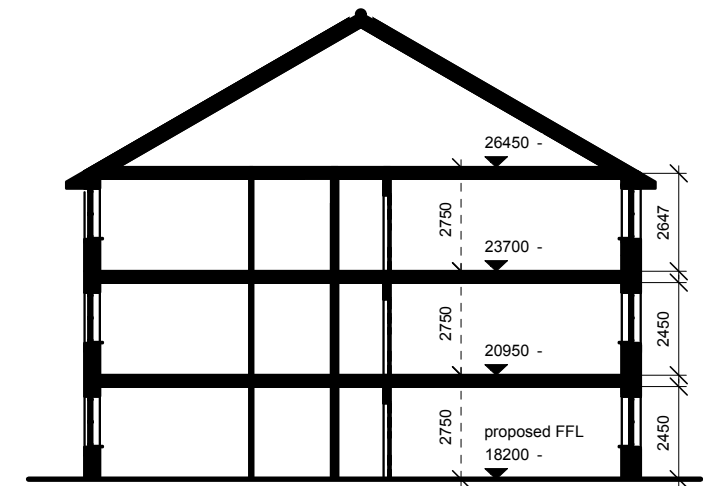

5 PROPOSED SECTION A-A
Scale: 1:200



A	28/01/26	Door handing on SE elevation updated	IB
Rev	Date	Description	By Chk

AXIOM ARCHITECTS

Barn A Addlepool Business Centre Clyst St George Exeter EX3 0NR
Tel. 01392 368426 www.axiomarchitects.co.uk

Client
WHITBREAD GROUP PLC

Project
PORTSMOUTH HAVANT PREMIER INN
65 BEDHAMPTON HILL
HAVANT PO9 3JN

Drawing
PROPOSED ANNEXE ELEVATIONS

Scale	Date	Drawn	Checked
1:200@A3	25/09/24	IB	RW
Drawing No.	Revision		
6261-PL- 210	A		
Status	PLANNING		