






2 PROPOSED ANNEXE FIRST FLOOR PLAN
Scale: 1:200

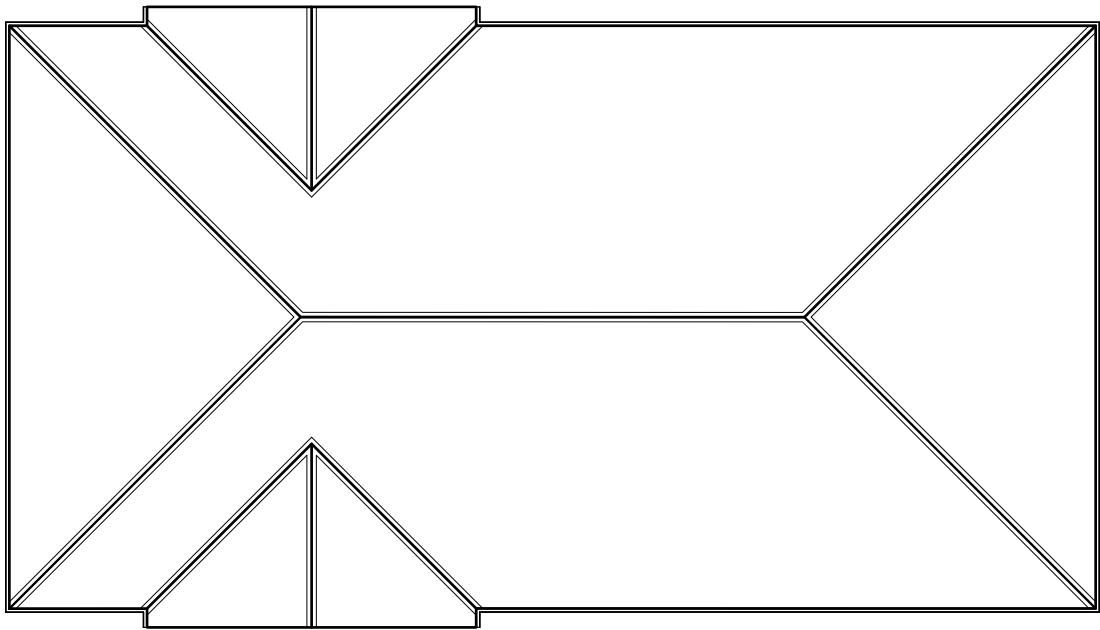

4 PROPOSED ANNEXE ROOF PLAN
Scale: 1:200

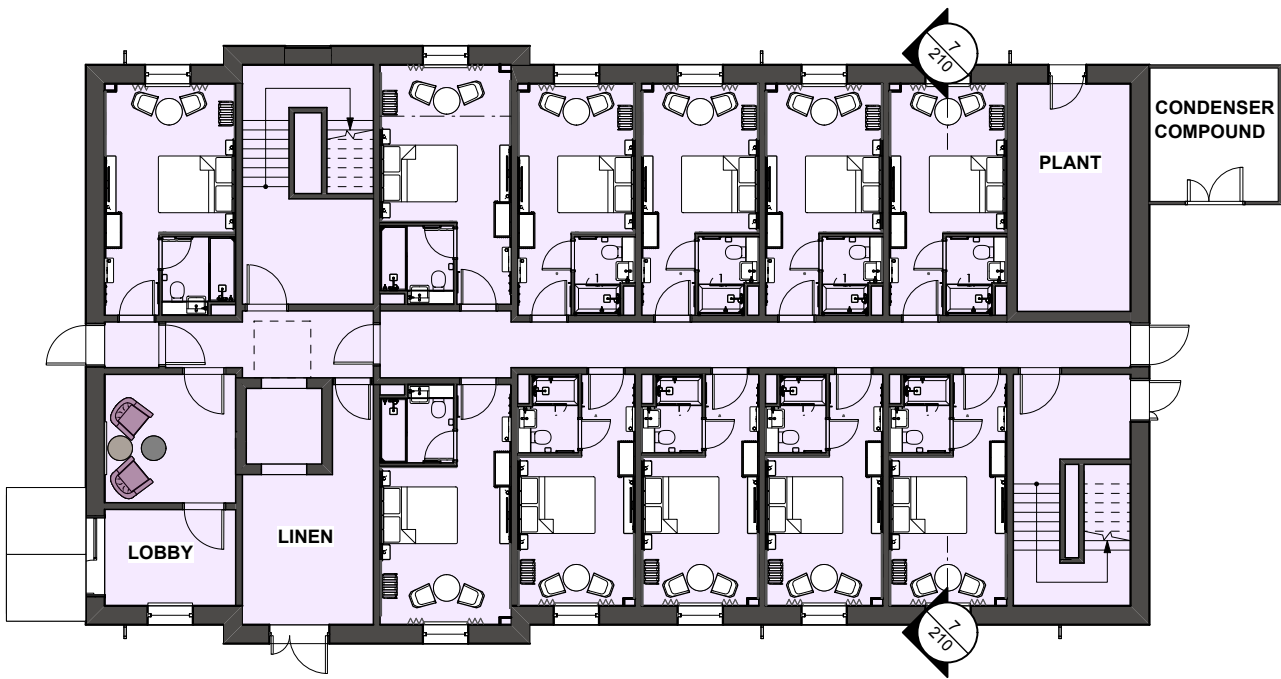

1 PROPOSED ANNEXE GROUND FLOOR PLAN
Scale: 1:200

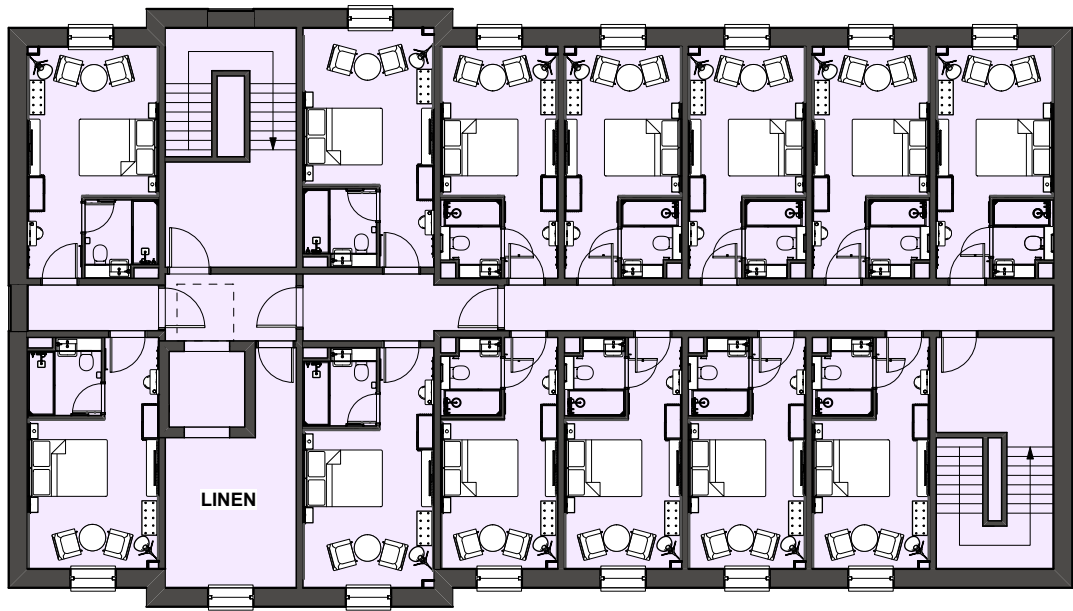

3 PROPOSED ANNEXE SECOND FLOOR PLAN
Scale: 1:200

A 28/01/26 Minor amendments to plan false window graphics IB

Rev Date Description By Chk



Barn A Addlepool Business Centre Clyst St George Exeter EX3 0NR
Tel. 01392 368426 www.axiomarchitects.co.uk

Client
WHITBREAD GROUP PLC

Project
PORTSMOUTH HAVANT PREMIER INN
65 BEDHAMPTON HILL
HAVANT PO9 3JN

Drawing
PROPOSED ANNEXE FLOOR PLANS

Scale 1:200@A3 Date 26/09/24 Drawn IB Checked RW

Drawing No. 6261-PL- 110 A Revision

Status
PLANNING

0 5 15 25 M

