


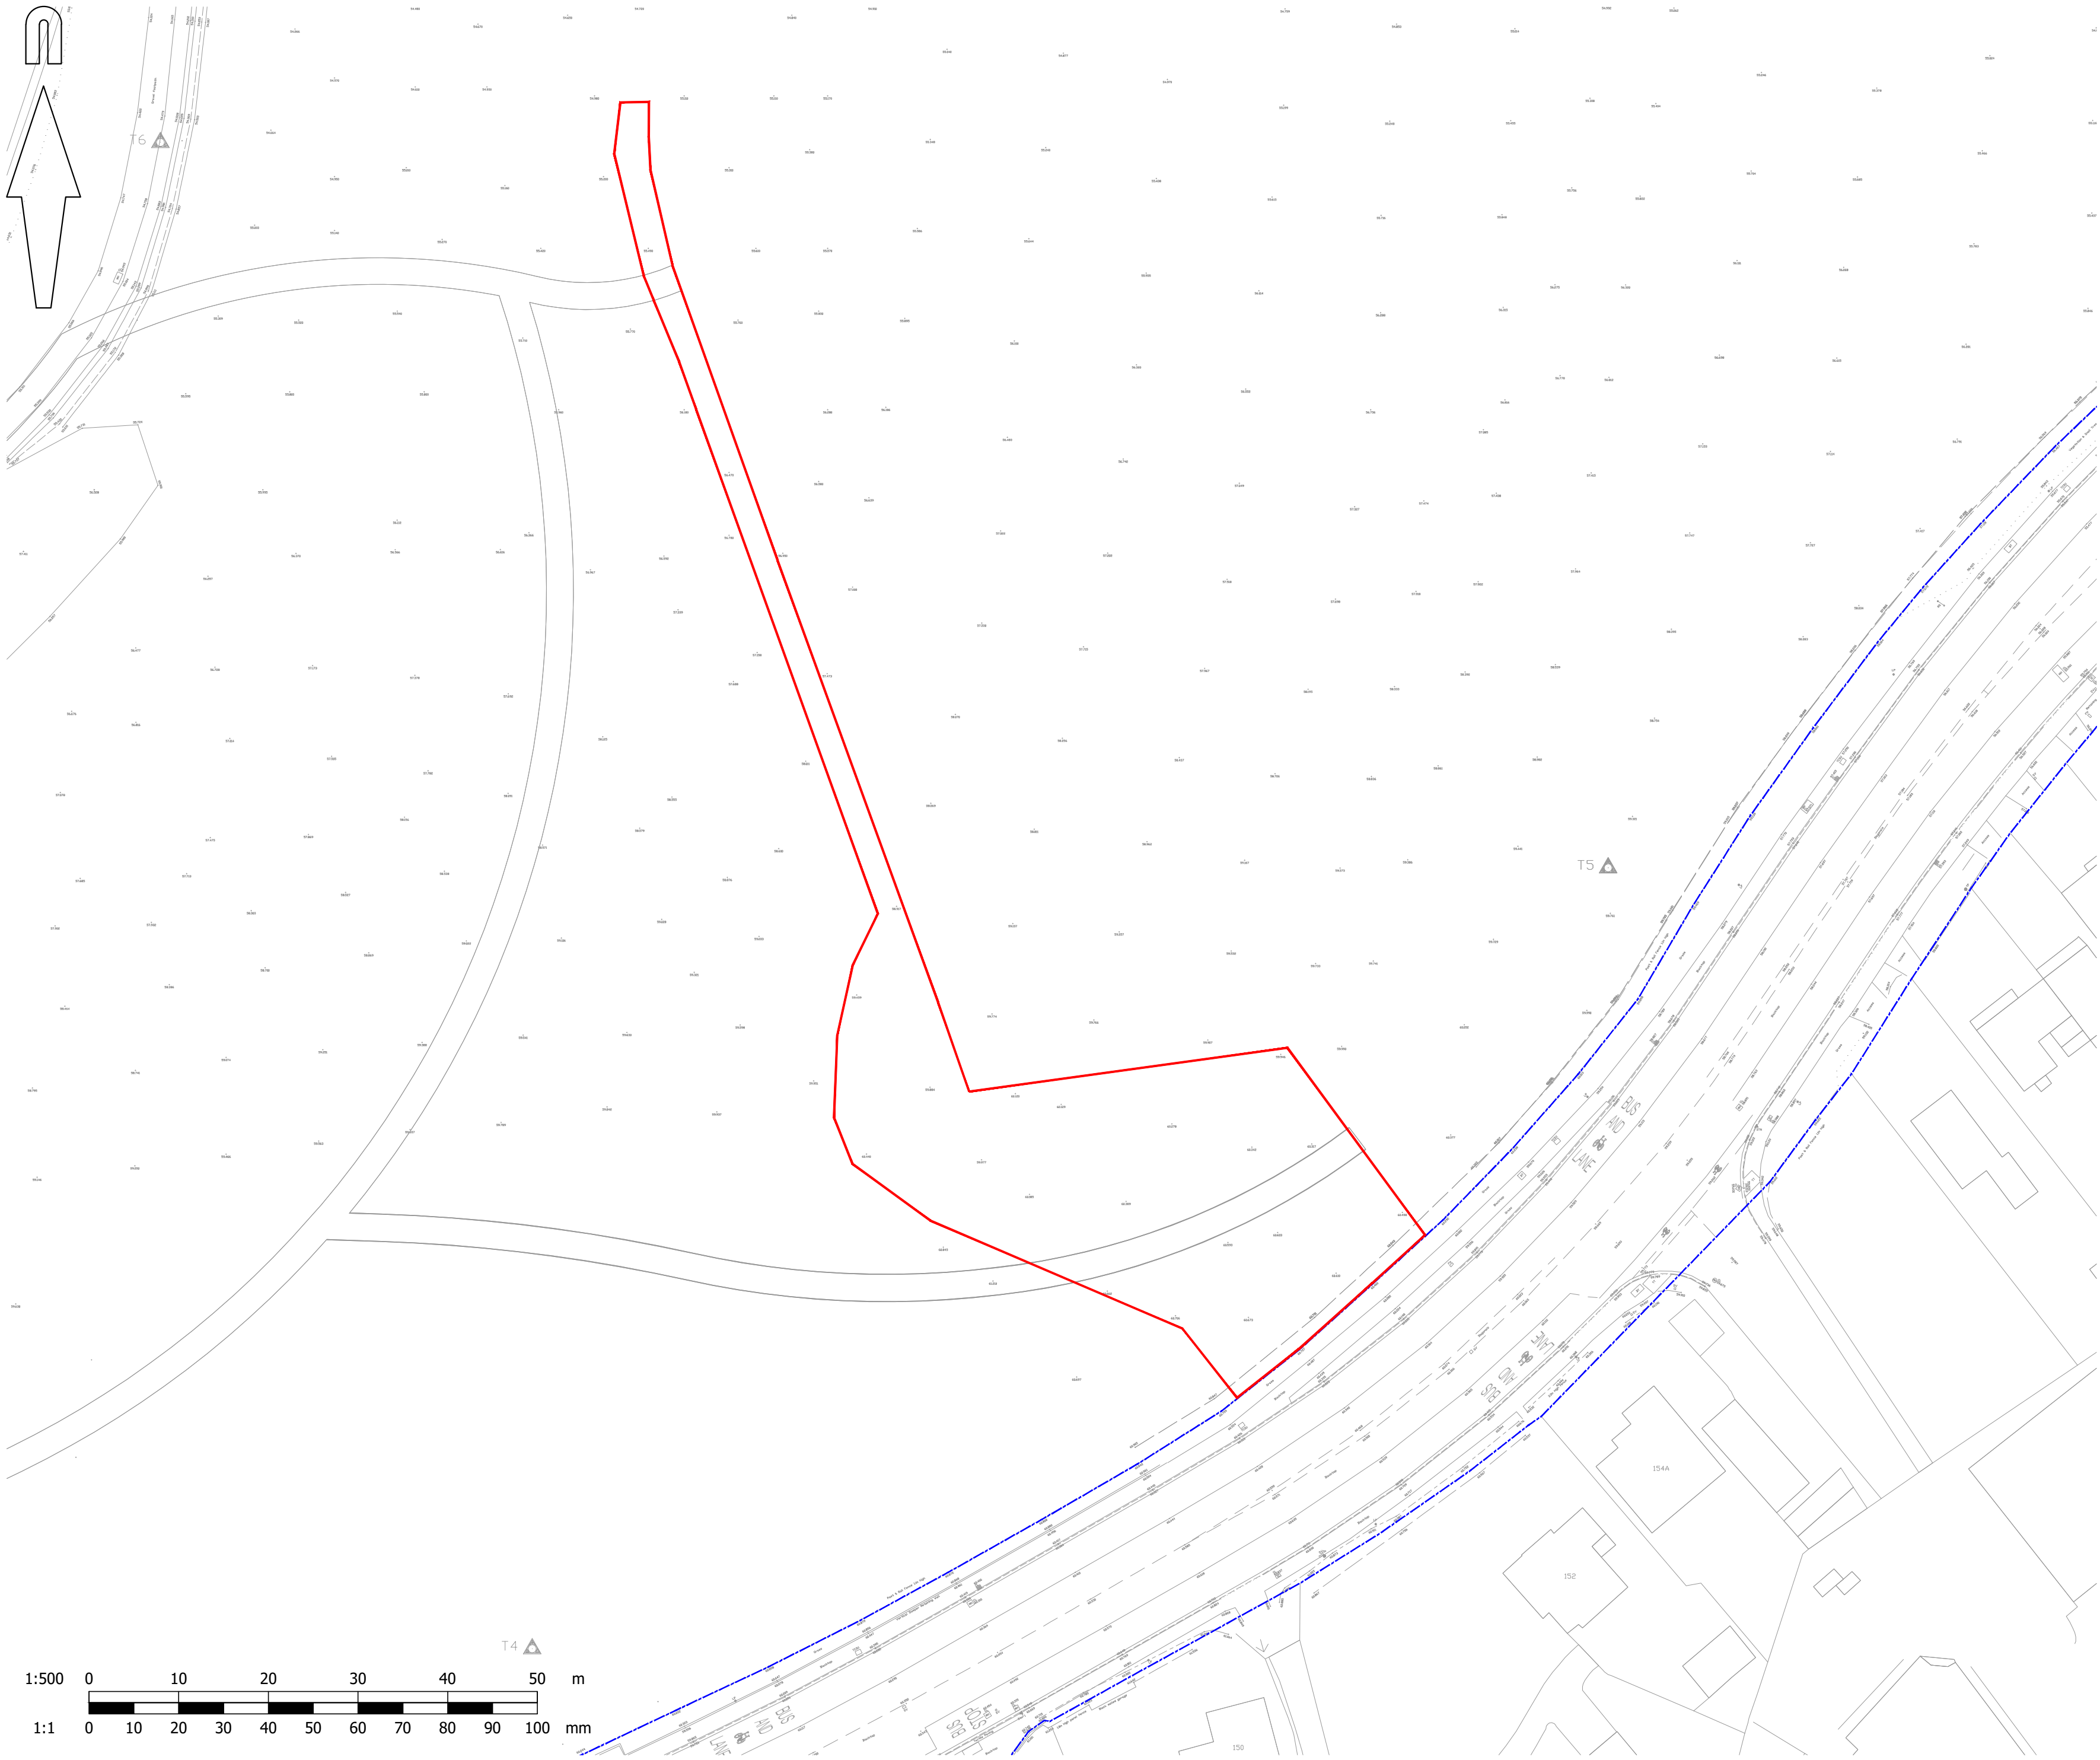

© Mayer Brown Limited Copyright. The drawings, information and data recorded in this document ("the information") is the property of Mayer Brown. This document and the information are solely for the use of the authorised recipient and this document may not be used, copied or reproduced in whole or part for any purposes other than which it was supplied by Mayer Brown. Mayer Brown makes no representation, undertakes no duty and accepts no responsibilities to any third party who may use or rely upon this document or the information.

A2 ORIGINAL

© Crown copyright, all rights reserved. 2012. Licence number 100002189.

KEY

- HIGHWAY BOUNDARY
- PROPOSED APPLICATION SITE

PRELIMINARY
NOT FOR CONSTRUCTION

P3	Site area amended.	PMA	05/01/2026
P2	Site area updated.	PMA	26/11/2025
P1	Initial issue.	PMA	22/08/2025

rev.	amendment	checked	date
------	-----------	---------	------



mayer brown

Mayer Brown Limited
Lion House Oriental Road Woking Surrey GU22 8AR
Telephone 01483 750 508 Fax 01483 750 437
wokingoffice@mayerbrown.co.uk www.mayerbrown.co.uk

client
grainger plc Investing in homes since 1912

project
BEREWOOD, WATERLOOVILLE
LONDON ROAD TOUCAN CROSSING

scale
1:500 @ A2

drawn by
JRH

checked by
PMA

date
AUGUST 2025

cad file
GA_05.DWG

title

PROPOSED APPLICATION SITE PLAN

drawing number
GTWVILLE_LRTC/GA/05

rev.
P3