




Ordnance Survey, (c) Crown Copyright 2025.
All rights reserved. Licence number 100022432

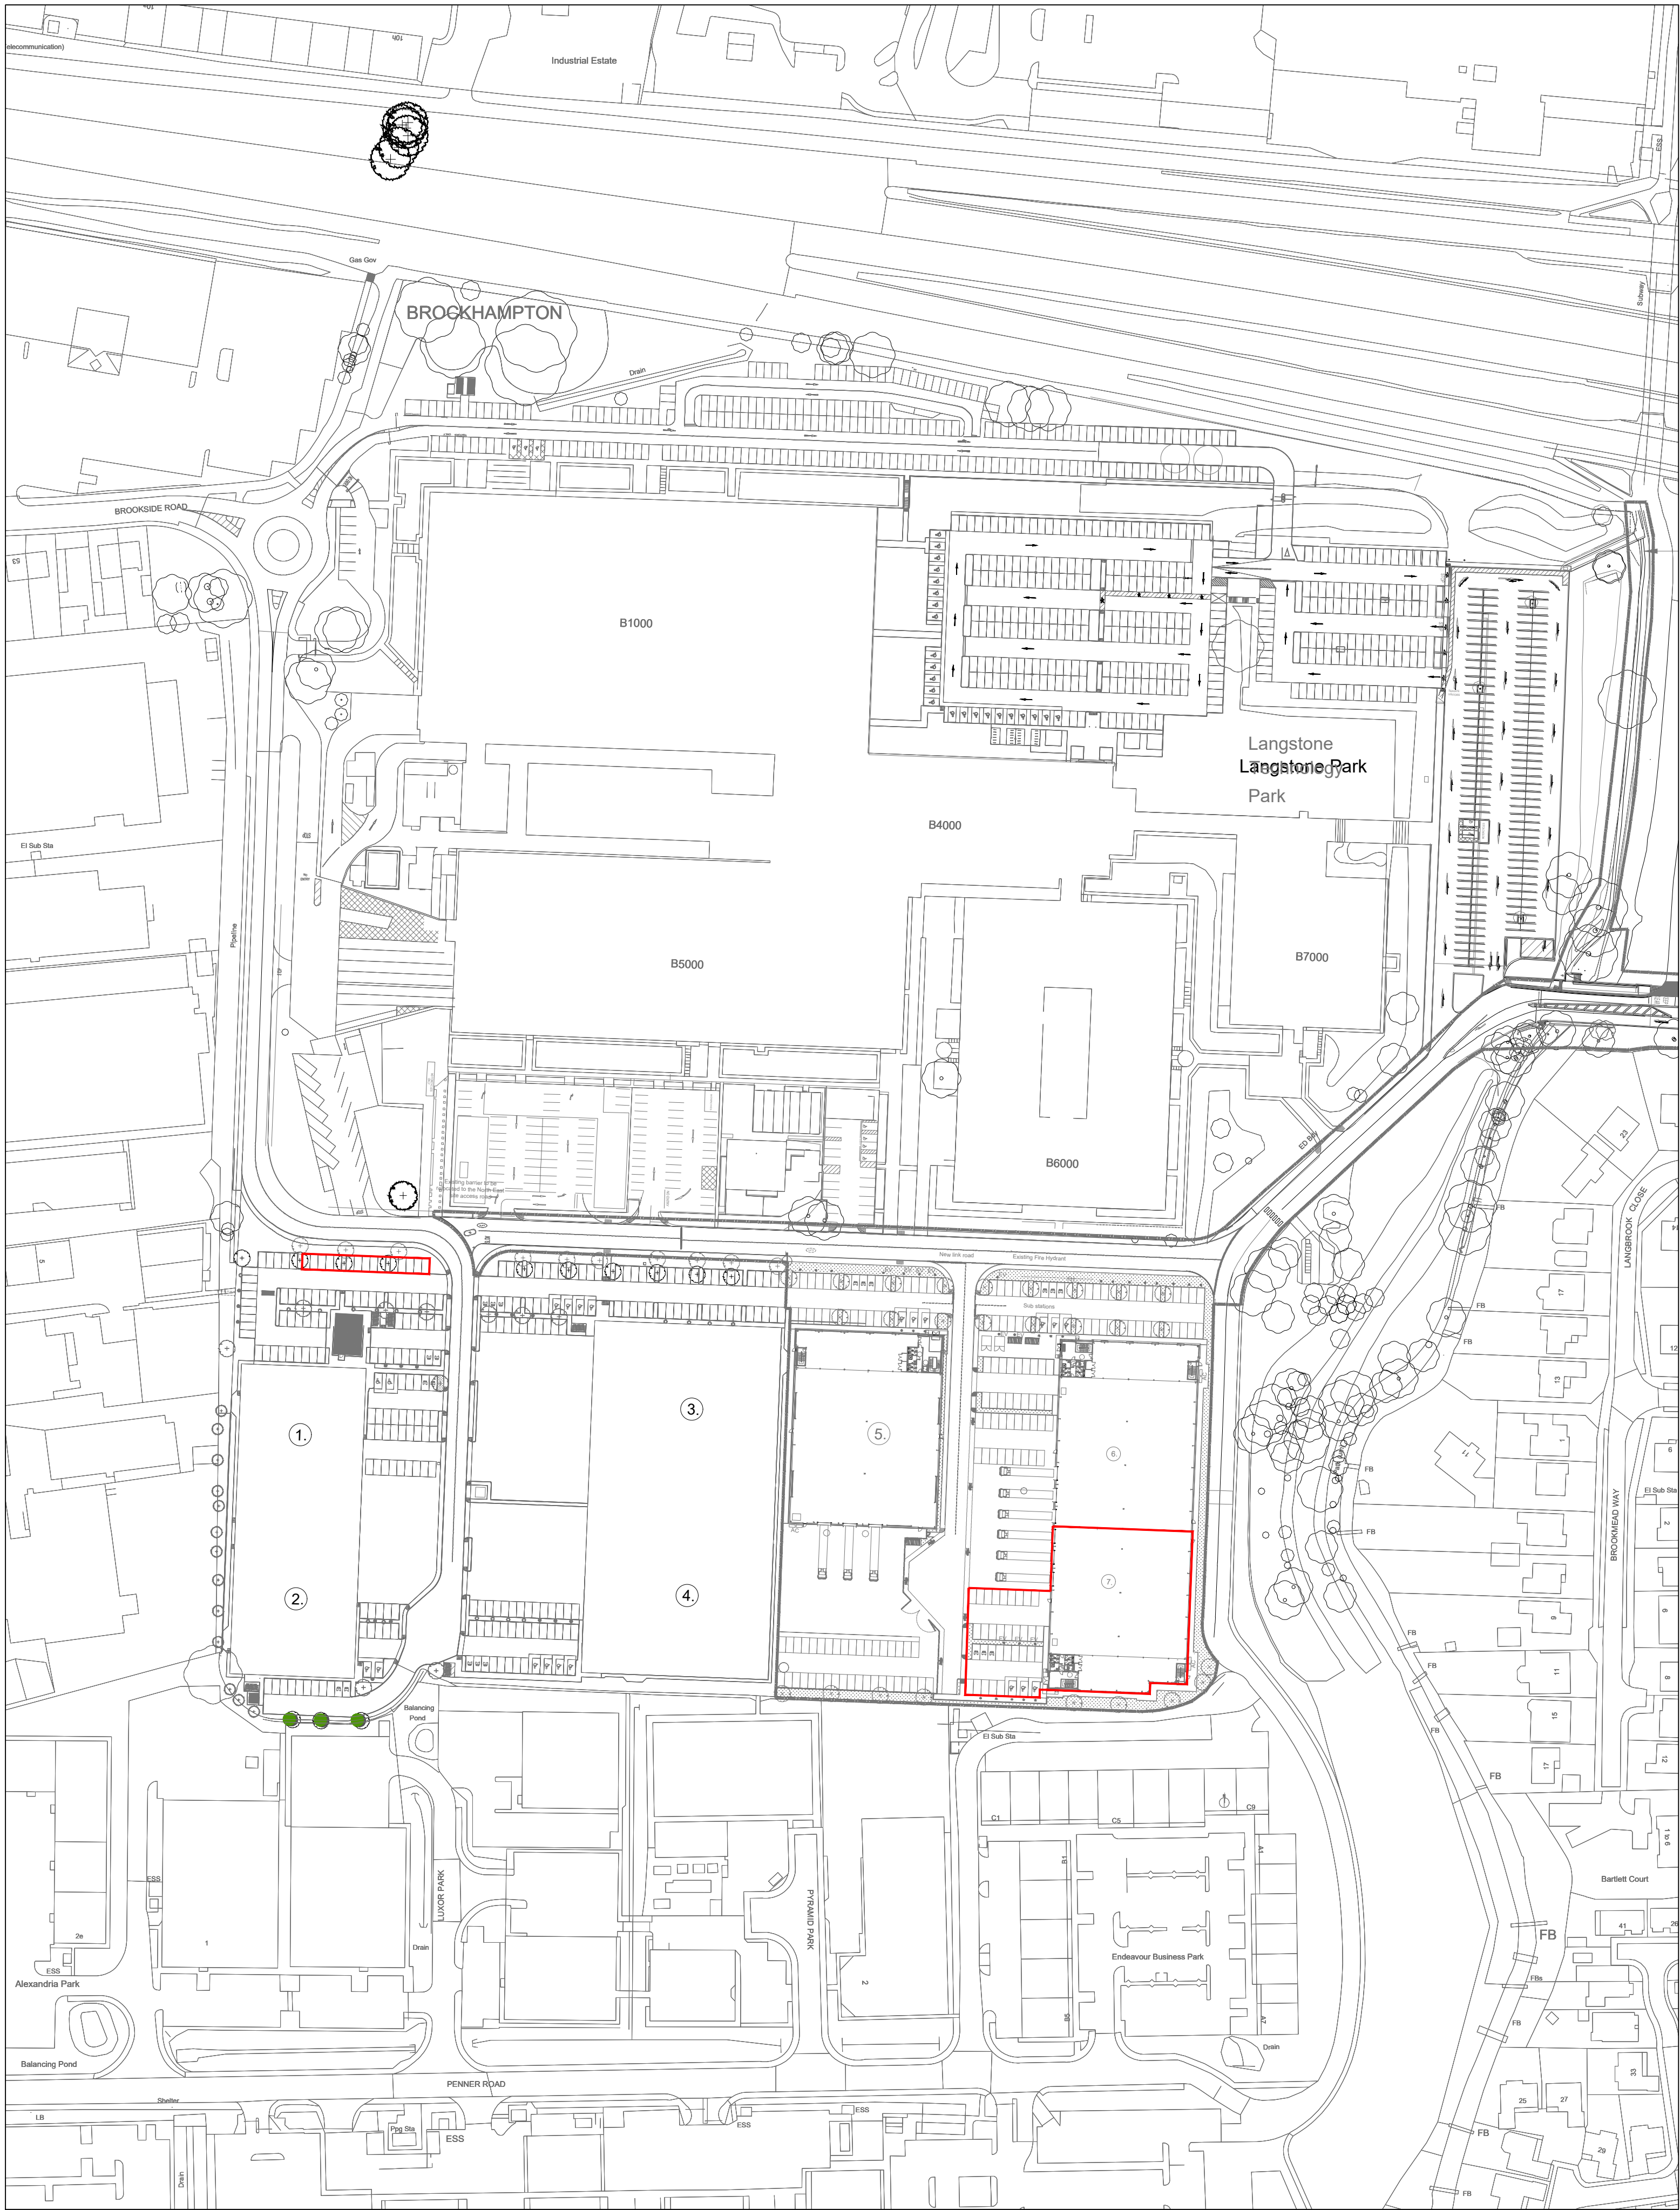


Location plan scale 1:1250

 


Ordnance Survey, (c) Crown Copyright 2025.
All rights reserved. Licence number 100022432

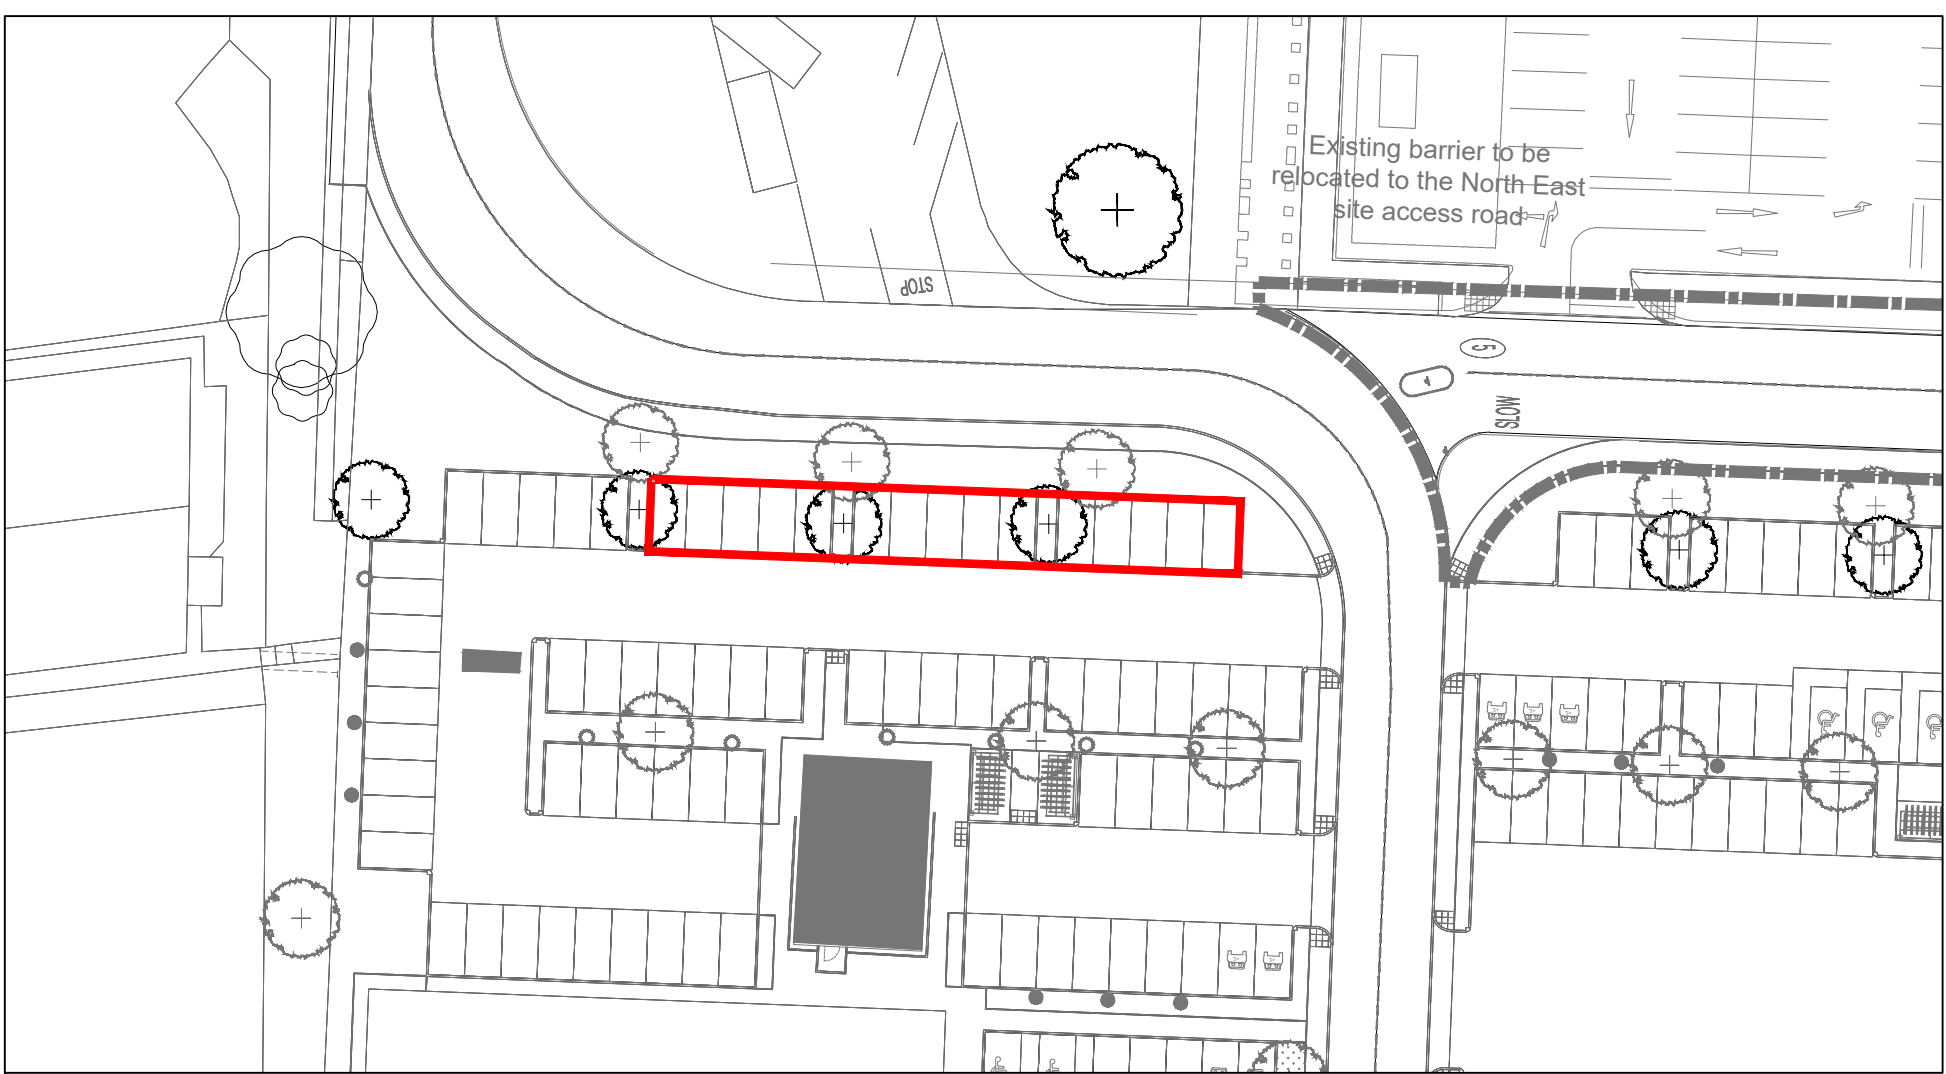


Site plan (additional parking) scale 1:500

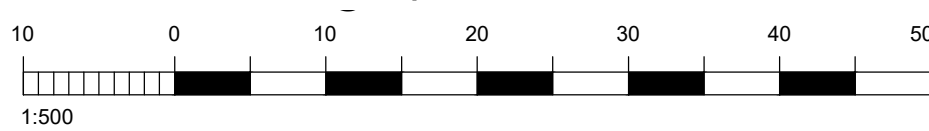

Ordnance Survey, (c) Crown Copyright 2025.
All rights reserved. Licence number 100022432

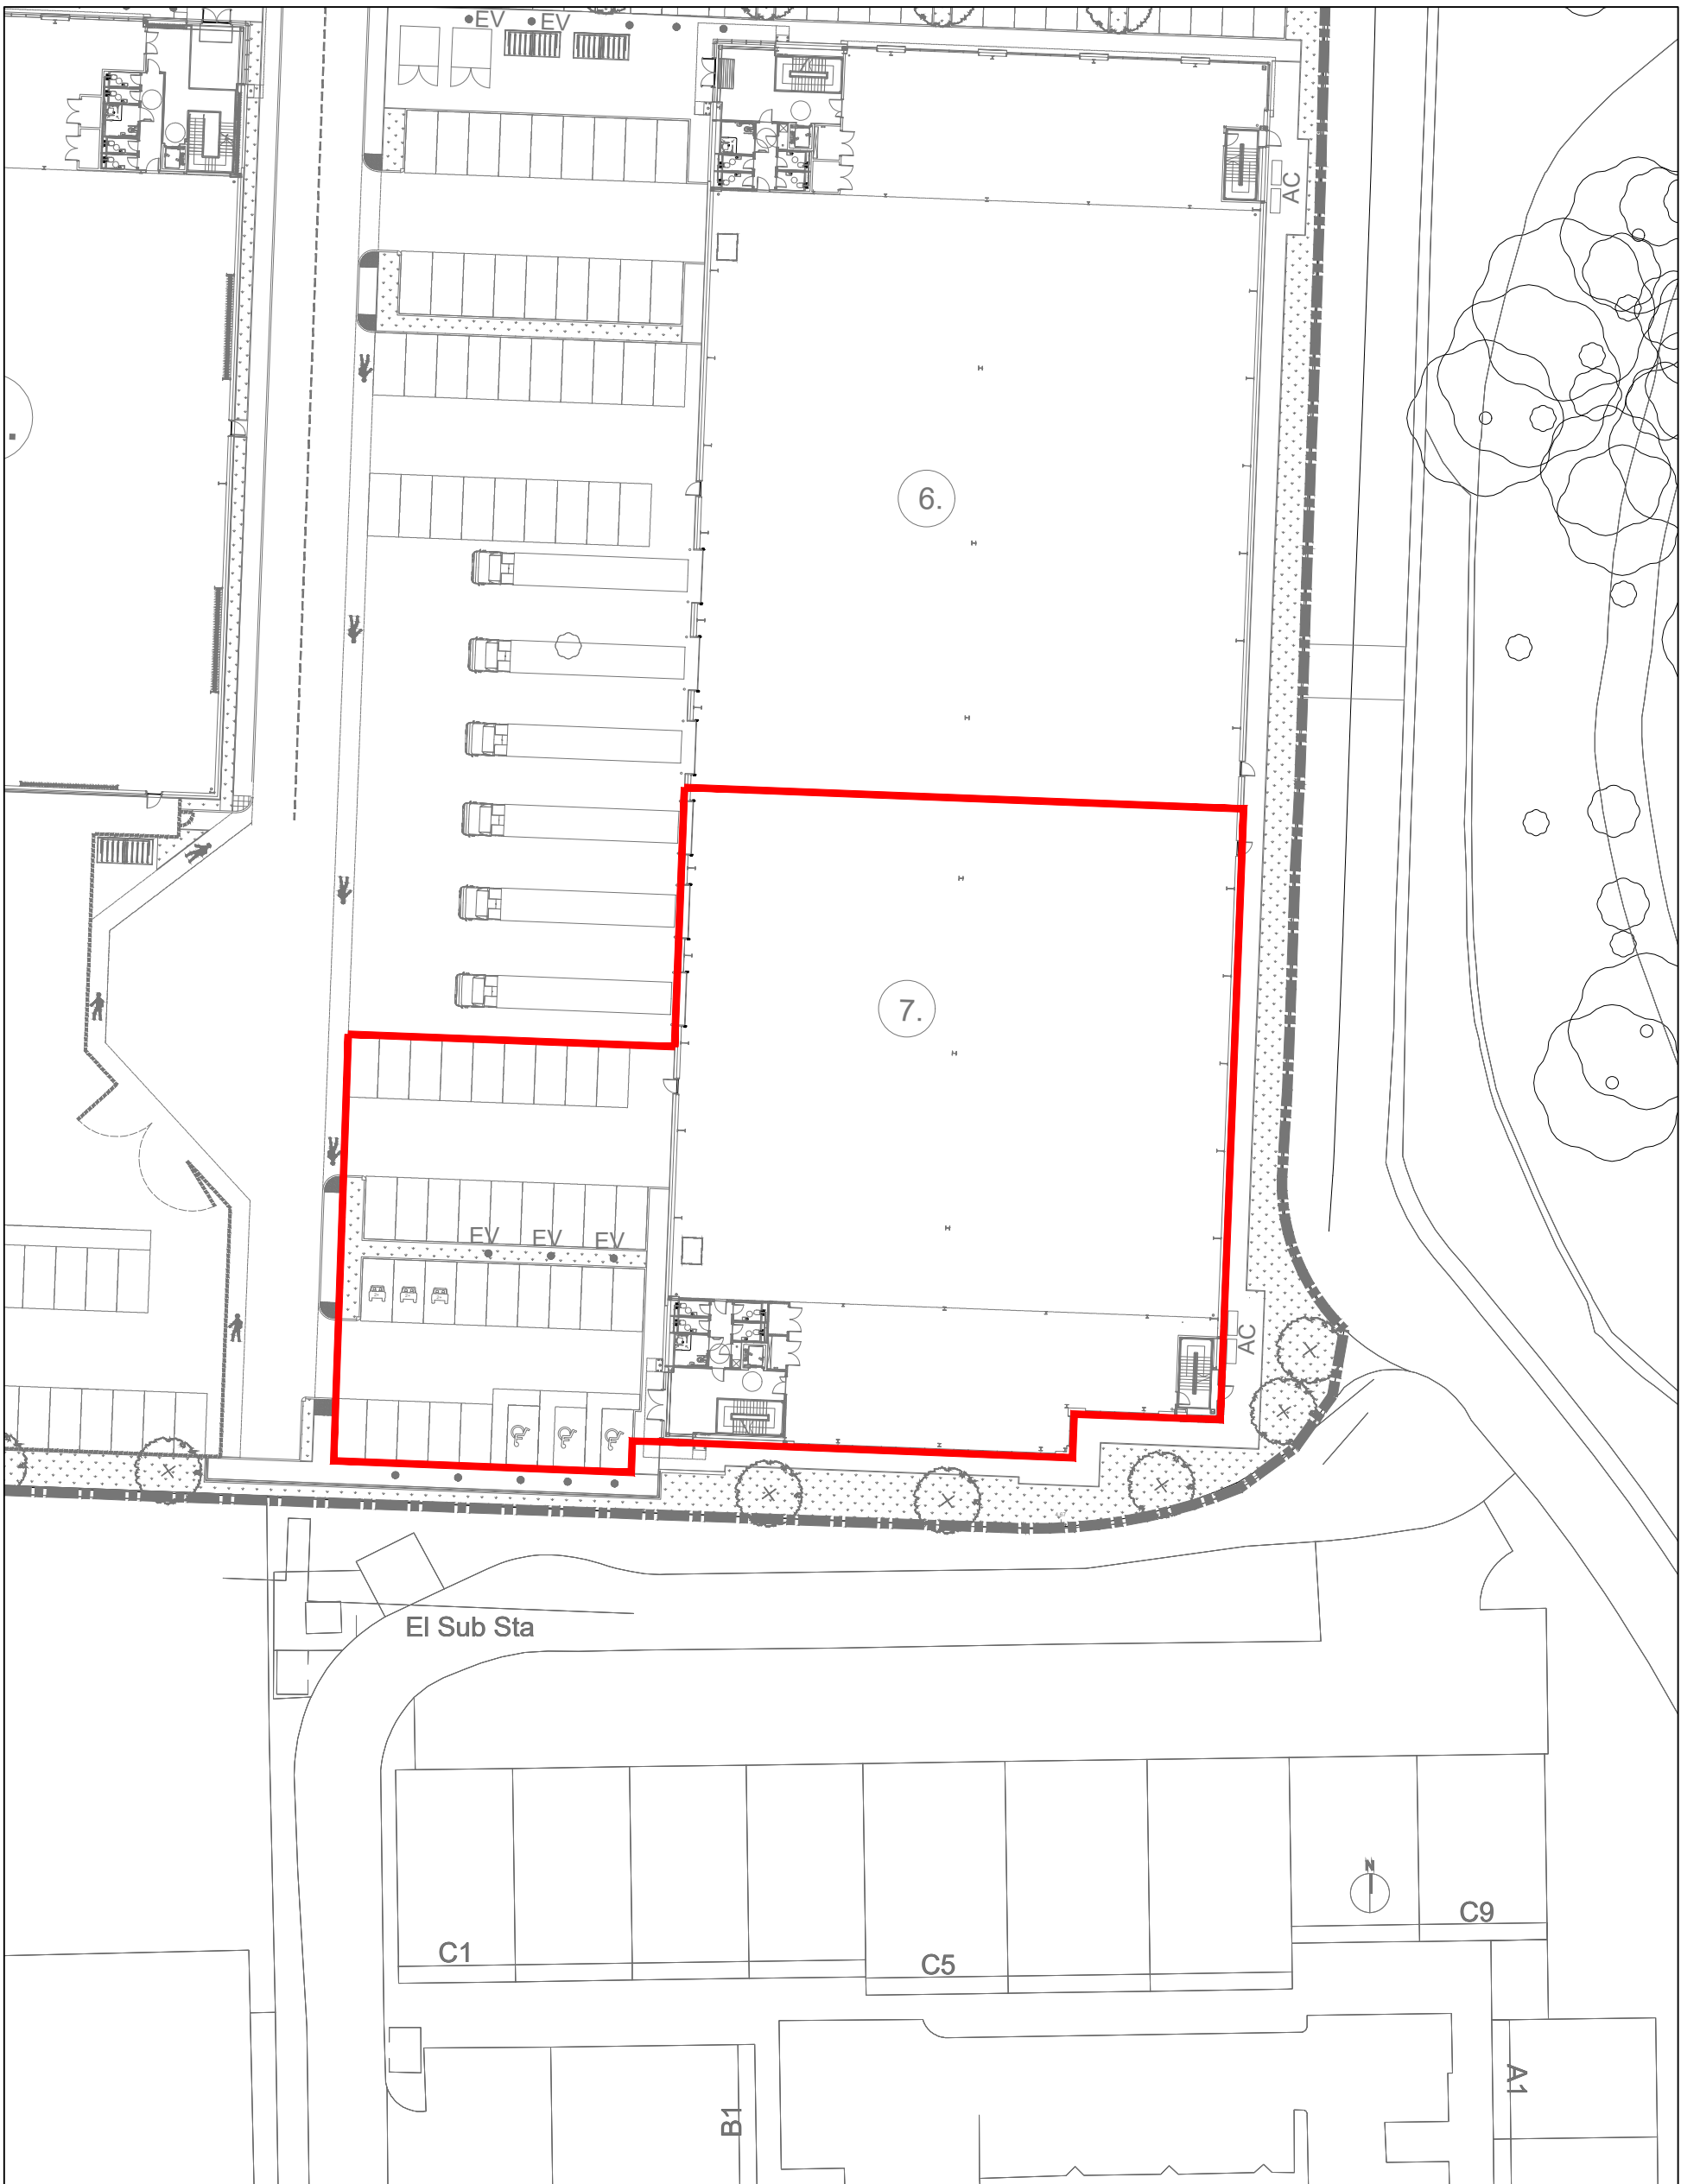

Site plan scale 1:500


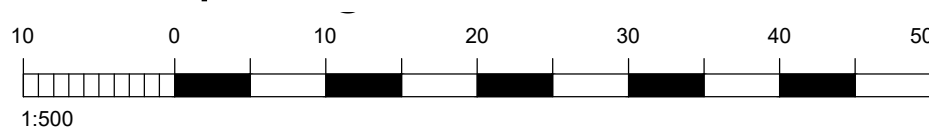


NOTES:

Dimensions to be checked on site before commencing work. Any discrepancies shall be reported to the architect immediately.

Do not scale from these drawings except for planning purposes. Use figured dimensions only.

Where applicable this drawing is to be read in conjunction with other consultants' drawings.

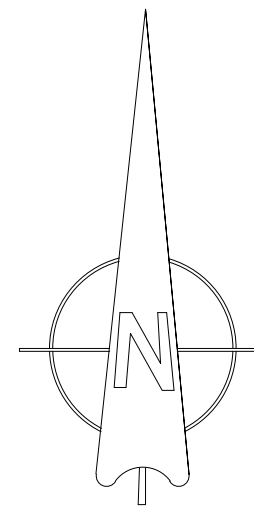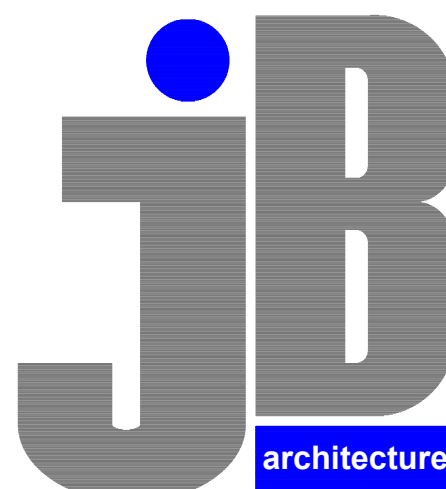

JB ARCHITECTURE

E: admin@jb-architecturedesign.com

W: www.jb-architecturedesign.com

T: 01243 933732

For
FUGRO GB MARINE Ltd.

Project
EXTERNAL ALTERATIONS TO
UNIT 7, LANGSTONE PARK,
LANGSTONE ROAD, HAVANT,
PO9 1SA

Title
LOCATION PLAN INDICATING
PARKING (YELLOW HATCHED
SPACES)

Date	Drawn	Scale	Checked
January 2026	SR	As noted @ A1	-
Job Number	Drawing Number	Revision	
PL940.25	01	B	