
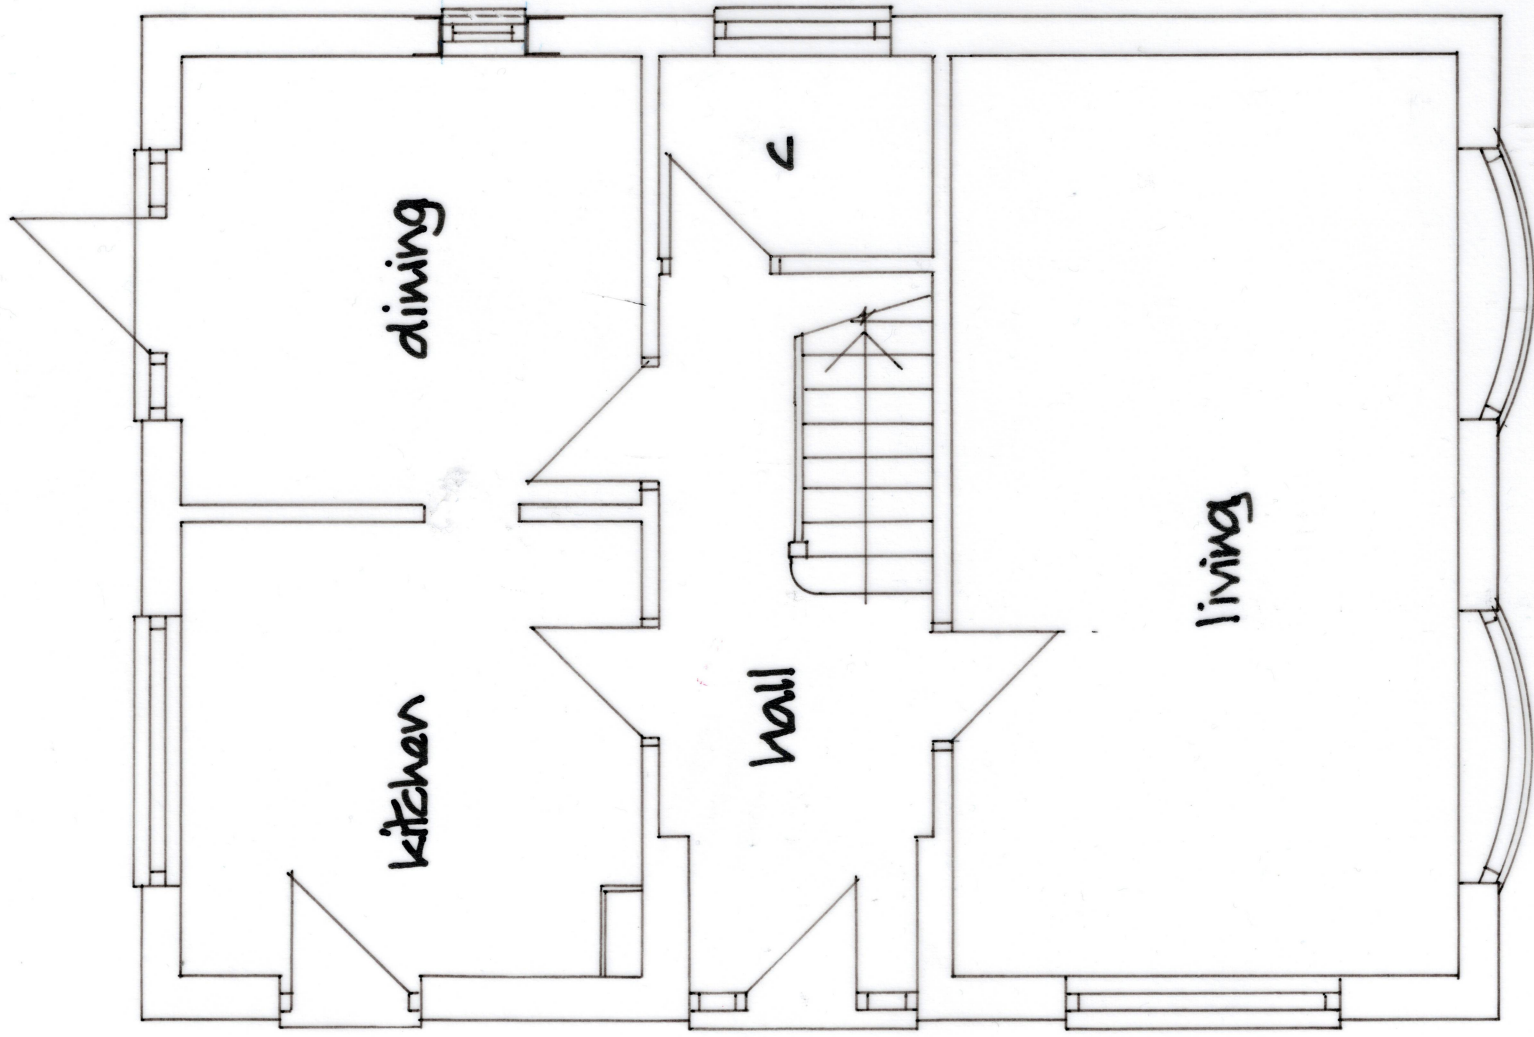


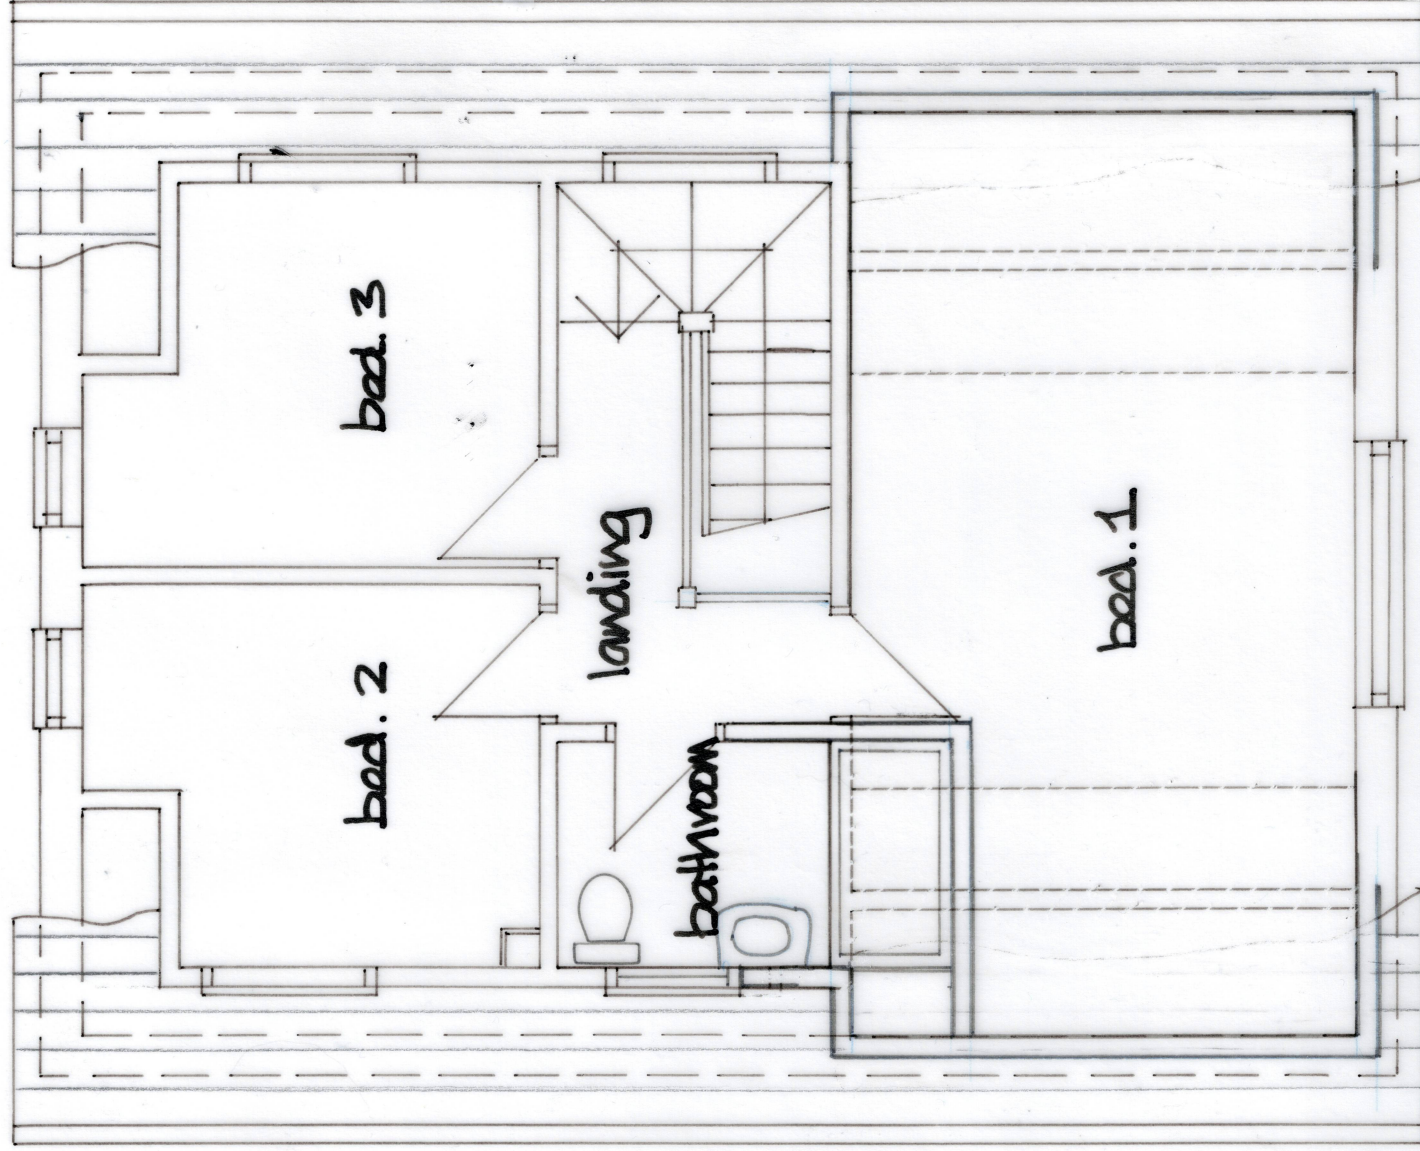

DEREK TREAGUS ASSOCIATES

ARCHITECTURAL SERVICES

Tel: 07956 624094
Email: derek.treagus@gmail.com

Project	EXTENSION DORMER AT 3 NEW CUT, HAYLING ISLAND, HAMPSHIRE.		
Client	Ms Tania Powell		
Subject	Planning Drawing Proposed Floor Plans		
Date:	Jan 2026	Scale:	1:50
Rev:		Drg. No.	26/502/03
<ul style="list-style-type: none"> Copyright reserved. All dimensions are to be site confirmed and should not be scaled unless for Planning purposes. Verify all queries with the office. 			