



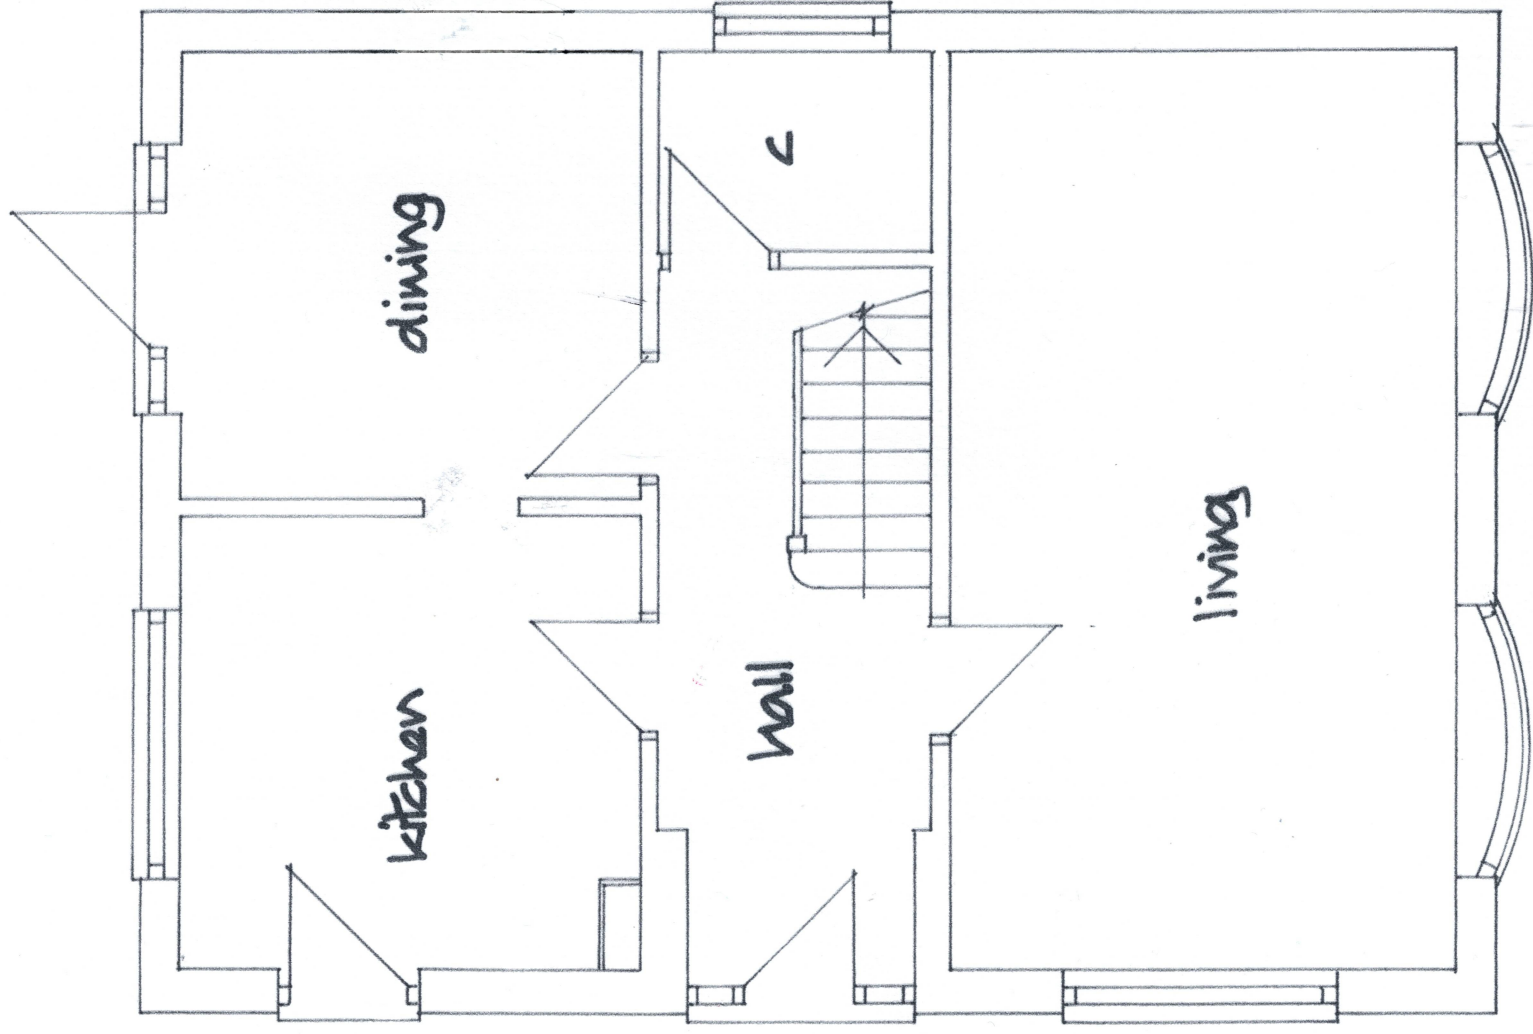

GROUND FLOOR

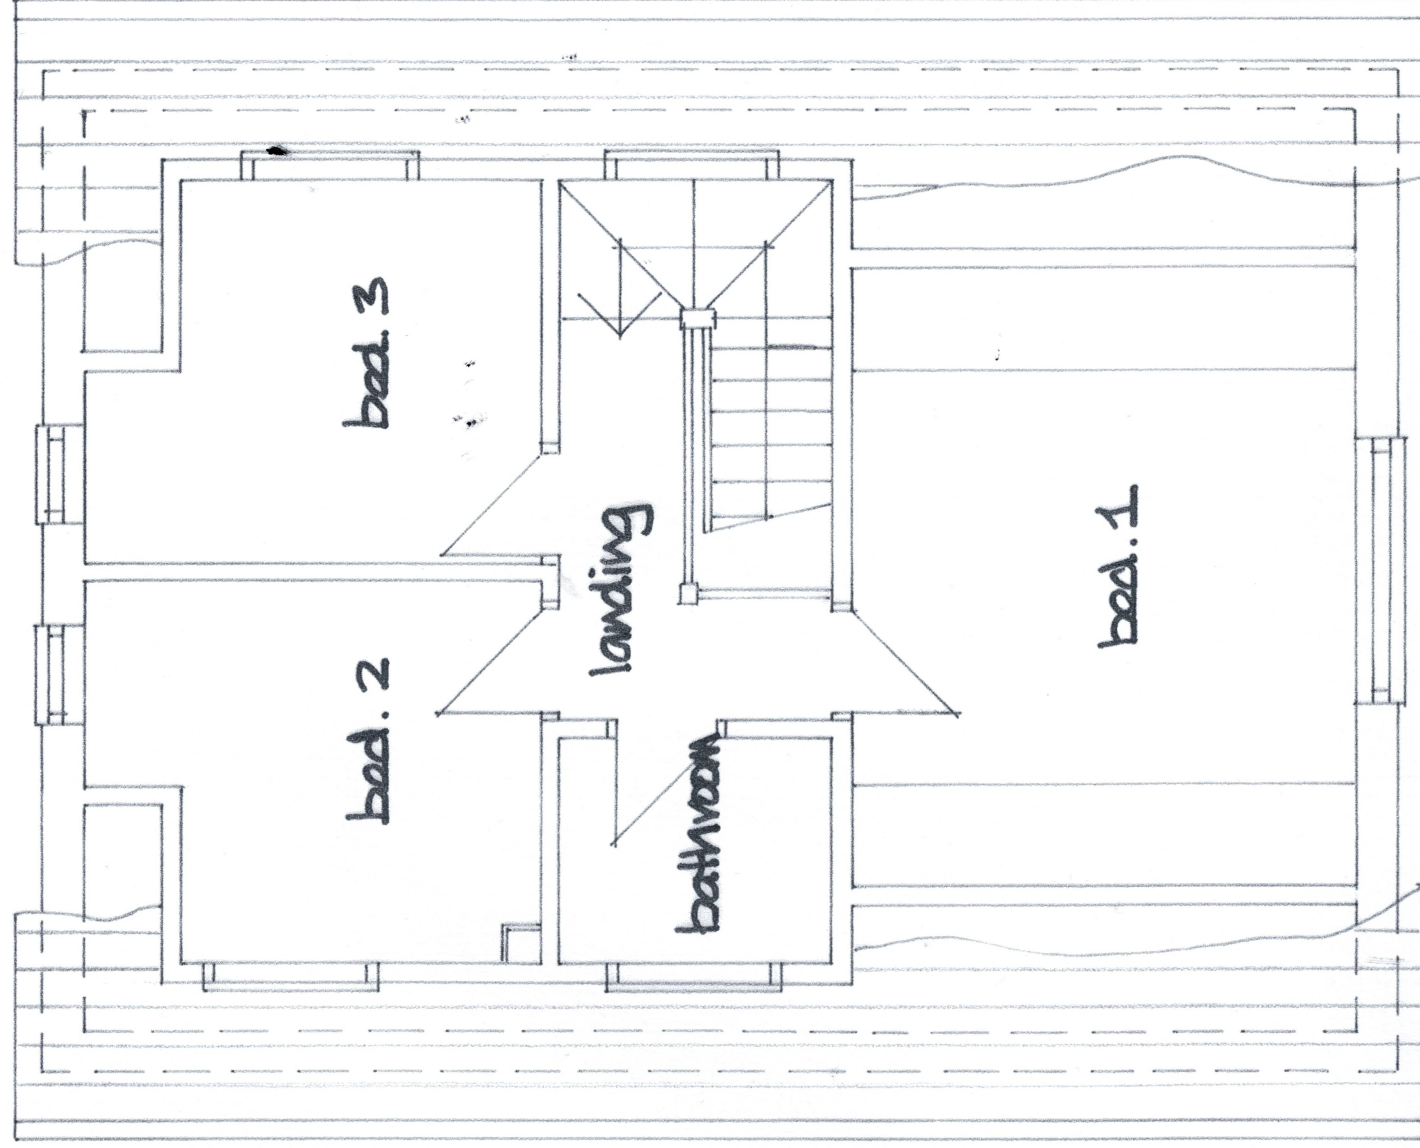

First Floor

Derek TREAGUS ASSOCIATES ARCHITECTURAL SERVICES Tel: 07956 624094 Email: derek.treagus@gmail.com					
Project		EXTENSION DORMER AT 3 NEW CUT, HAYLING ISLAND, HAMPSHIRE.			
Client		Ms Tania Powell			
Subject		Planning Drawing Existing Floor Plans			
Date:		Jan 2026		Scale: 1:50	
Rev:				Drq. No. 26/502/02	
<ul style="list-style-type: none">• Copyright reserved.• All dimensions are to be site confirmed and should not be scaled unless for Planning purposes.• Verify all queries with the office.					