



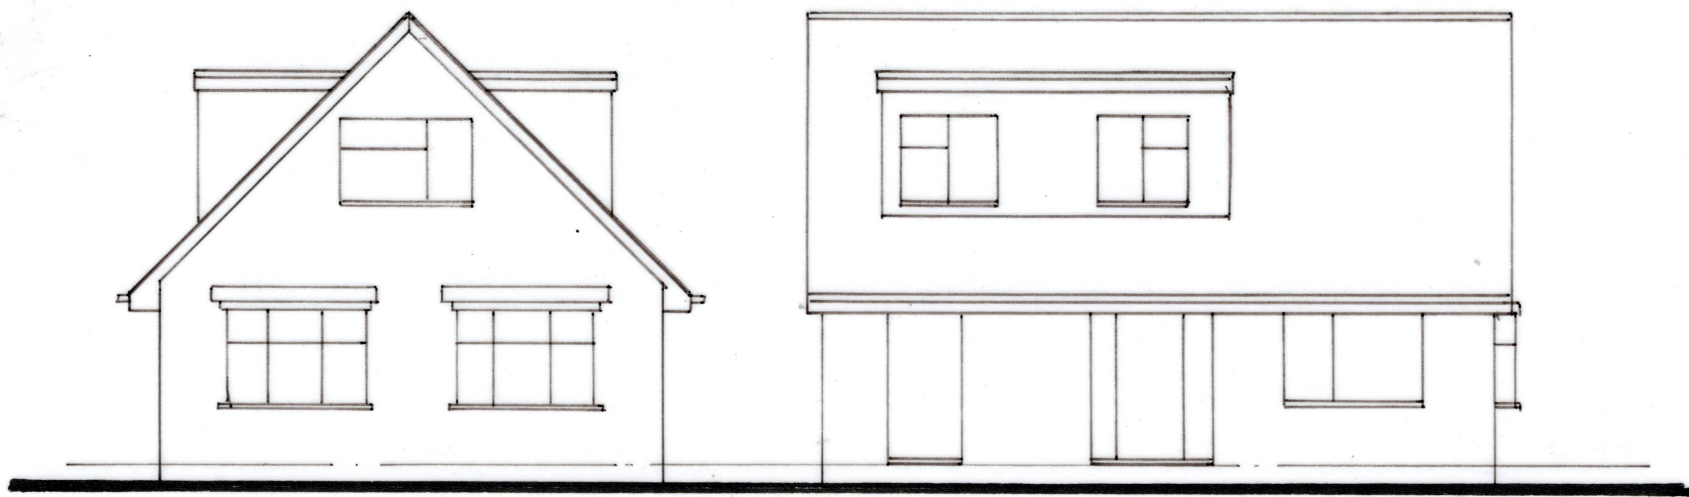


FRONT

SIDE

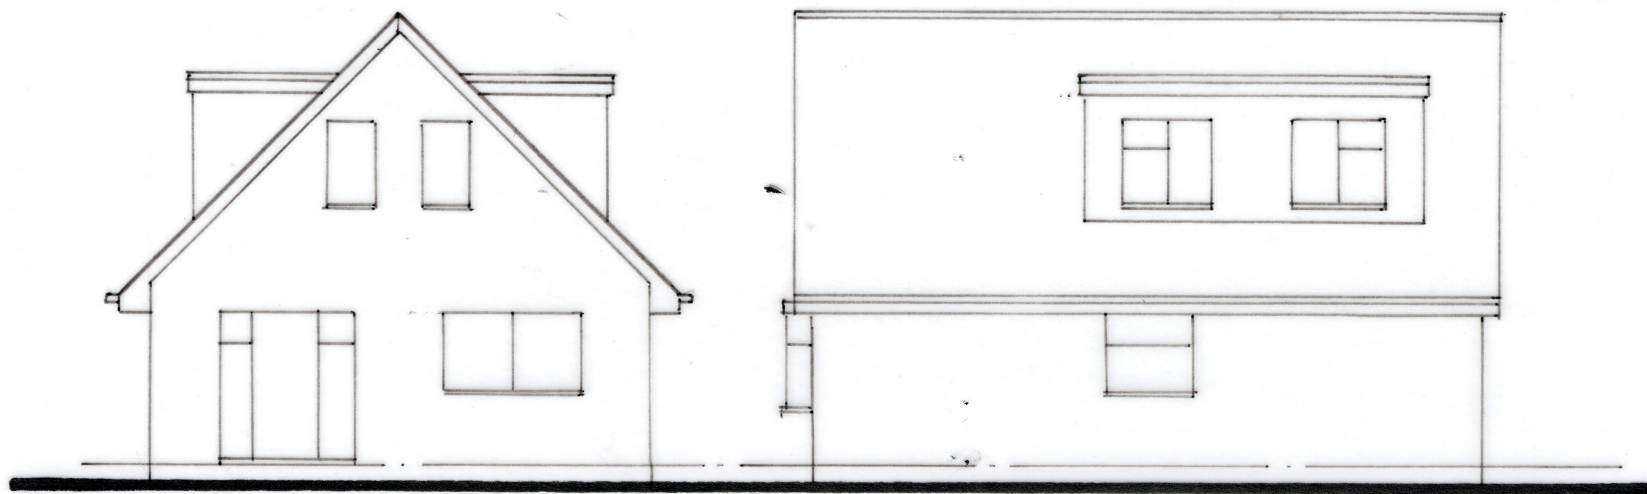

REAR

SIDE

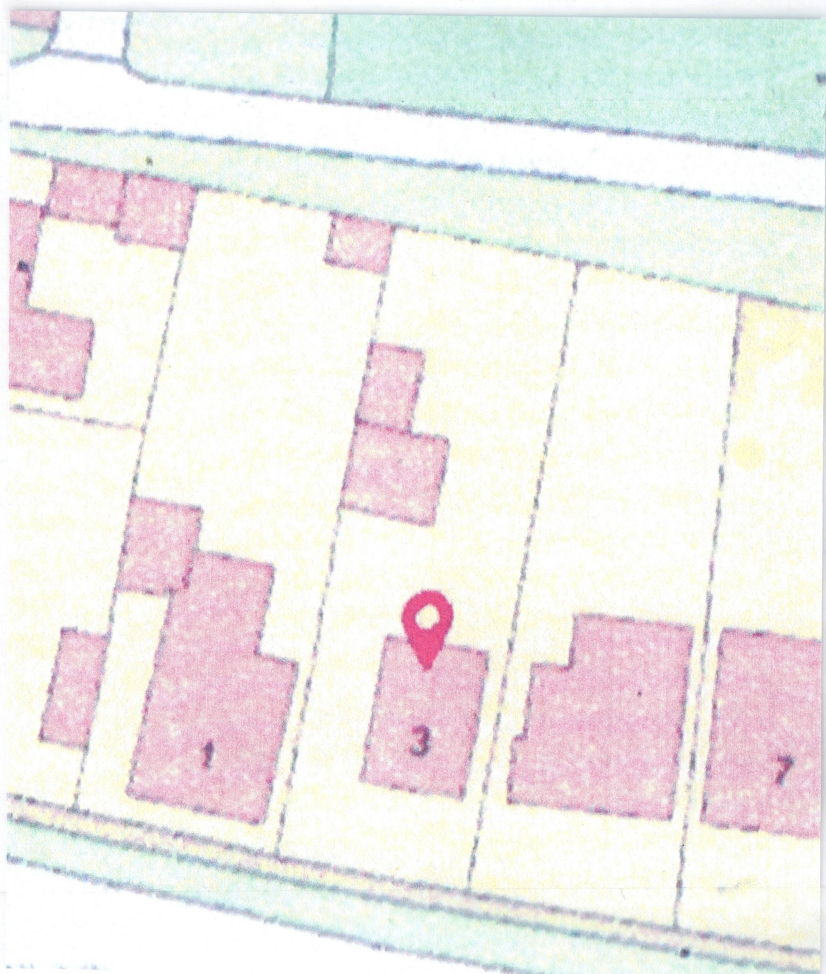

LOCATION PLAN

Scale 1:1250

BS LK 100065132

SITE PLAN

Scale 1:500

<div>DEREK TREAGUS ASSOCIATES ARCHITECTURAL SERVICES Tel: 07956 624094 Email: derek.treagus@gmail.com</div>			
Project	EXTENSION DORMER AT 3 NEW CUT, HAYLING ISLAND, HAMPSHIRE.		
Client	Ms Tania Powell		
Subject	Planning Drawing Existing Elevations & Location Plan		
Date:	Jan 2026	Scale:	1:100,1:1250,1:500
Rev:		Drg. No.	26/502/01
<div><ul style="list-style-type: none">• Copyright reserved.• All dimensions are to be site confirmed and should not be scaled unless for Planning purposes.• Verify all queries with the office.</div>			