

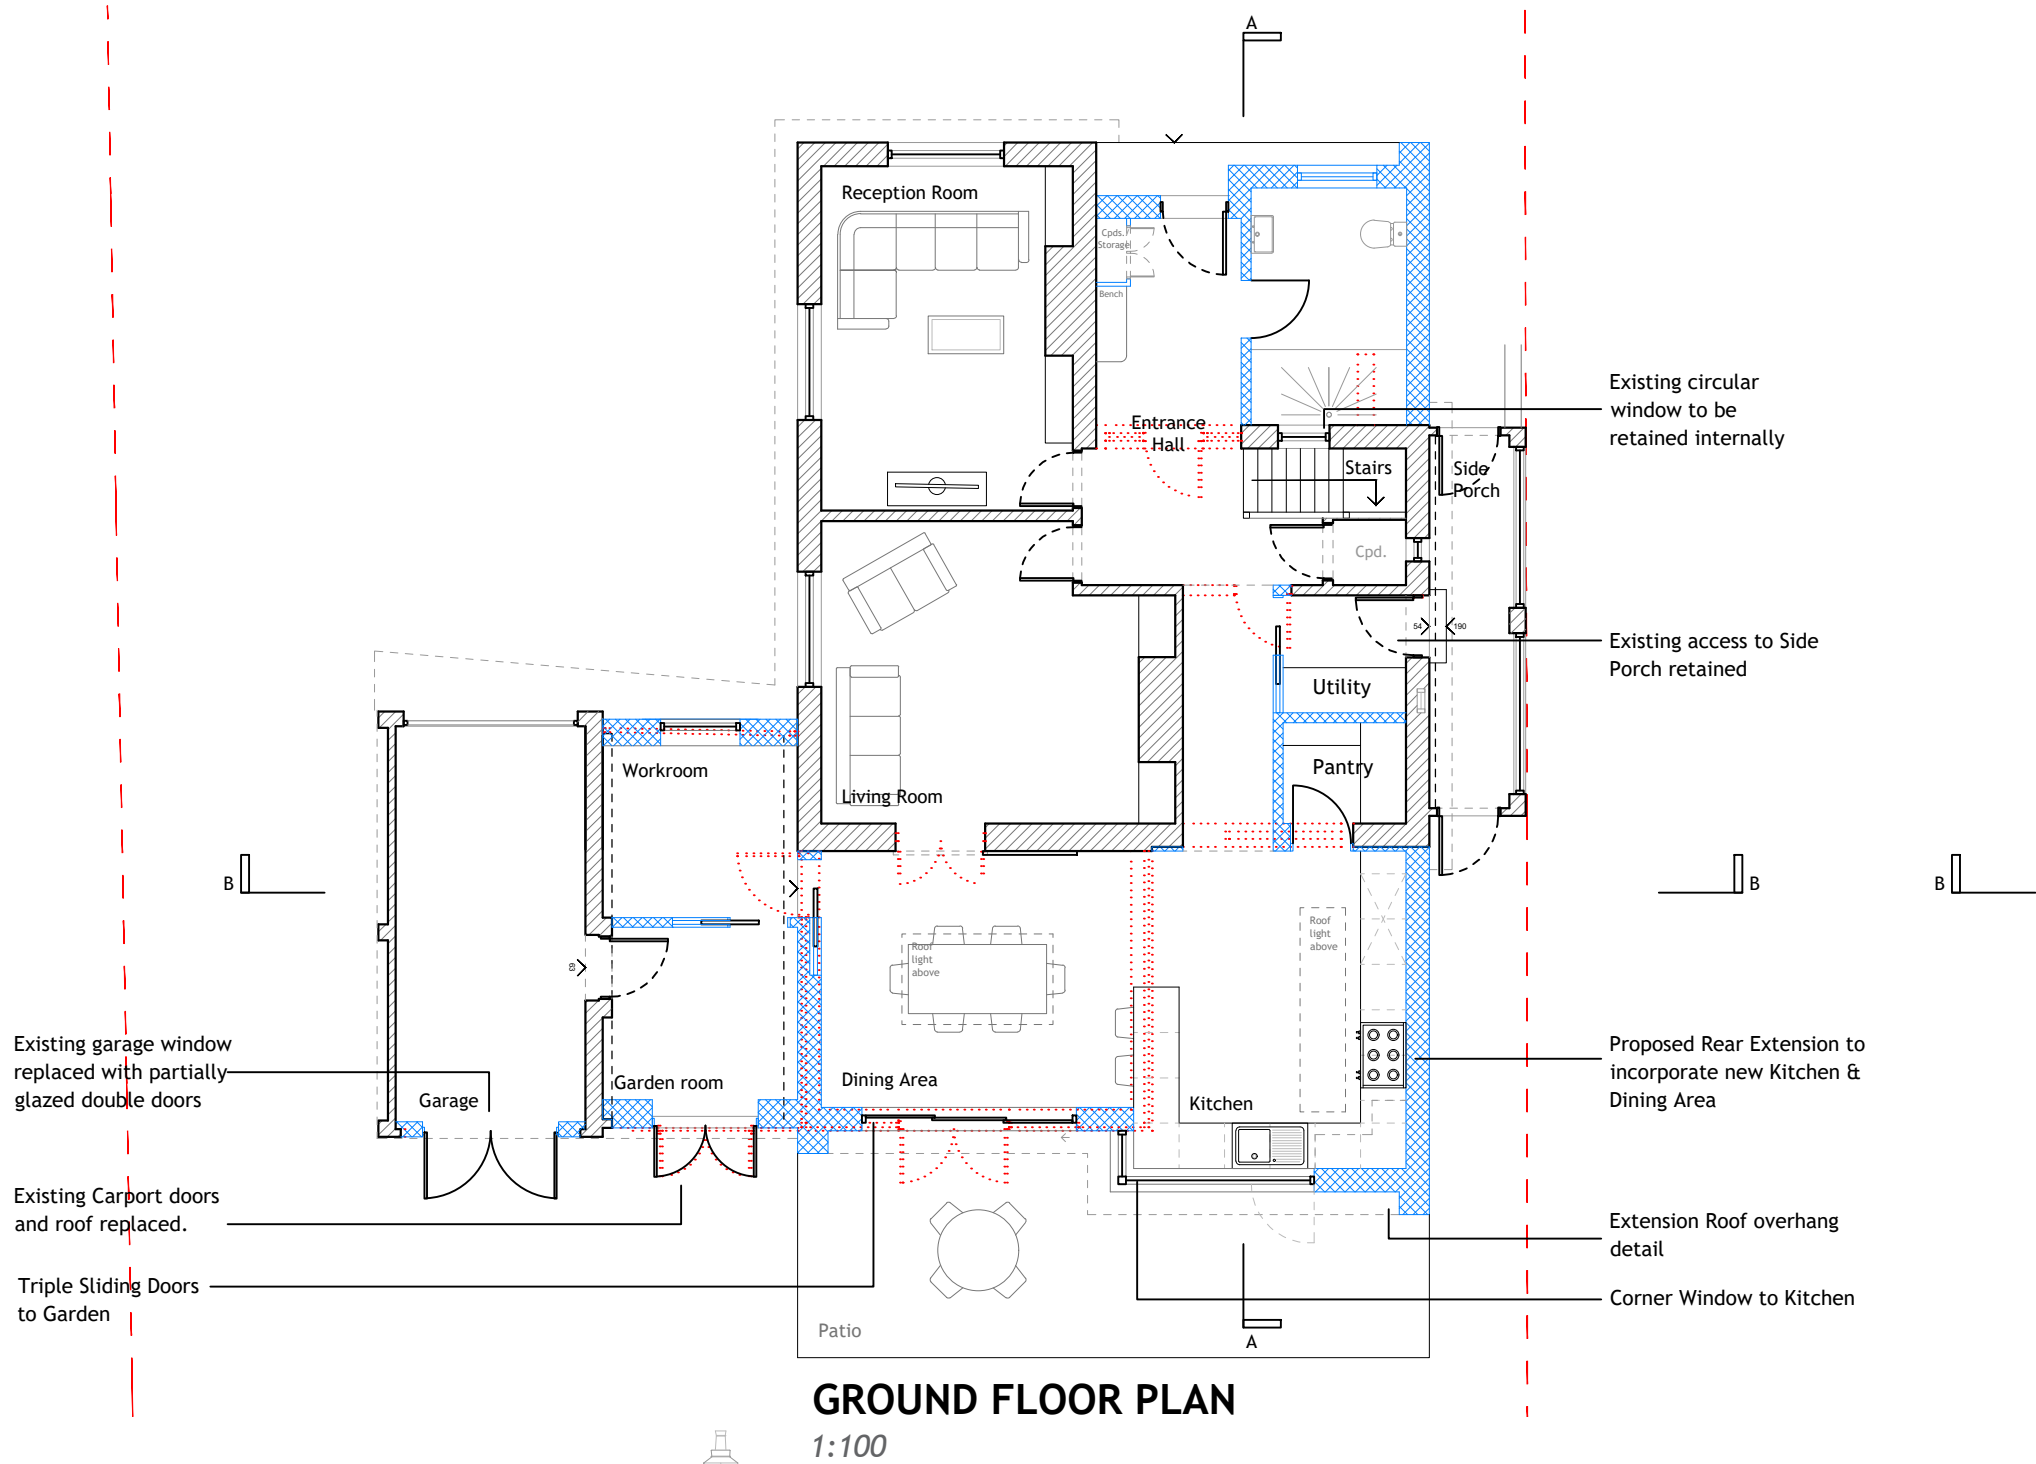
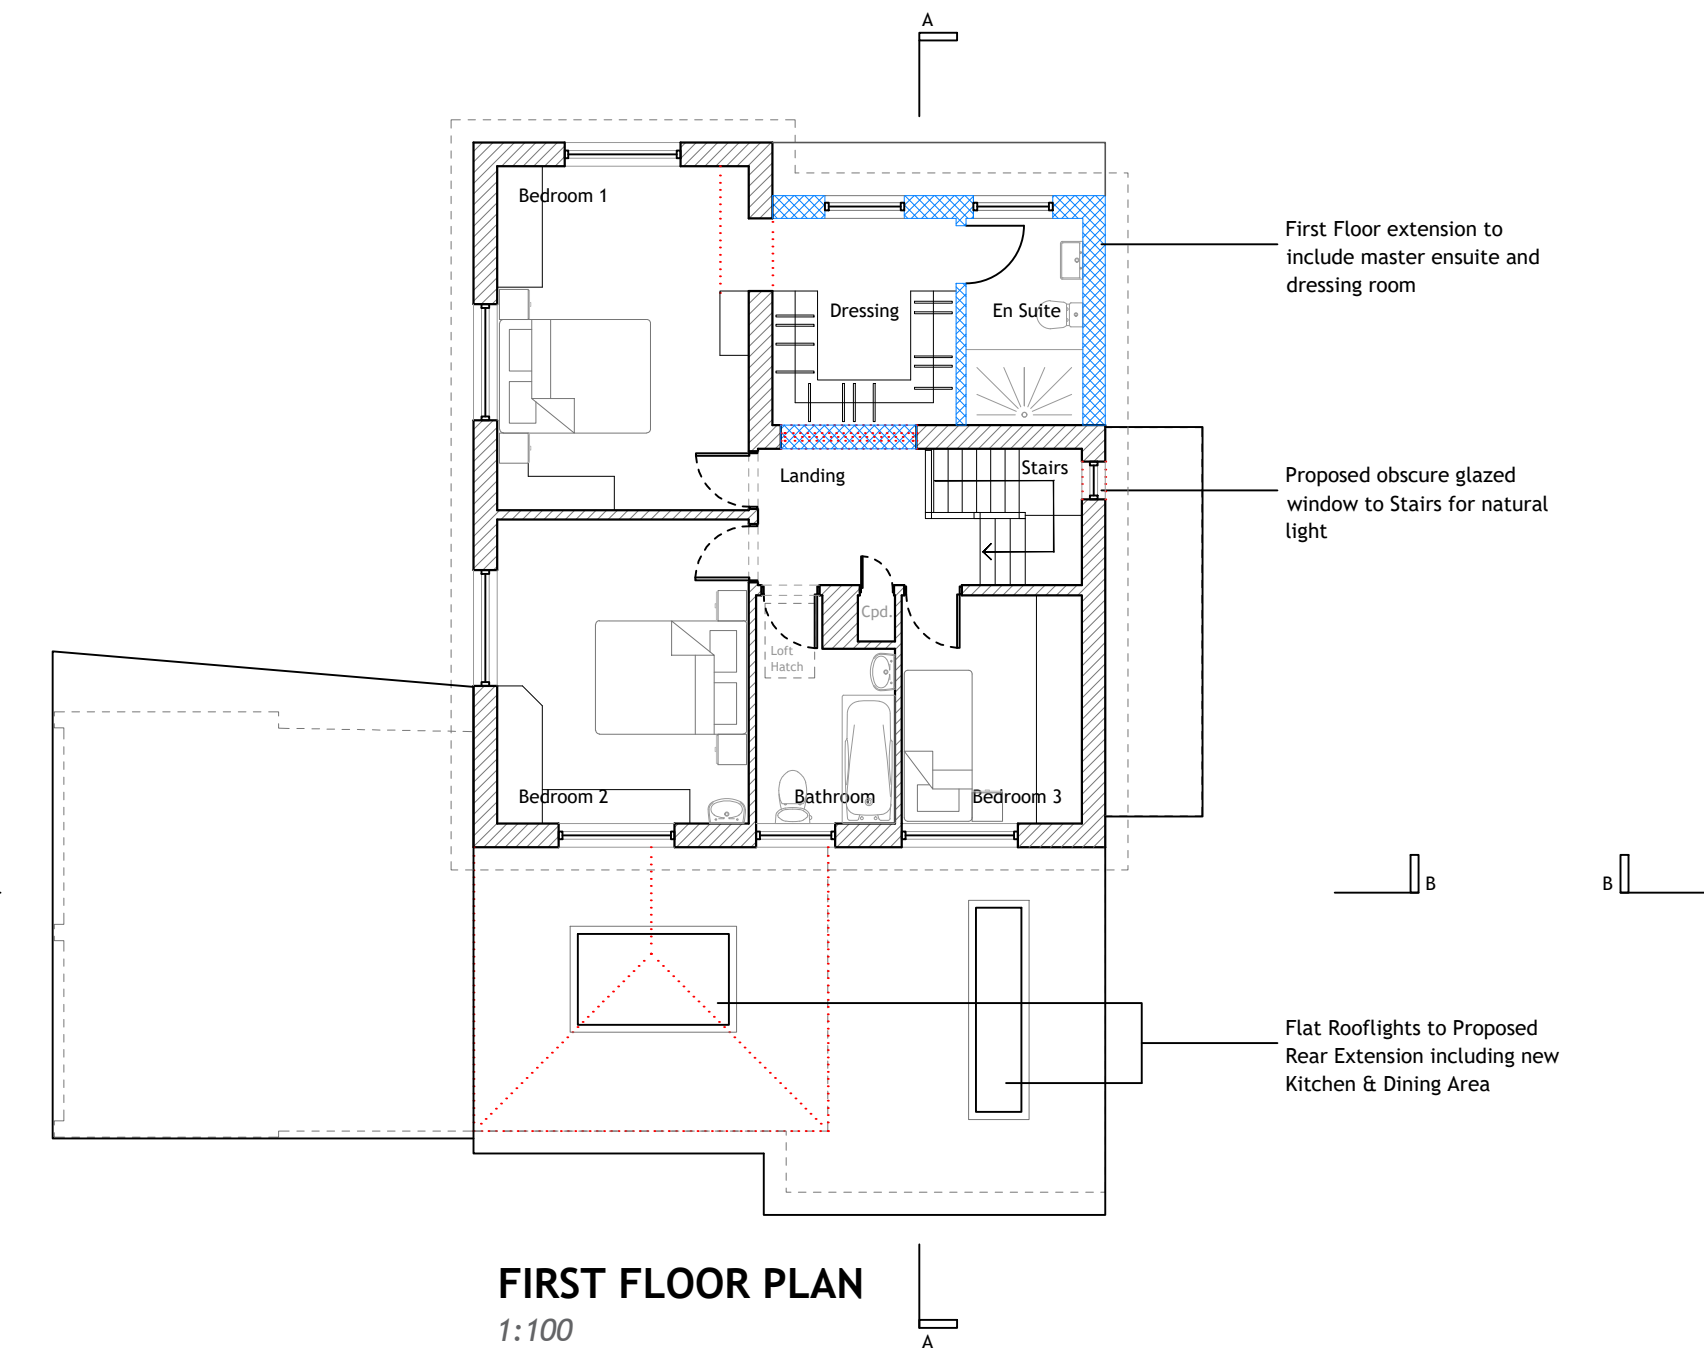


7 CLOVELLY ROAD, EMSWORTH
PROPOSED

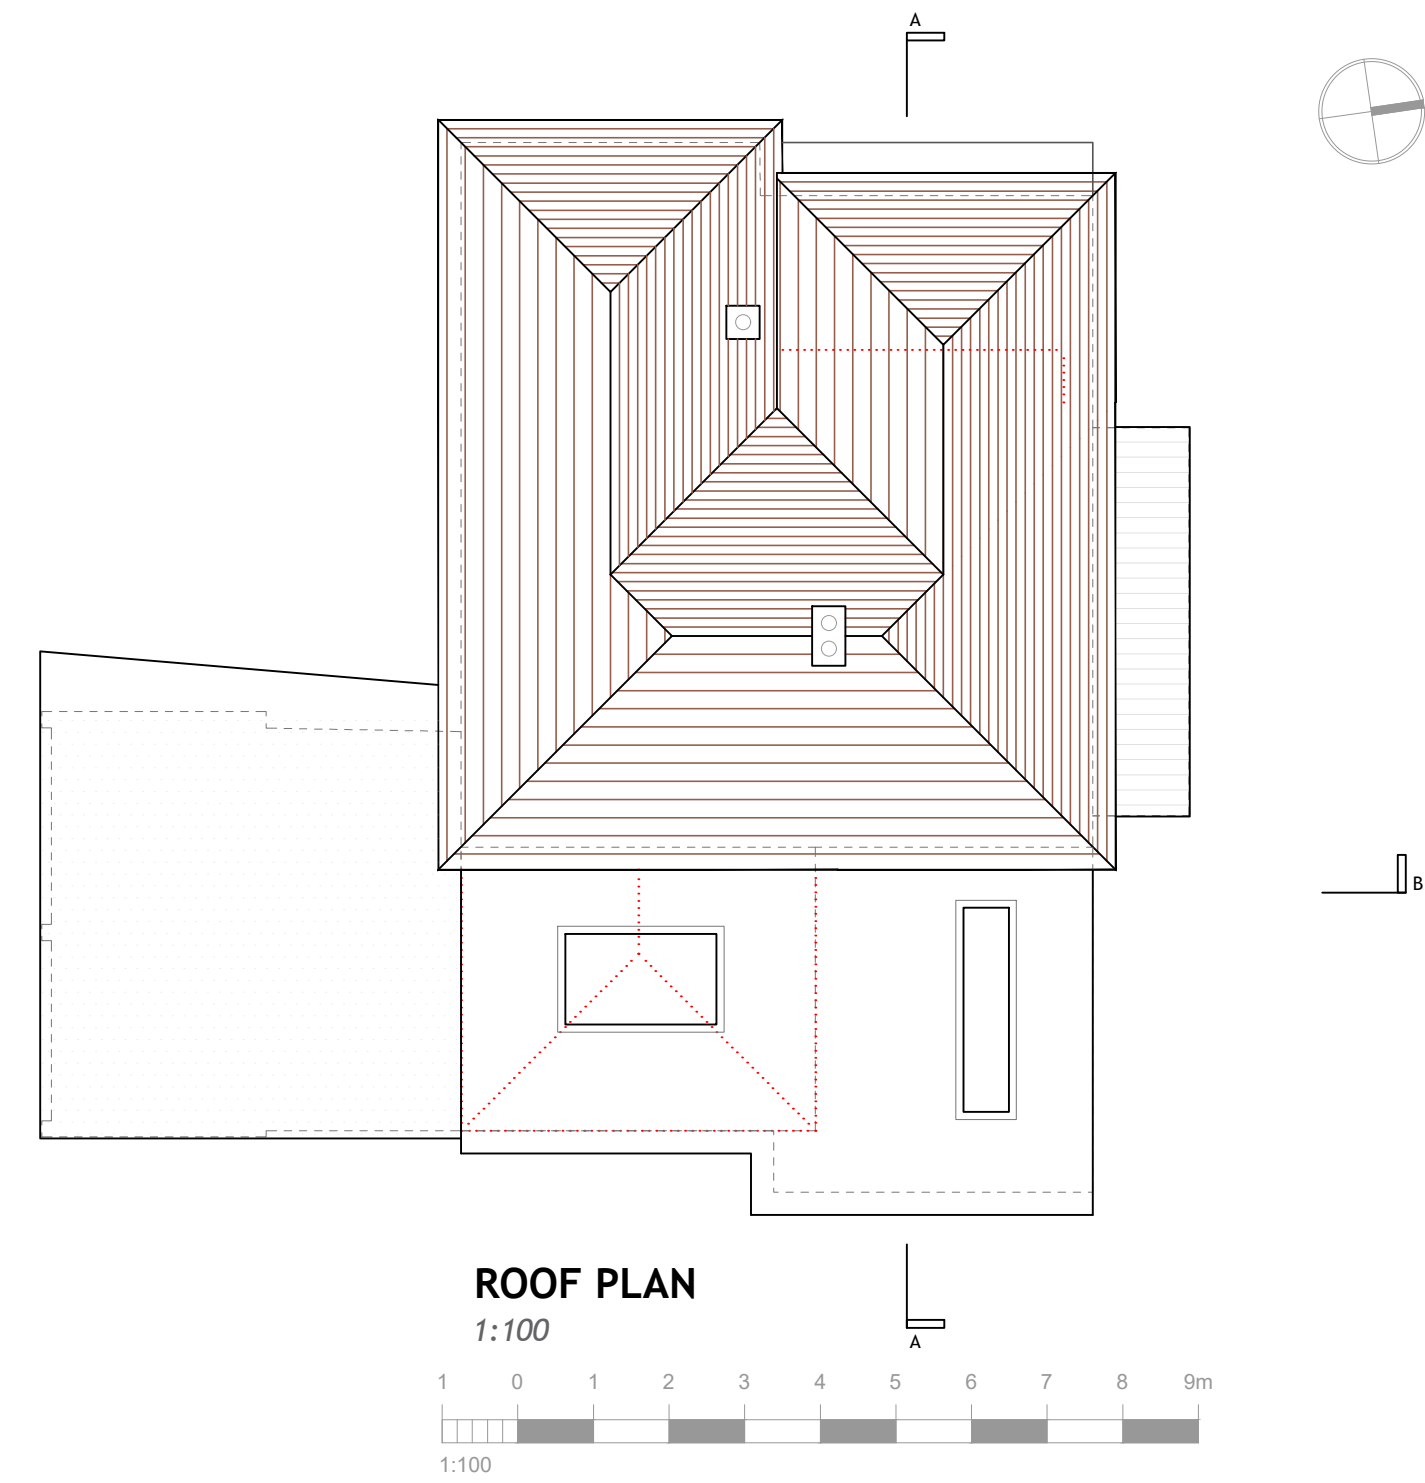

LEGEND:

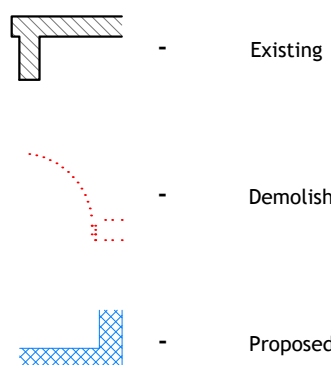







GENERAL NOTES

Dimensions to be checked on site before commencing work. Any discrepancies shall be reported to the architect immediately.

Do not scale from these drawings except for planning purposes. Use figured dimensions only.

ACCOMPANYING DOCUMENTATION

All details shown on Helyer Davies Architects drawings are to be read in conjunction with the project specification and other consultants drawings and details.

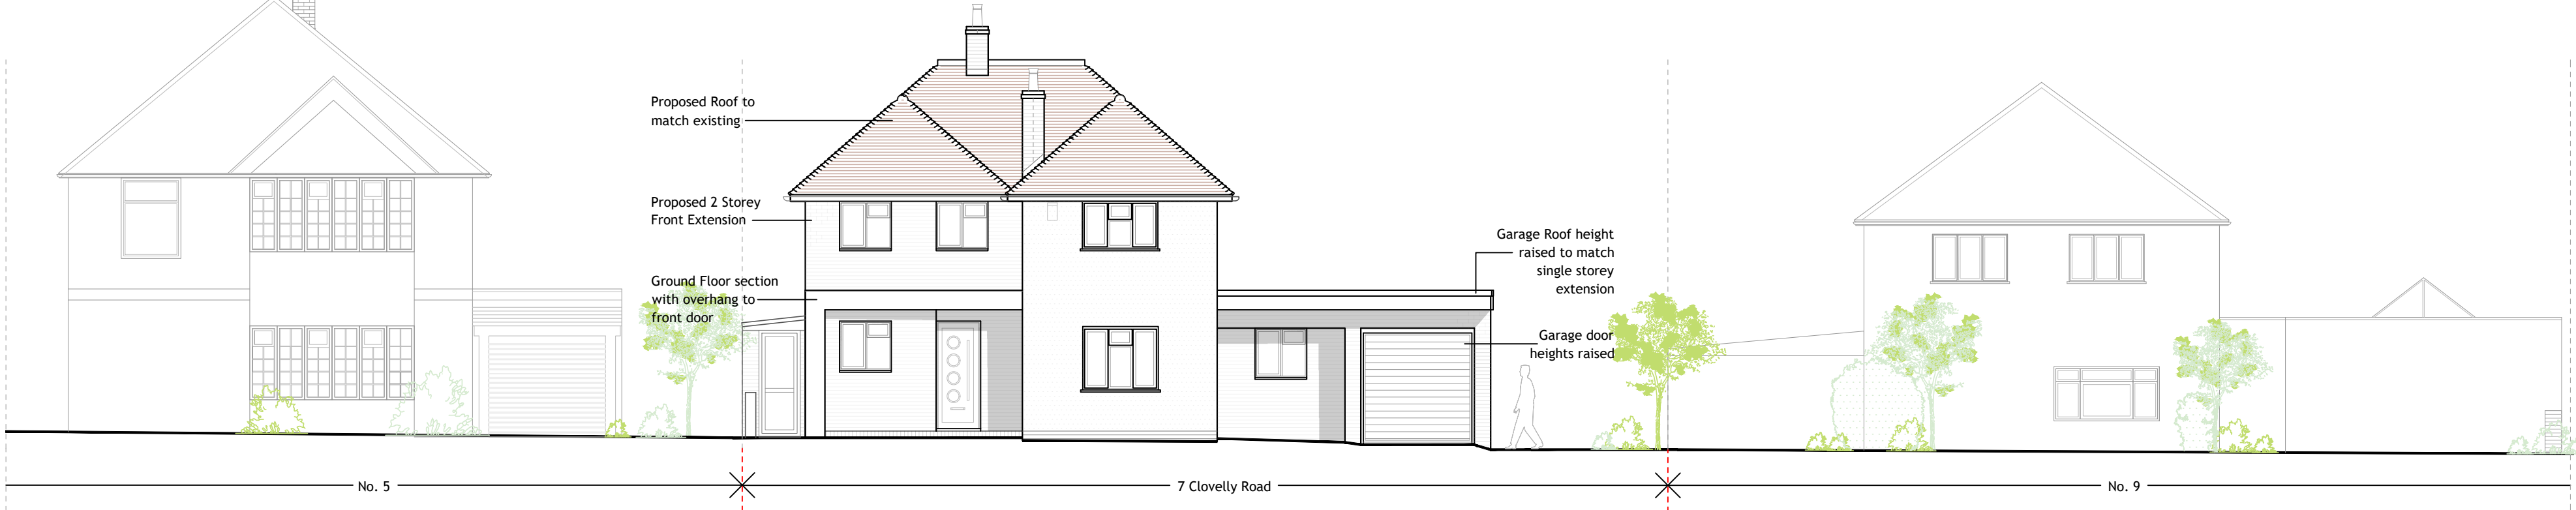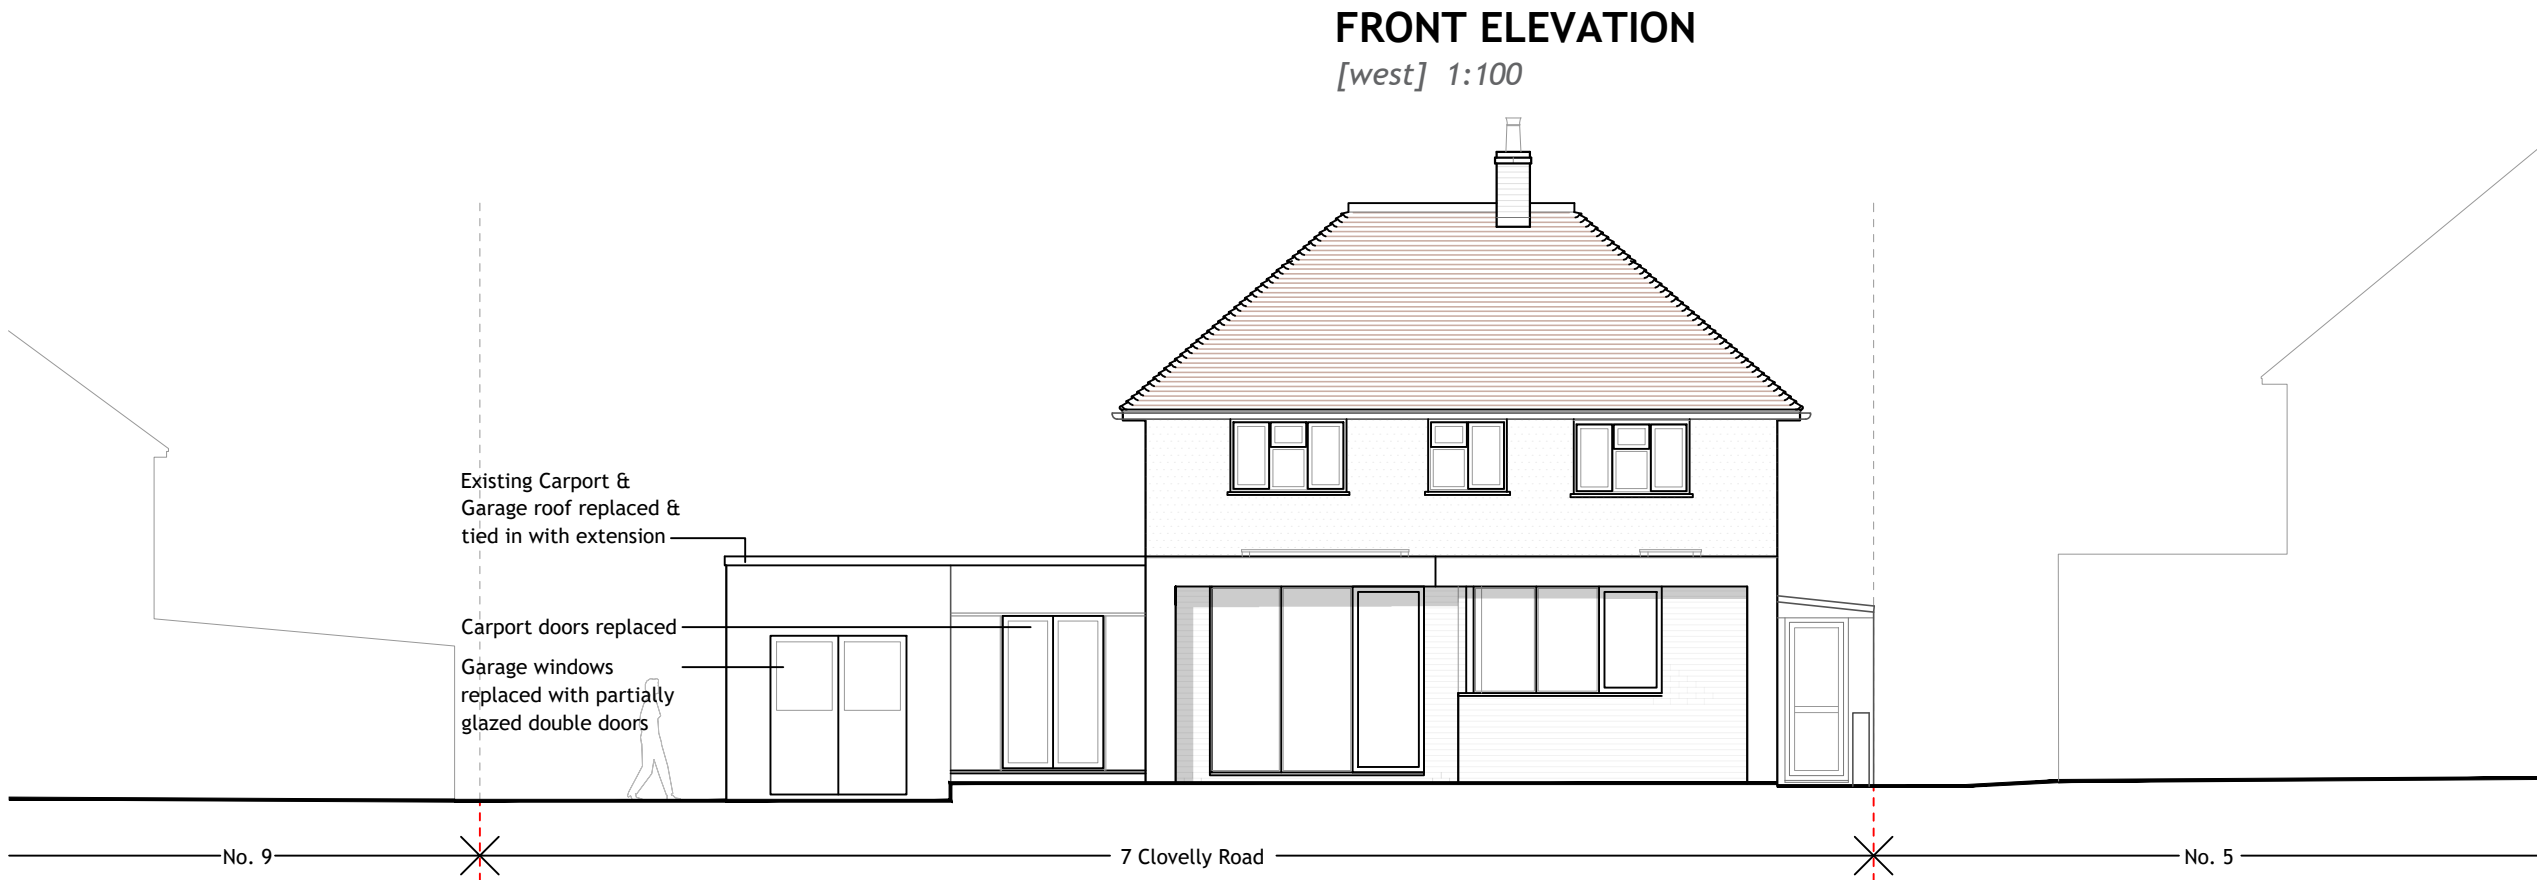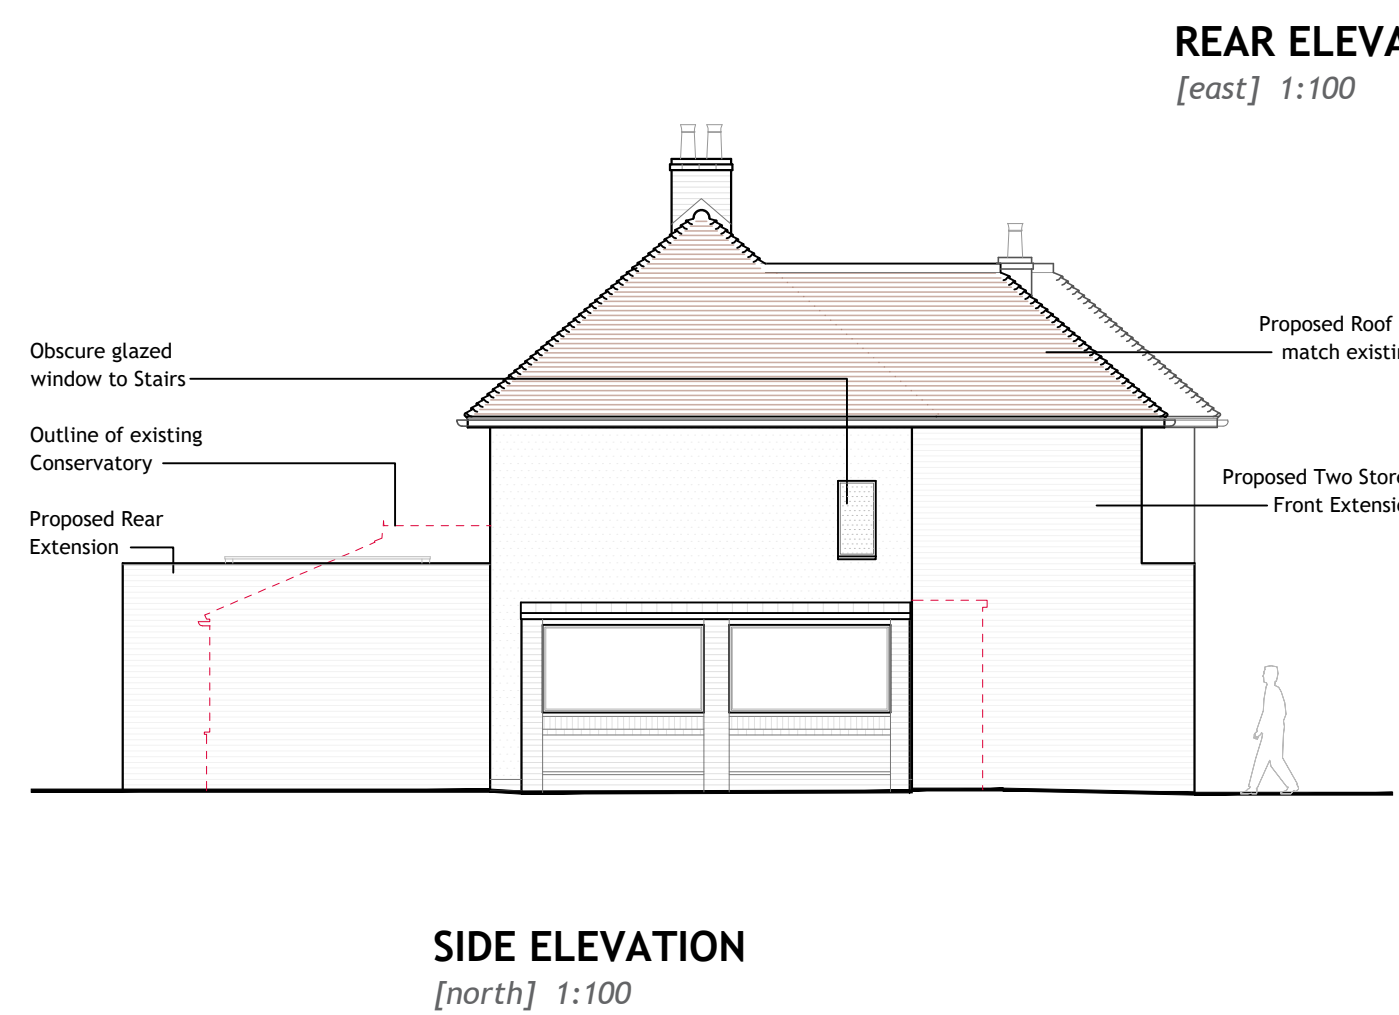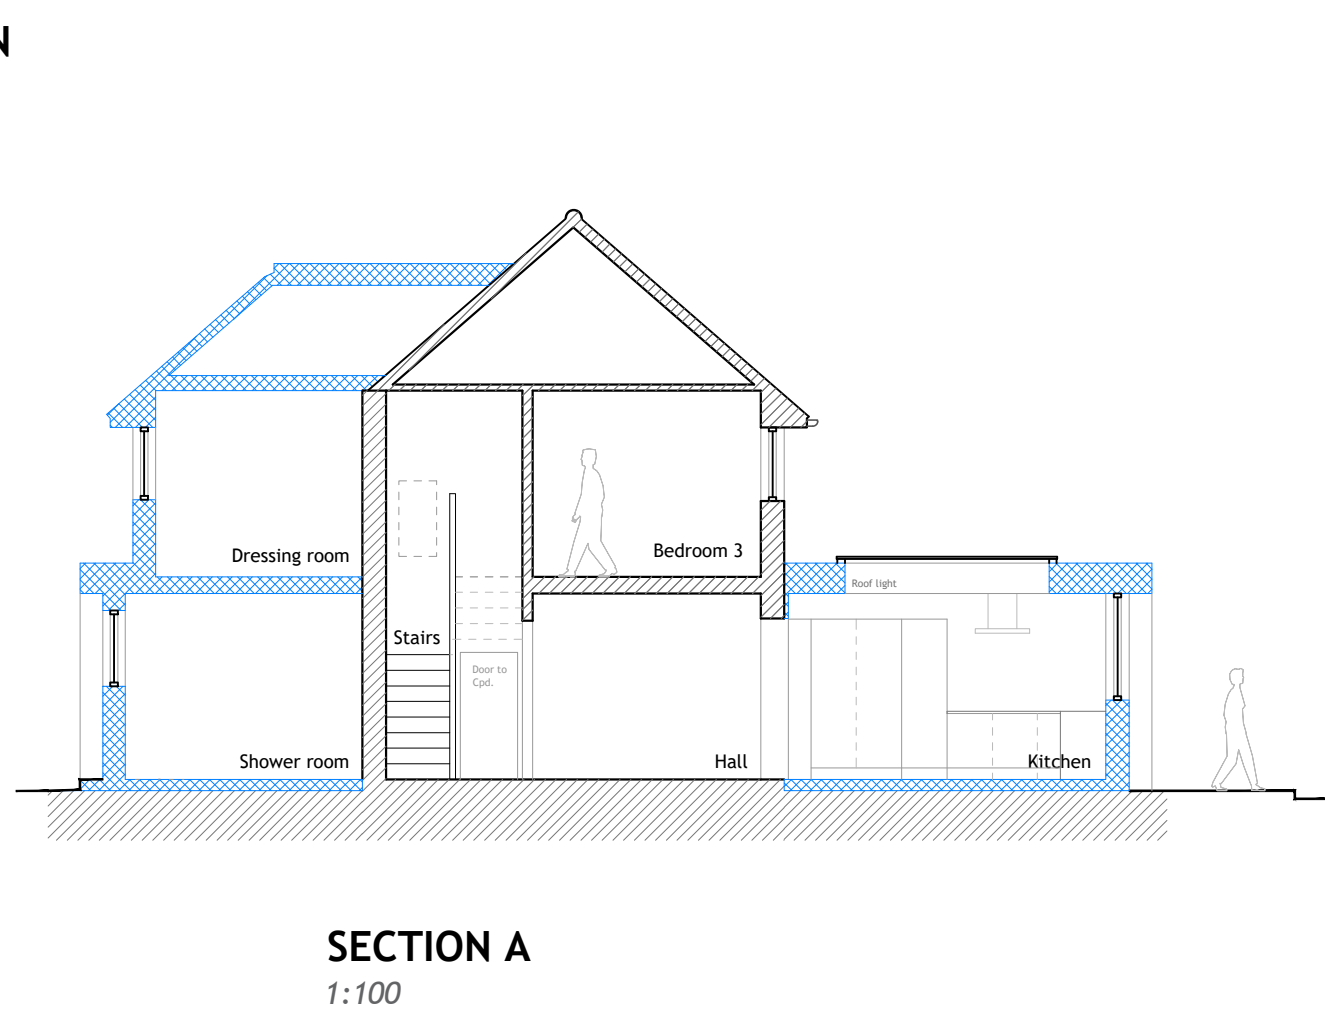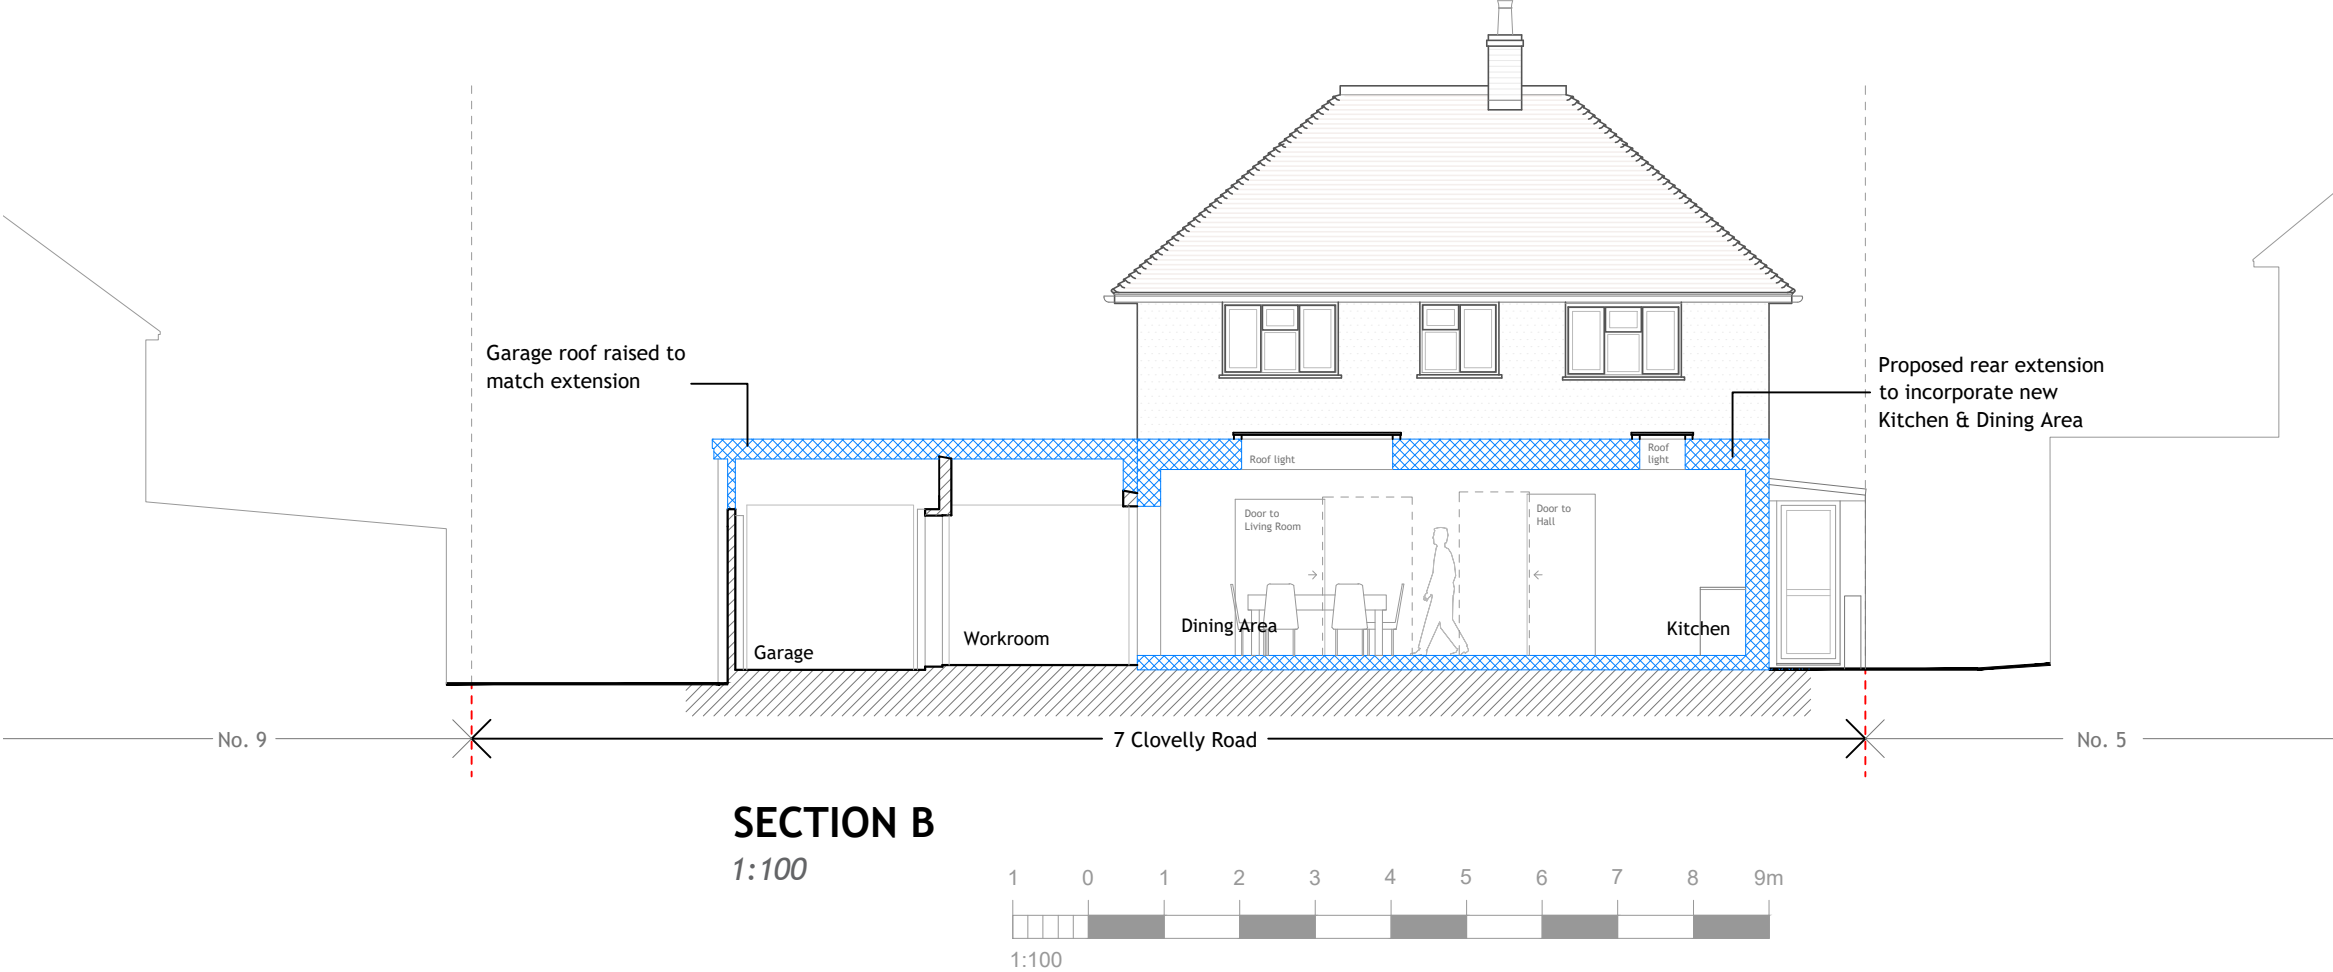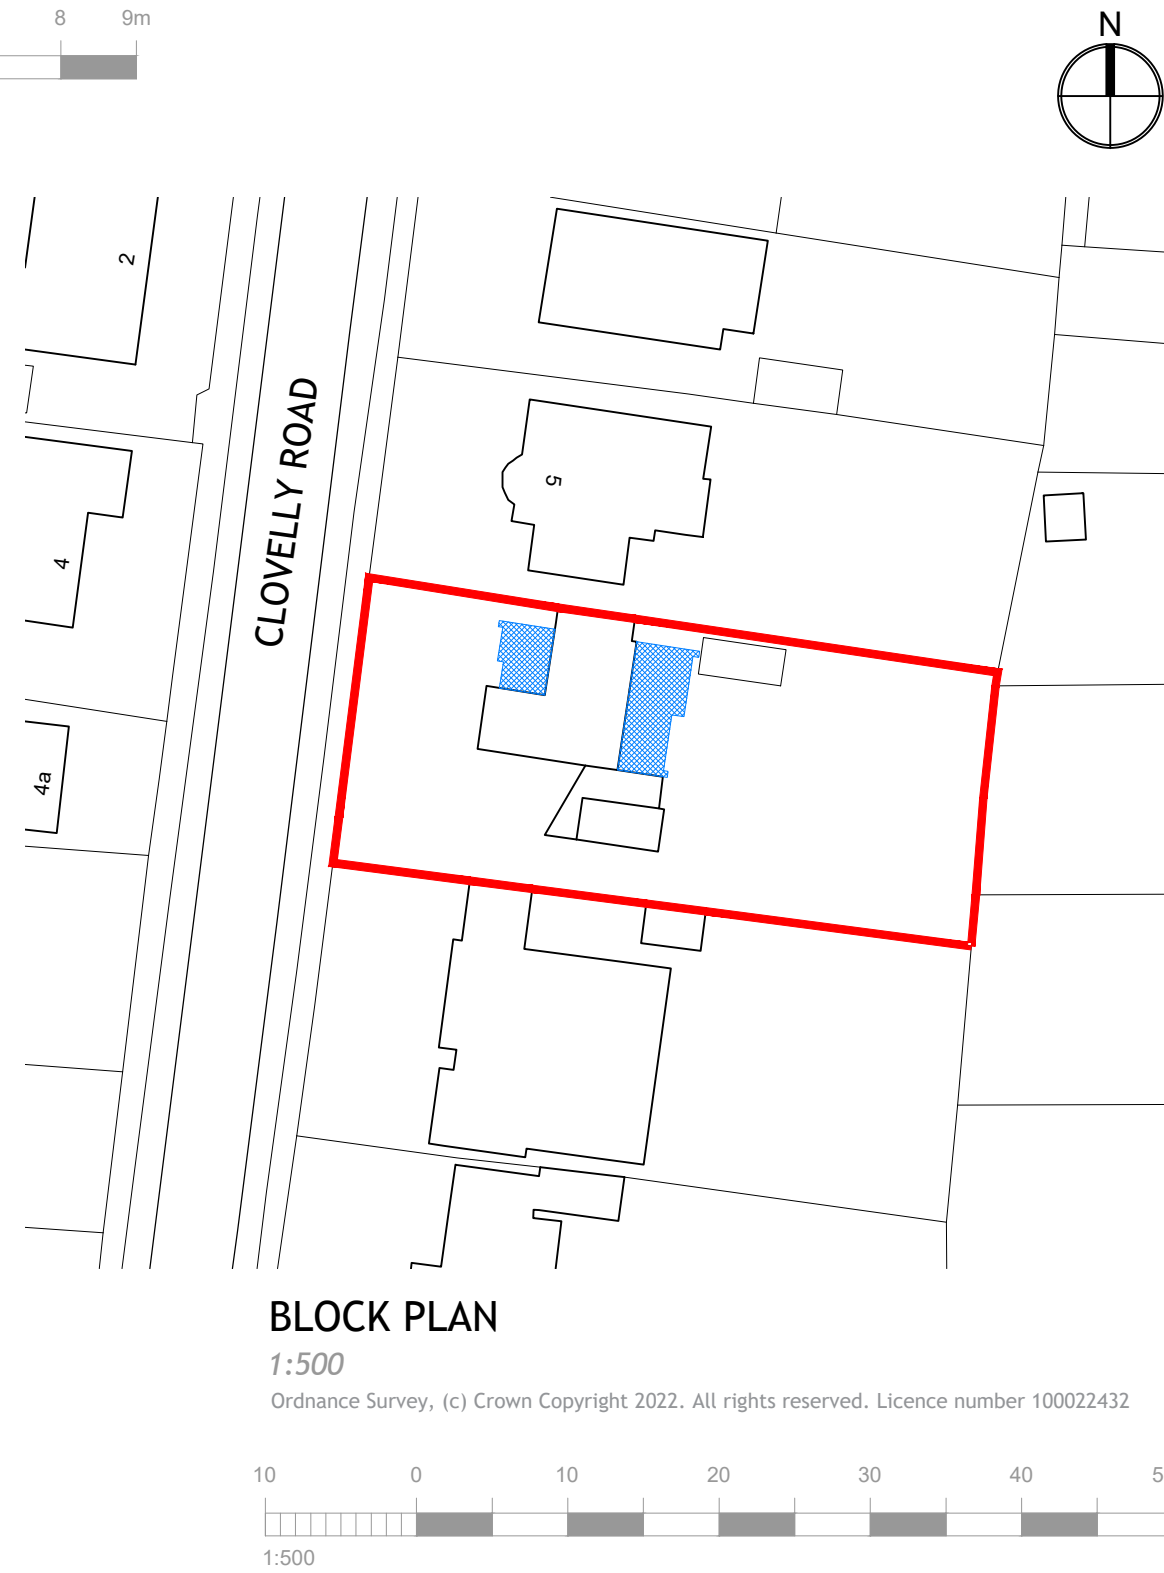

A	09-02-26	Roof plan corrected to match elevations	TW
•	03-10-25	Planning issue	TW
REV	DATE	AMENDMENT	DRAWN

Helyer Davies Architects

www.hdarchitects.co.uk
mail@hdarchitects.co.uk
01243 370 715

Unit 1 The Old Flour Mill . Queen St
Emsworth . PO10 7BT

PROJECT	
7 Clovelly Road Emsworth, PO10 7HL	
DRAWING	
Proposed	
SCALE	
As noted @A1	
DATE	DRAWN
May-25	TW
DRAWING No.	REV
21179 - 02	A