



Existing Ground Floor Plan

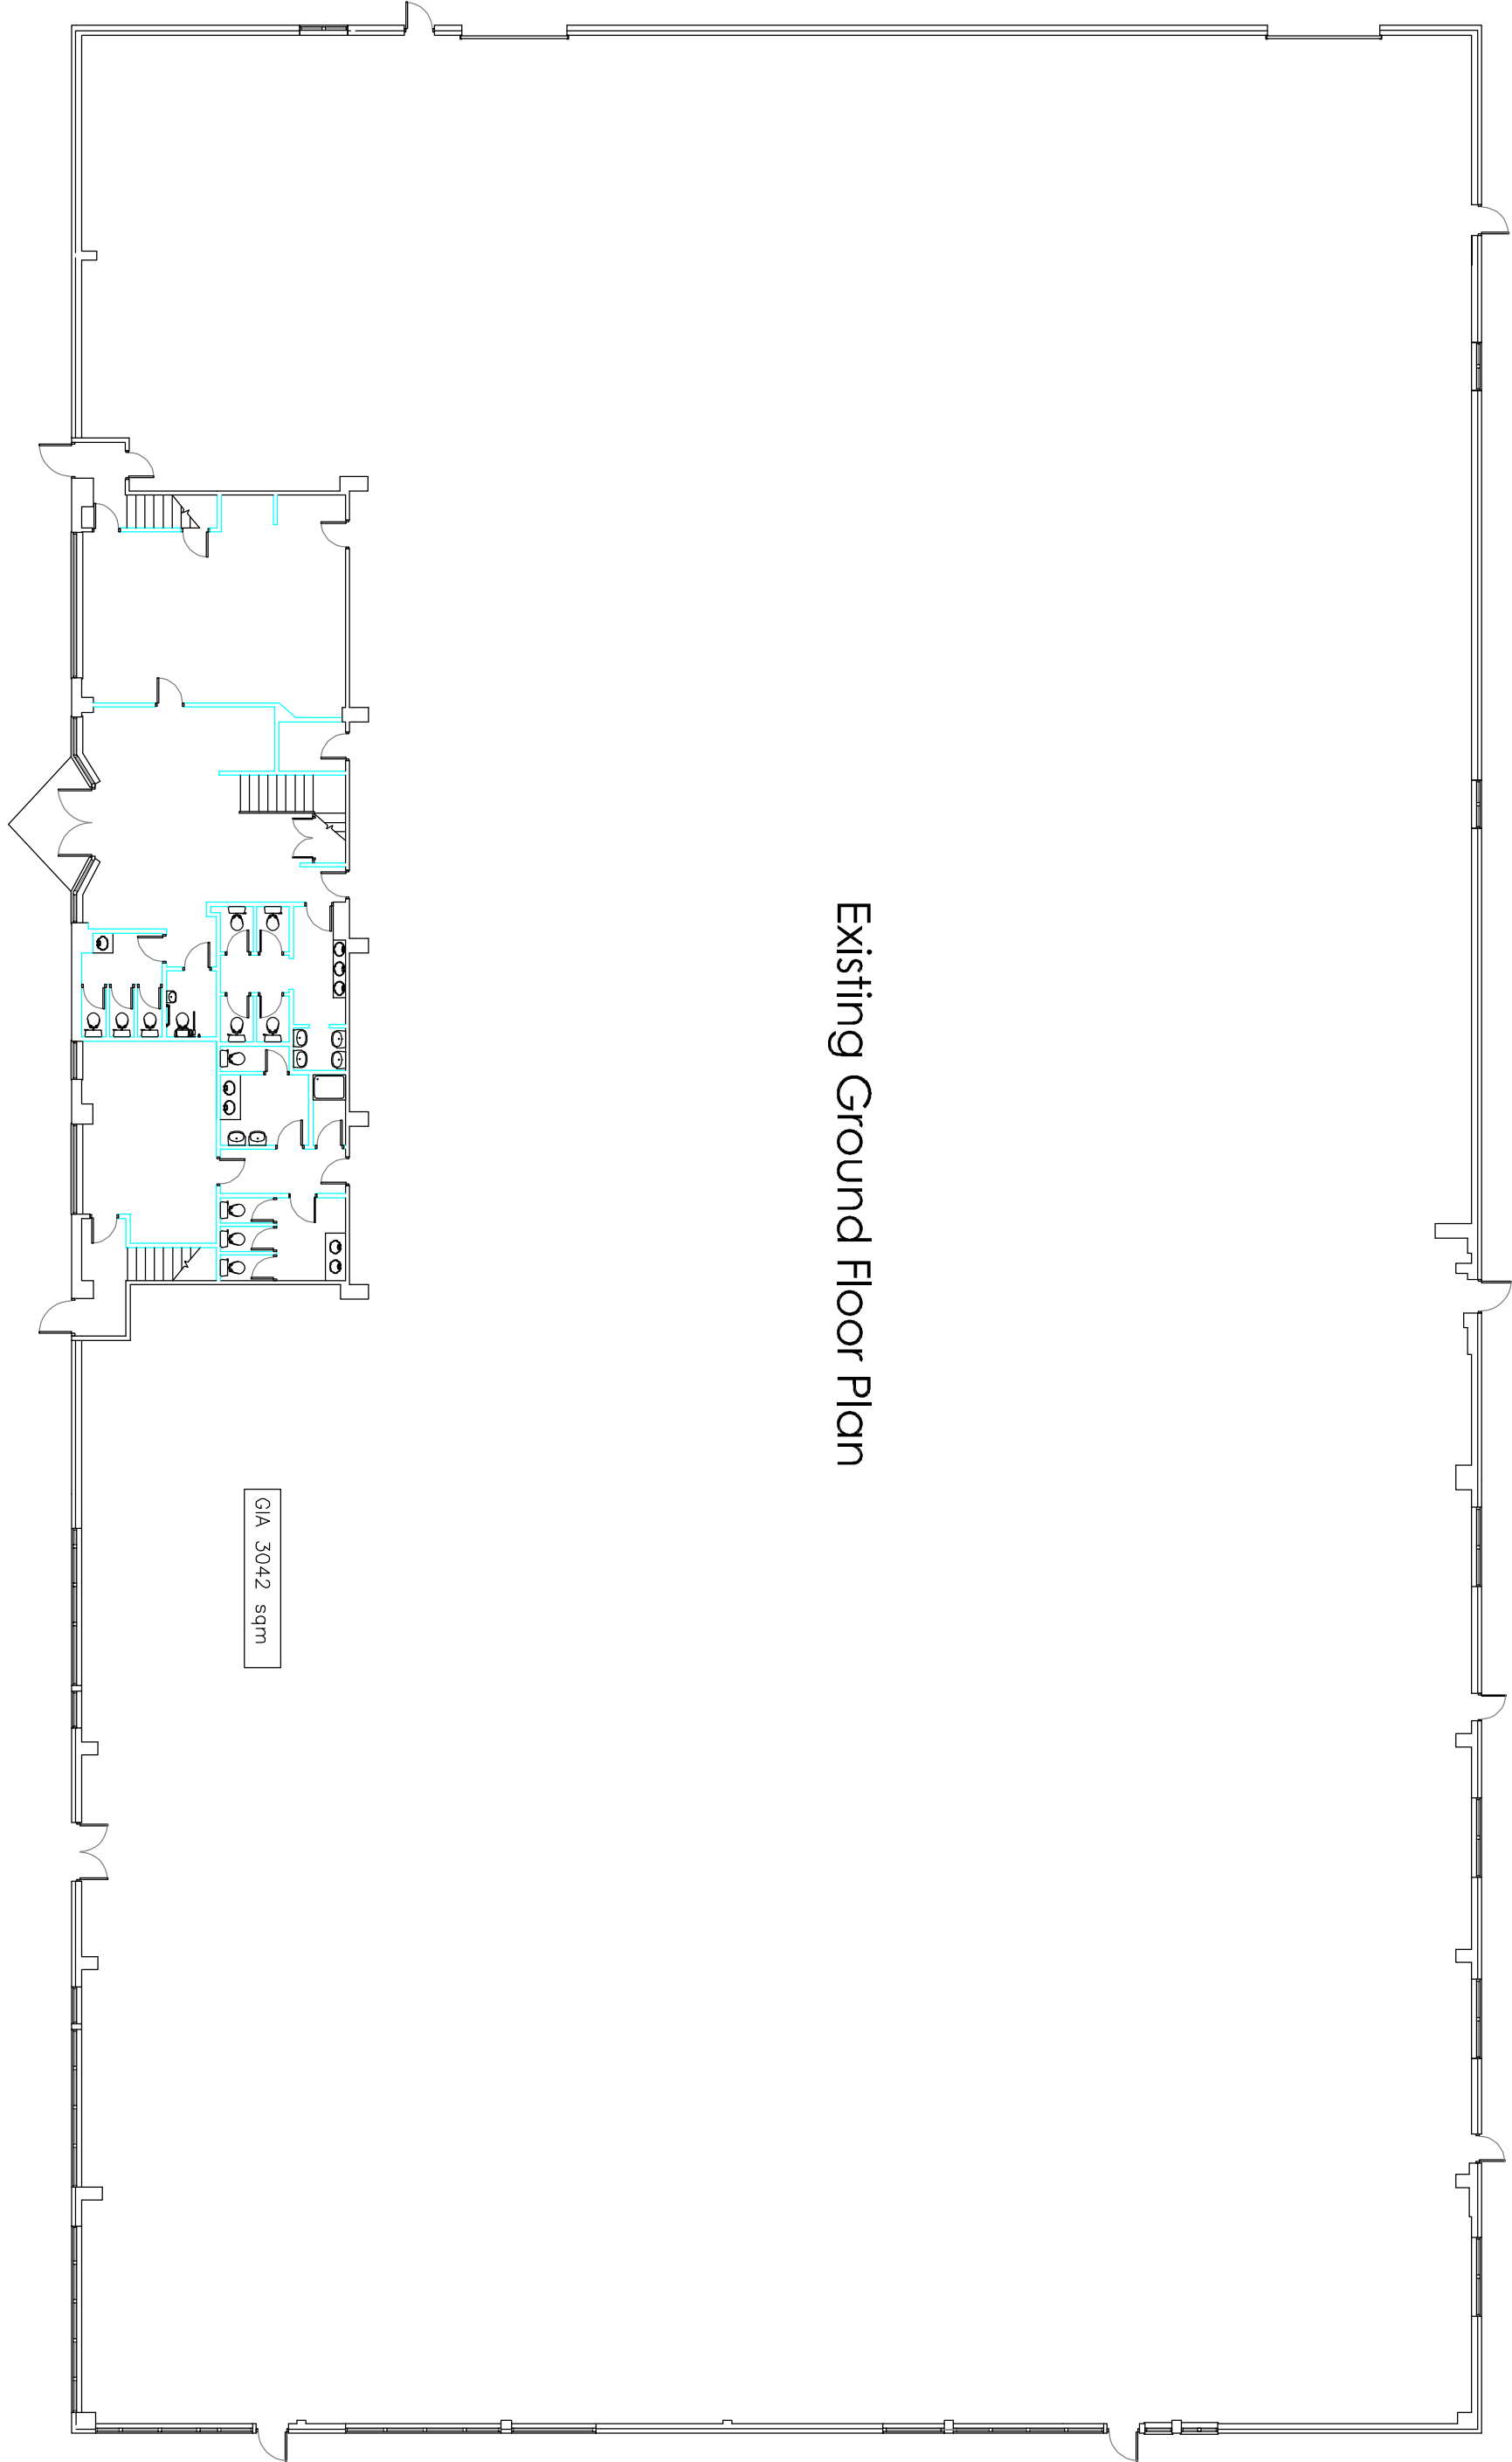


Existing Floor Plans


Existing First Floor Plan

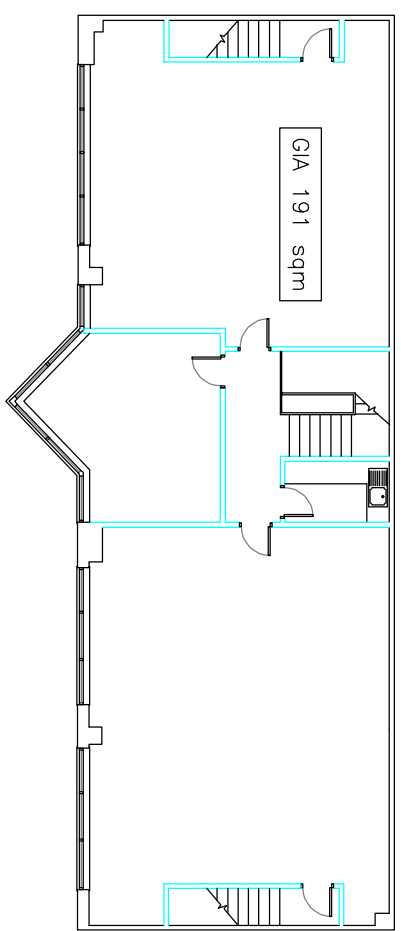


East Elevation

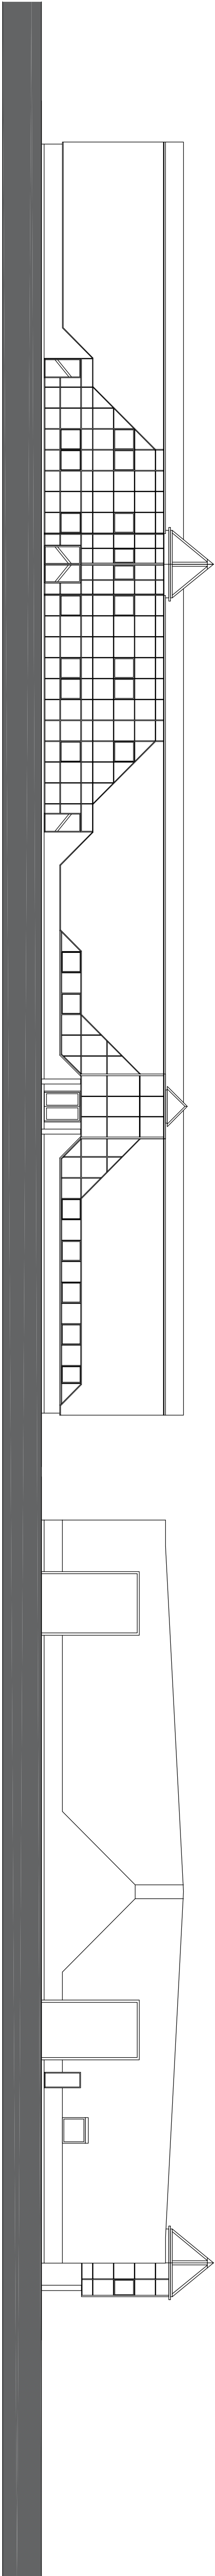

South Elevation

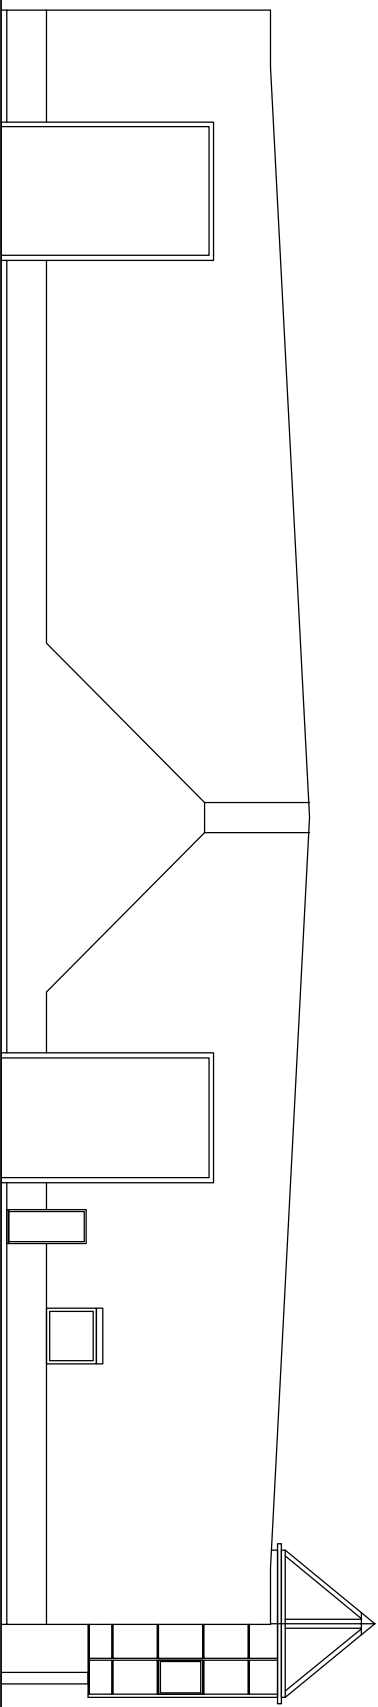


Existing Elevations

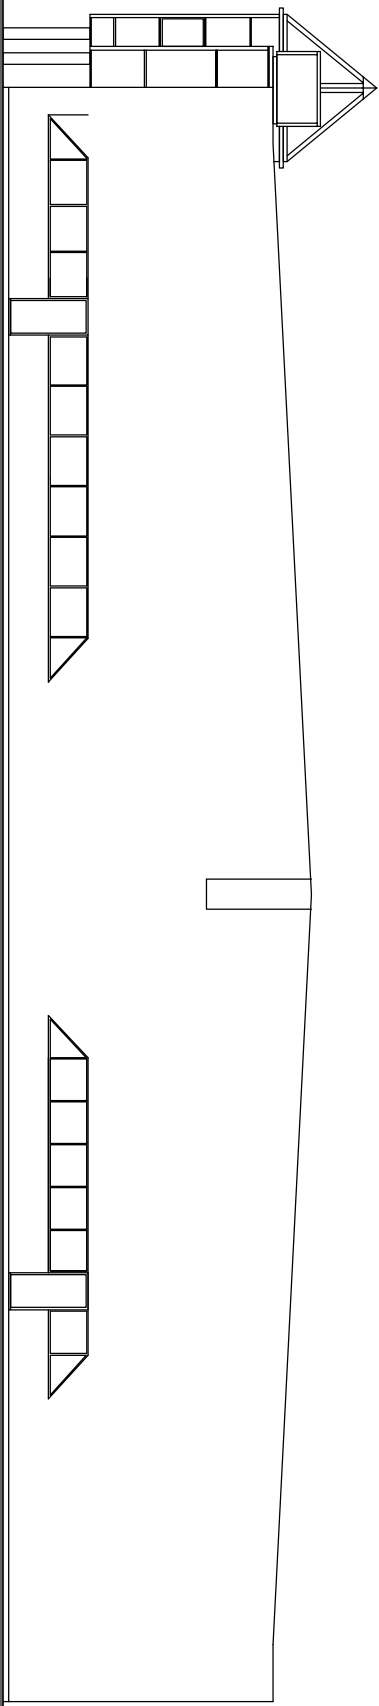

North Elevation

West Elevation

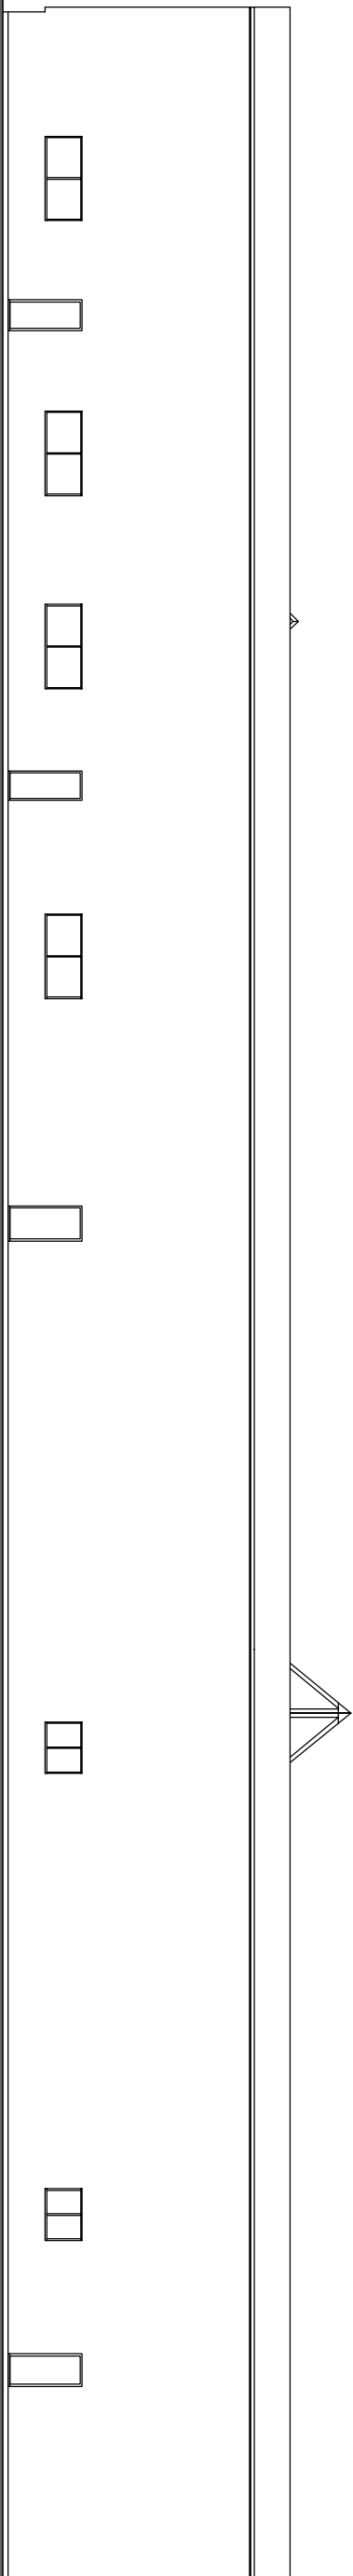

Existing Elevations

North Elevation

West Elevation

Scale in Metres
0 1 2 3 4 5
for 1:200
10

Revision	Description	Date	Drawn By	Date	Sheet Size	Approved By	Date
Project:	The West Group Westberry Drive		CFA	01/10/25	A1		
Drawings Title:	Existing Floor Plans And Elevations		CFA	FULL	02		1-200

Chris Flint Associates Ltd CHARTERED SURVEYORS - PROJECT MANAGERS DEVELOPMENT CONSULTANTS
PLANNING
BEECHWOOD - 20 QUEENS ROAD - WATERLOO TILE - PG7 3SR tel: 023 92 43284 Email: chris@flintassociates.co.uk