
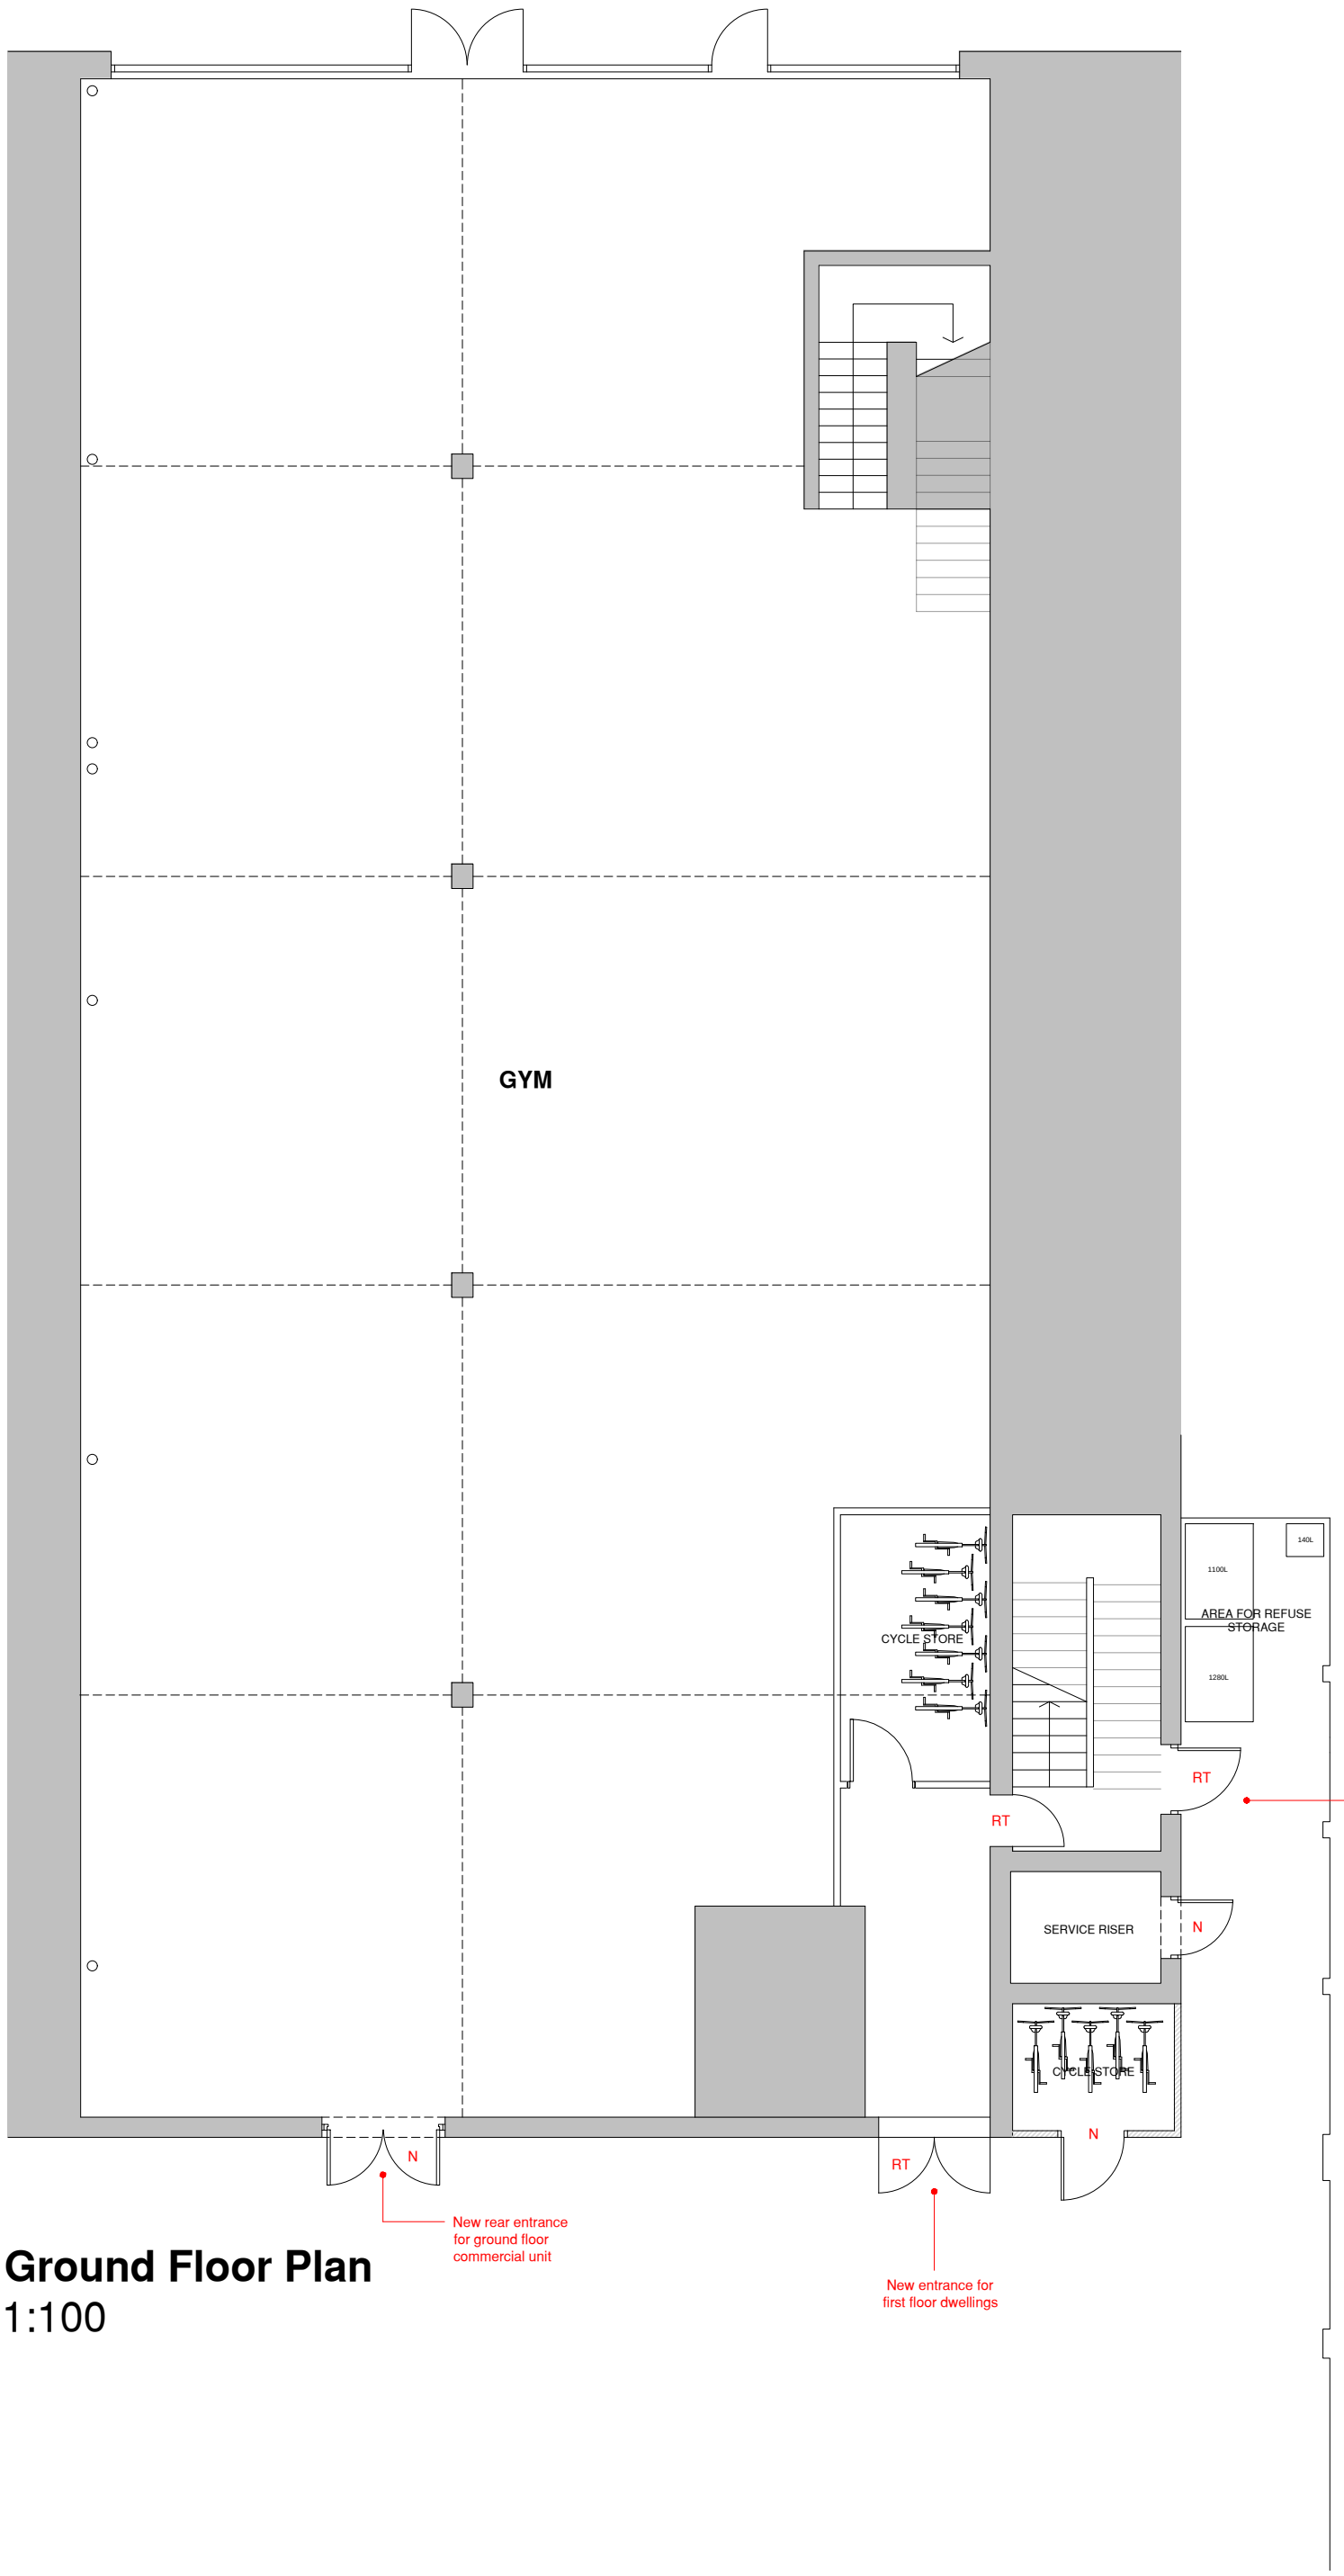
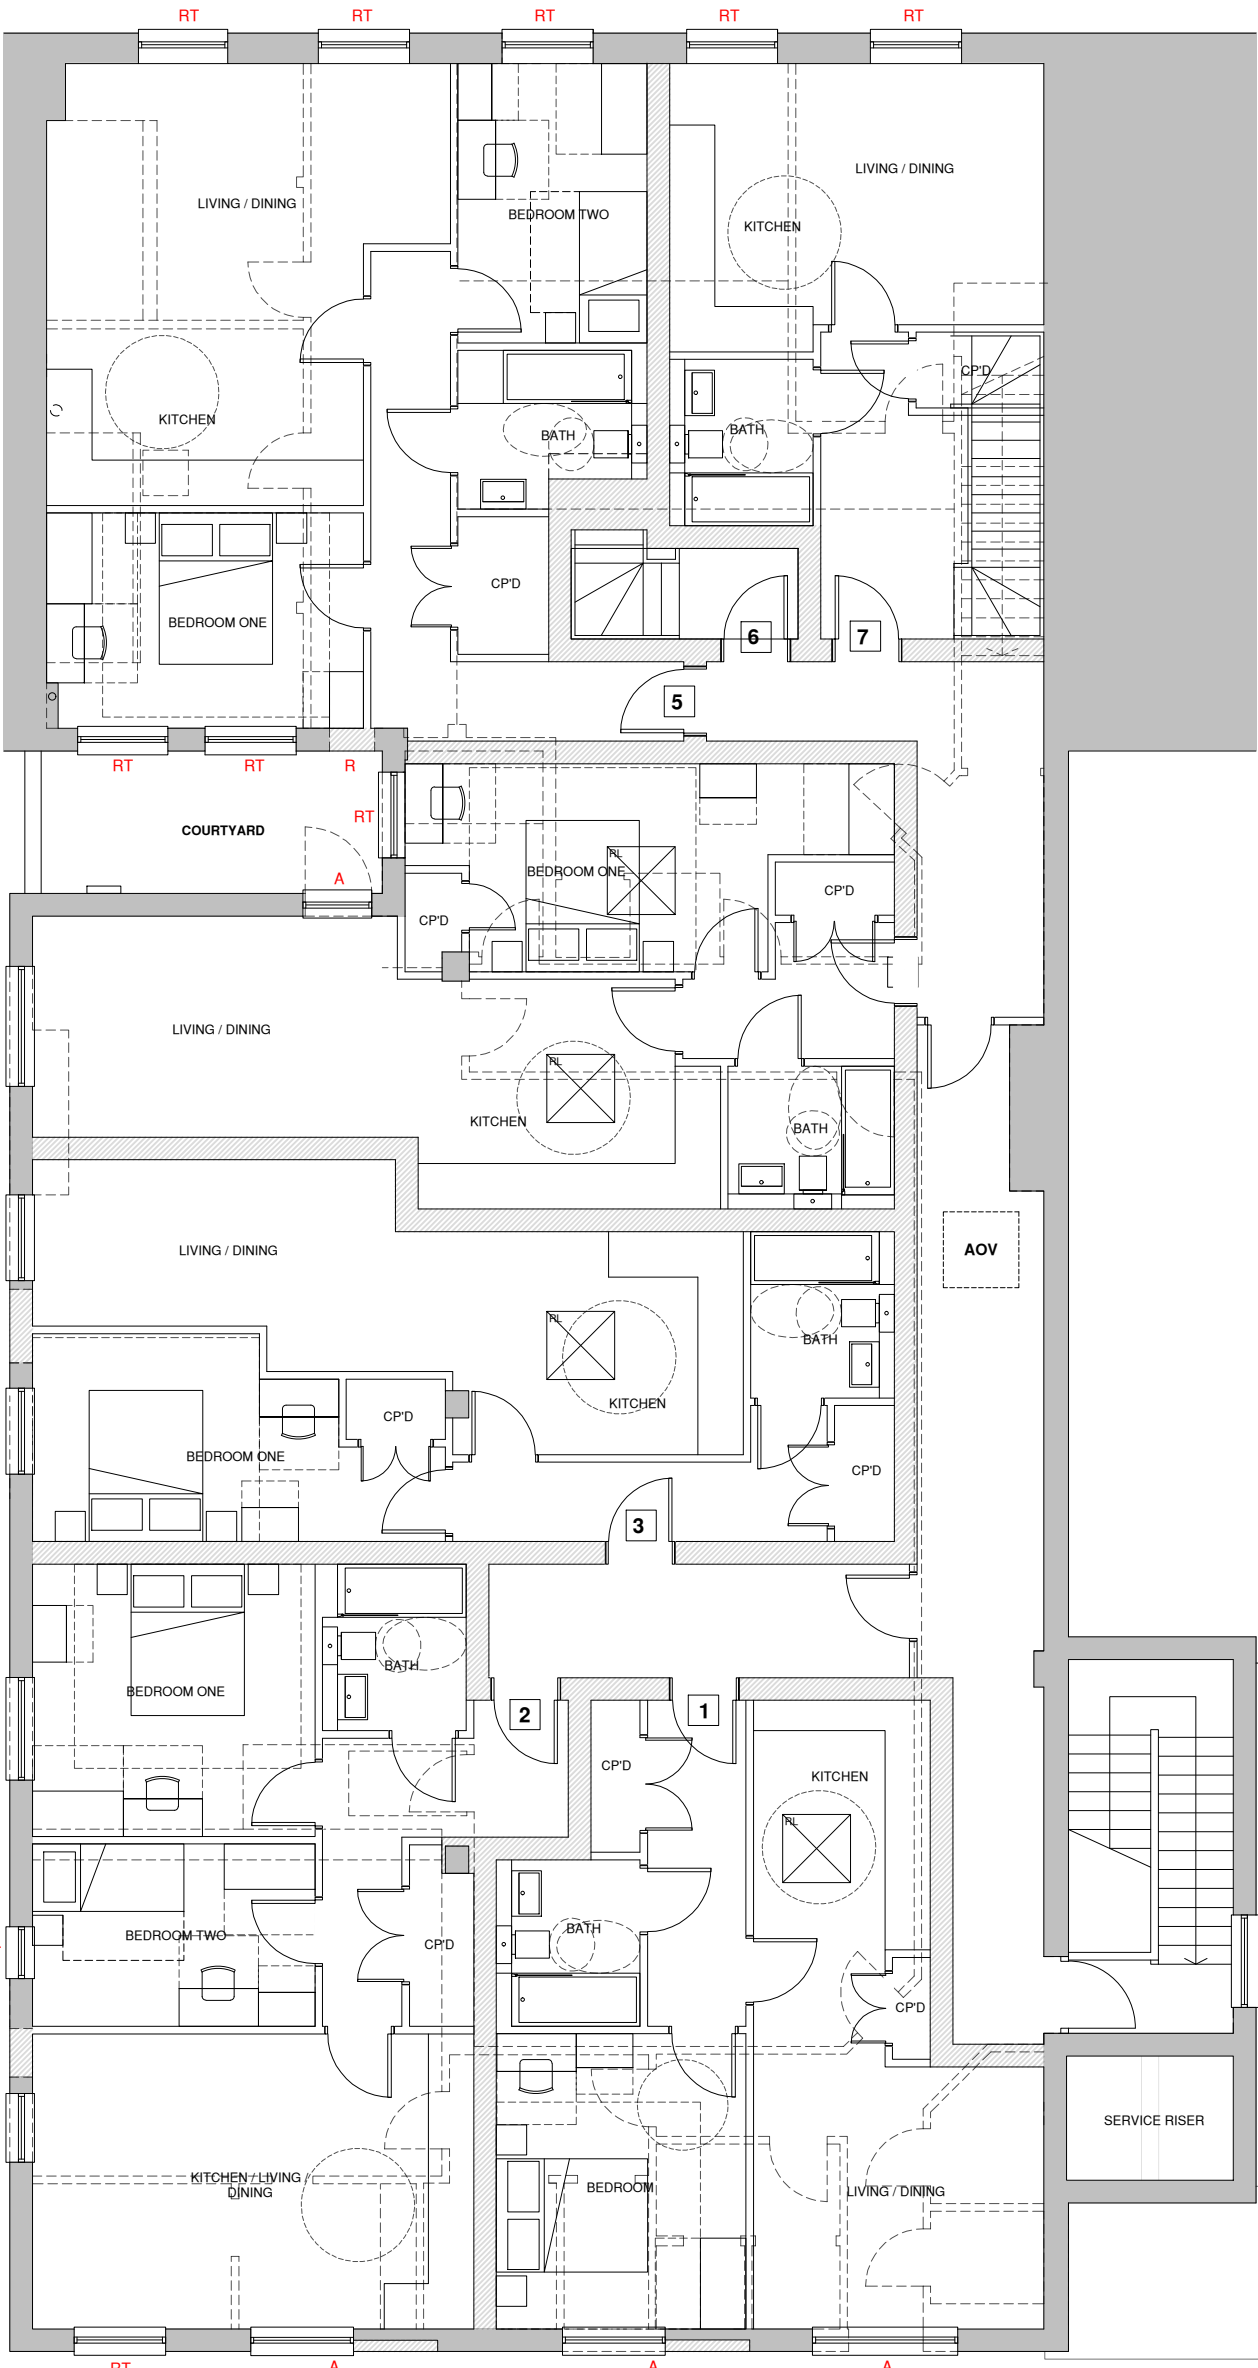


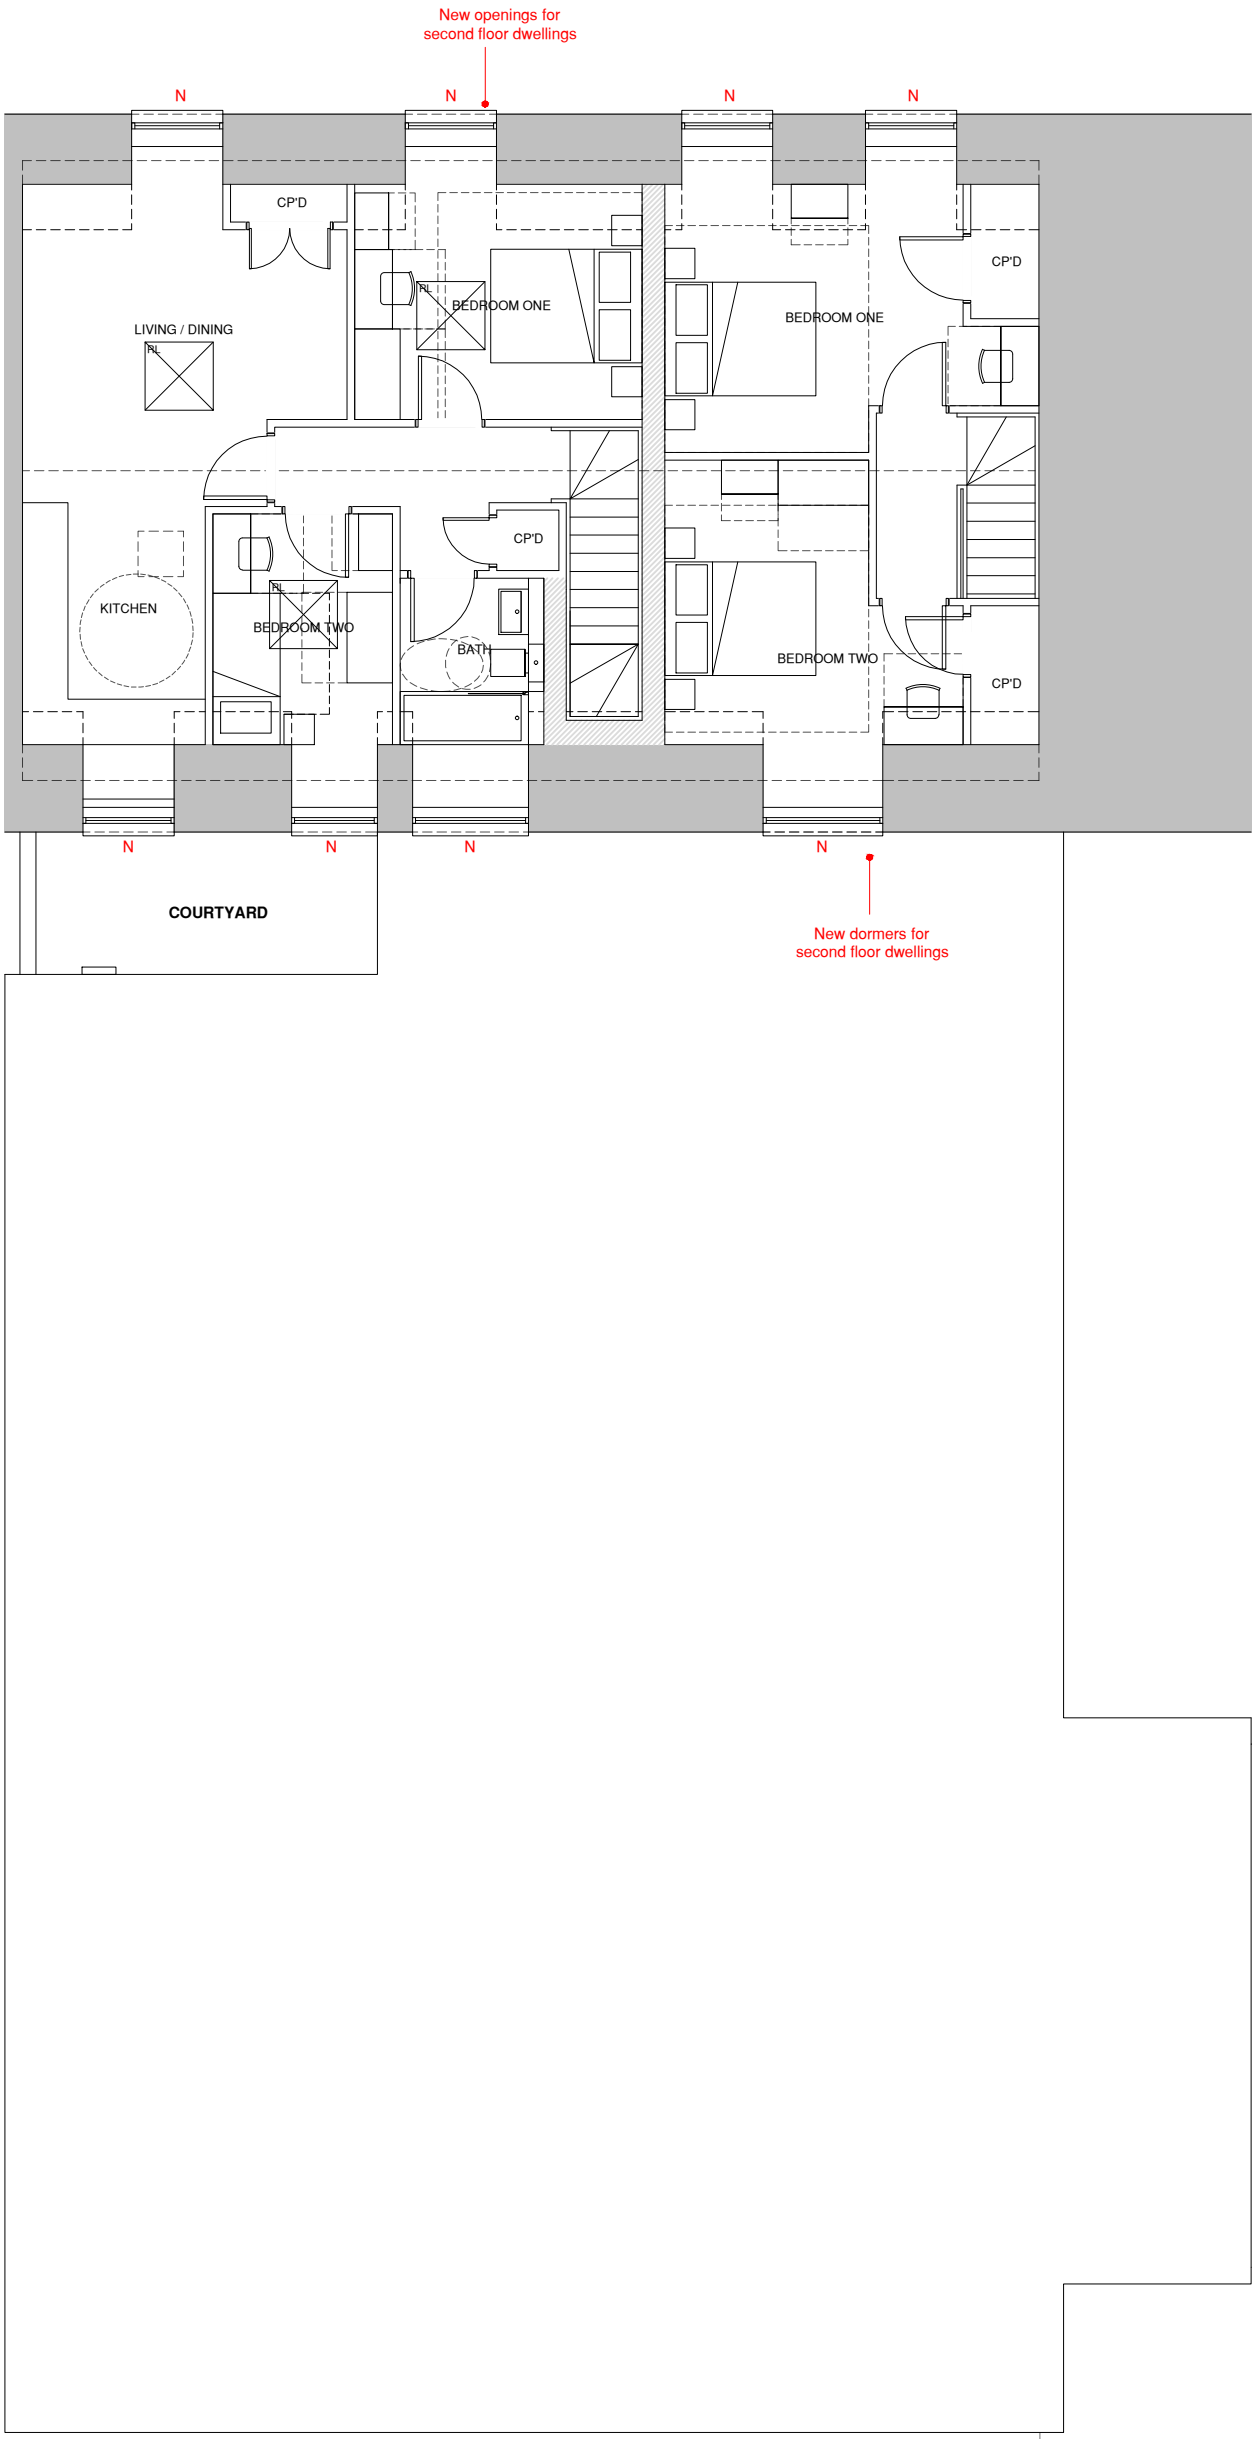

Accommodation Schedule

Unit 1	1B2P	50.3 sqm
Unit 2	2B3P	61.1 sqm
Unit 3	1B2P	51.3 sqm
Unit 4	1B2P	52.3 sqm
Unit 5	2B3P	67.8 sqm
Unit 6	2B3P	62.4 sqm
Unit 7	2B3P	71.4 sqm

Total 1 Bed Units: 3no.
Total 2 Bed Units: 4no.

Openings Key

RT	Existing opening retained
A	Existing opening amended
R	Existing opening removed
N	New opening

notes

this drawing is the copyright of the **pdp architecture llp** and must not be reproduced in whole or part or used for the execution of works without their permission.

all dimensions to be checked on site prior to commencement of construction works and the architect notified of any discrepancy.

figured dimensions are to be used in preference to scaled dimensions.

no deviation from this drawing will be permitted without prior consent of the architect.

all drawings are prepared subject to a full measured and structural survey of the buildings and site.

all structural work is subject to the appointment of a structural engineer to confirm and agree the structural proposals.

os promap licence no. 100020449.

health & safety:
exceptional risks involving specific methods of construction or exceptional maintenance issues can be found within the designers risk assessment.

scale width 50 mm @ a1 - 25 mm @ a3				
revision	notes	date	drawn	checked
A	GF & SF layouts updated	29.01.26	MP	HM
B	Rooflights added	03.02.26	MP	HM

client

Kingfisher Properties Ltd.



pdp architecture llp

chartered architects town planning
interior design consultants

2 beechworth road havant
hampshire po9 1ax
tel 023 9248 1100
fax 023 9247 5050
email pdp@pdp-architects.co.uk
www.pdp-architects.co.uk

project	21 Park Parade Havant PO9 5AA			
detail	Proposed Floor Plans			
drawn	MP	checked	HM	
date	Jan '26	status	Planning	
a1 scale	a3 scale			rev
1:100	1:200		28205-PD101	B

