




Dimensions to be checked on site before commencing work. Any discrepancies shall be reported to the architect immediately. Do not scale from these drawings except for planning purposes. Use figured dimensions only. Where applicable this drawing is to be read in conjunction with other consultants' drawings. Ordnance Survey Licence Number: 100045485. This drawing is the copyright of Architectural and Associated Services Existing beams, lintols and foundations carrying additional loads are to be exposed and local authority approved as requested All walls to be demolished are to be checked for loadings prior to removal.

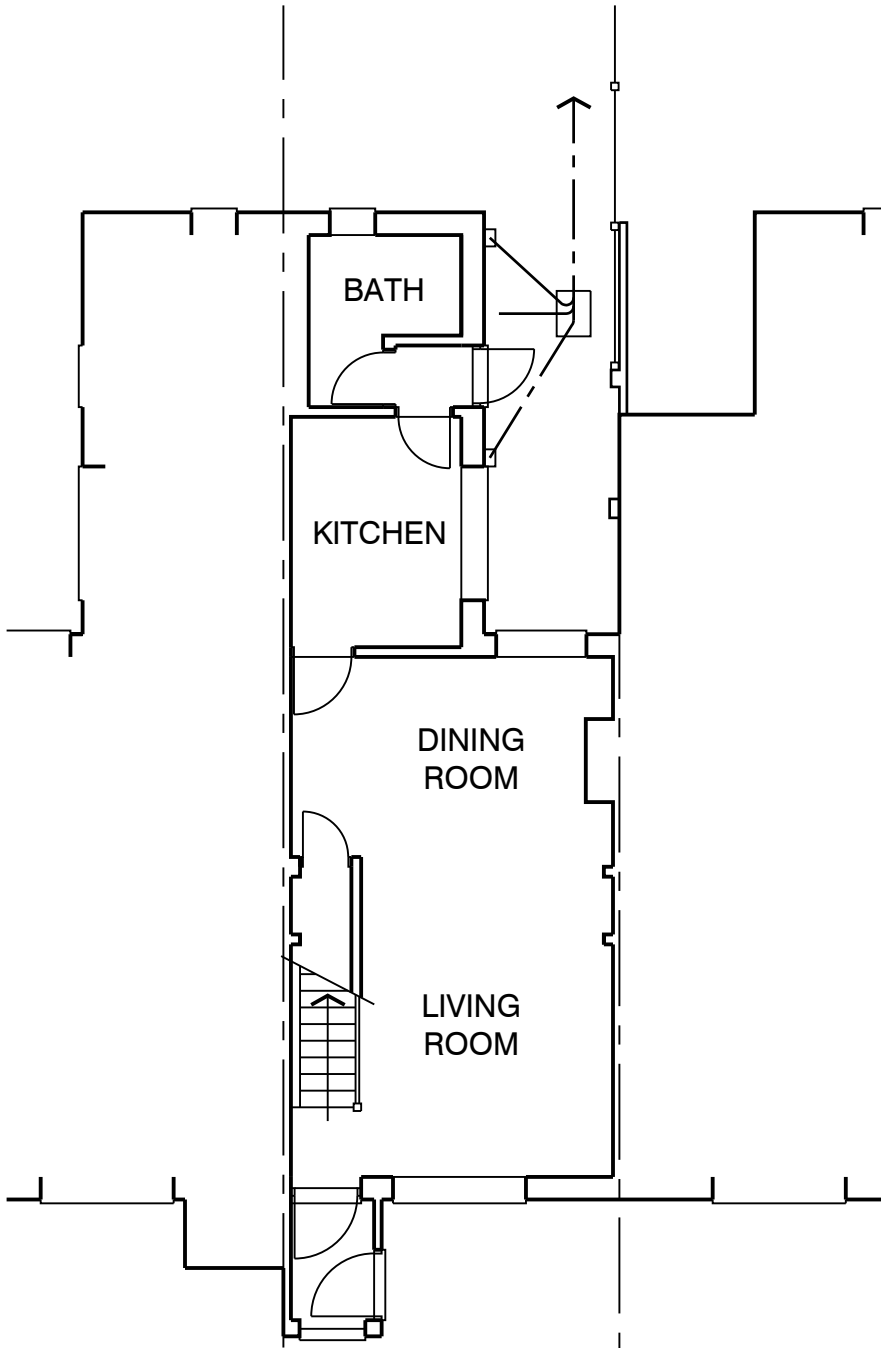

GROUND FLOOR PLAN

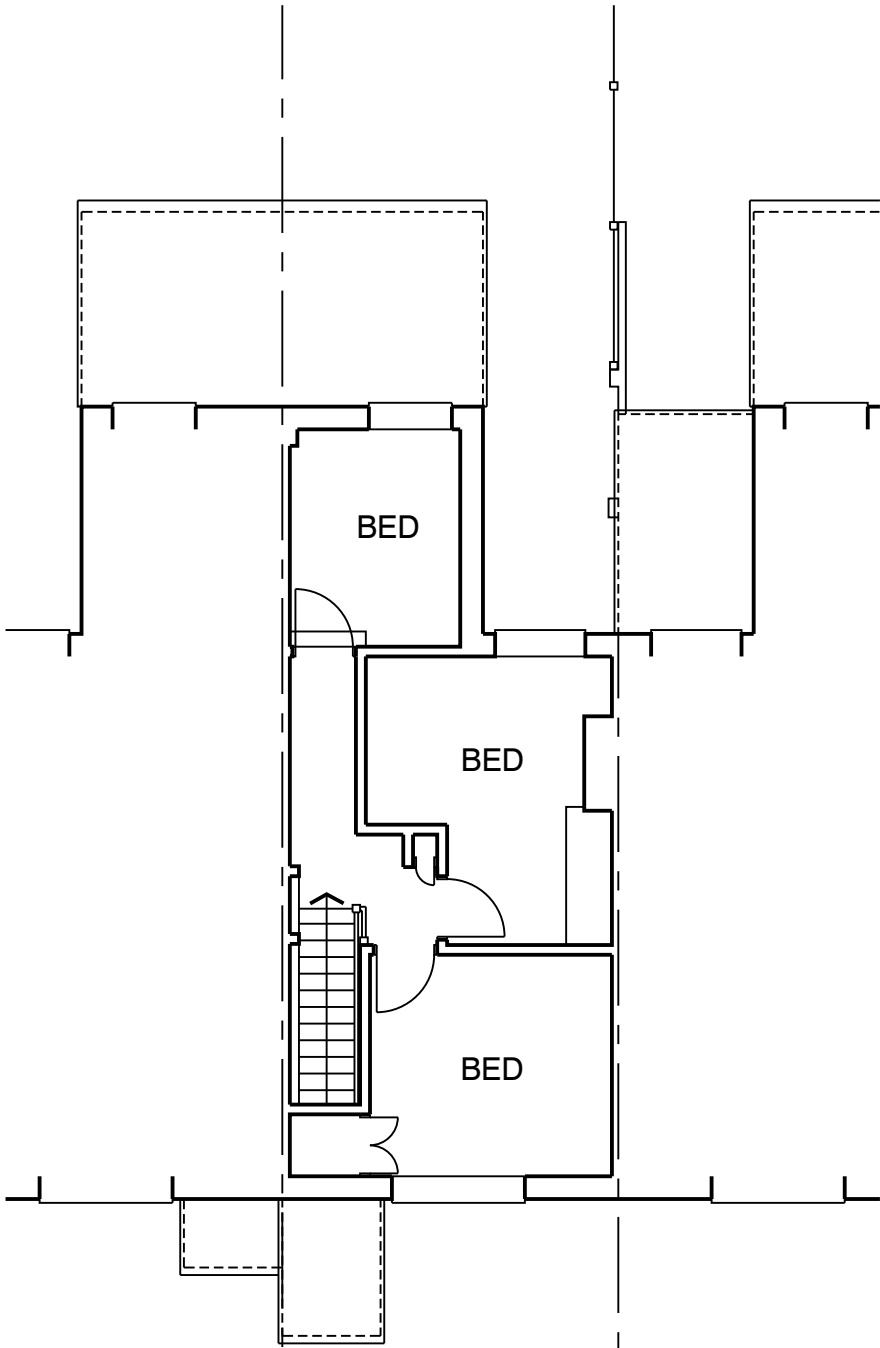

FIRST FLOOR PLAN

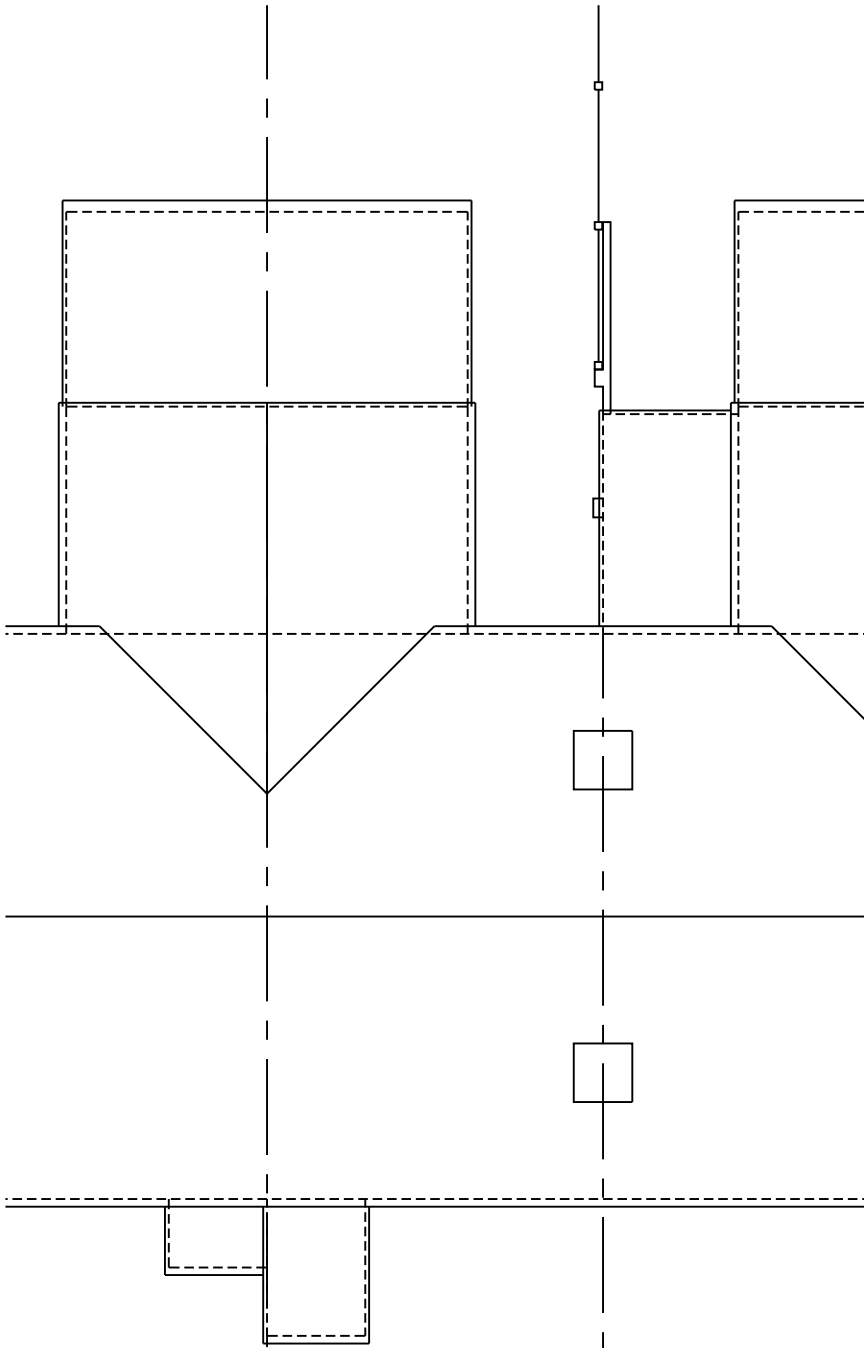

ROOF PLAN

AAS

Ltd

ARCHITECTURAL and ASSOCIATED SERVICES Ltd

• PHILOMEL • BEPTON ROAD

• BEPTON • MIDHURST

• WEST SUSSEX • GU29 9RB

• 07771 535021

• e-mail: chris@renninson.co.uk

Title EXISTING GROUND and FIRST FLOOR PLAN		Rev	Date	Amendment		Project 175 LONDON ROAD, COWPLAIN, HANTS. PO8 8ER
		Date Feb 2026		Drawn CPR	Scale 1:100 @ A3	
		Job Number 0426	Prefix EX	Drawing Number 01	Revision	For MR and MRS D. LYNES