





New Aluminium Framed Roof Lights
Colour - Anthracite ey

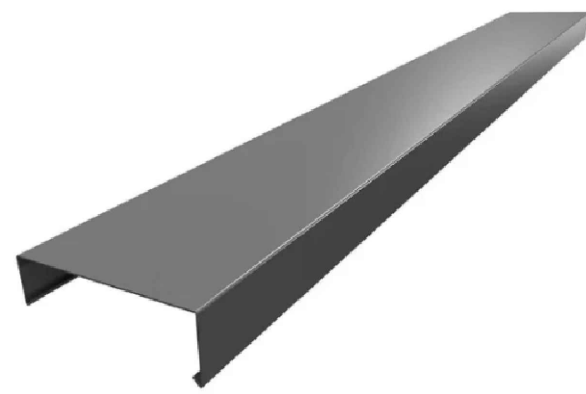


New Aluminium Flashing
Colour - Anthracite ey

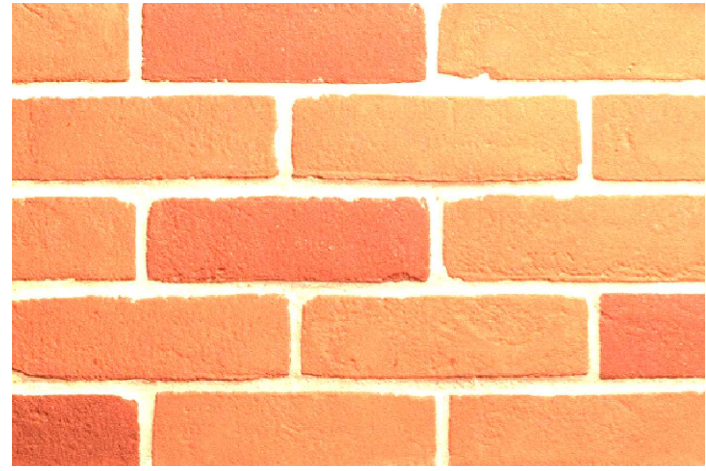


New Facing Brickwork
Michelmersh - Hampshire Stock

Boundary
Line

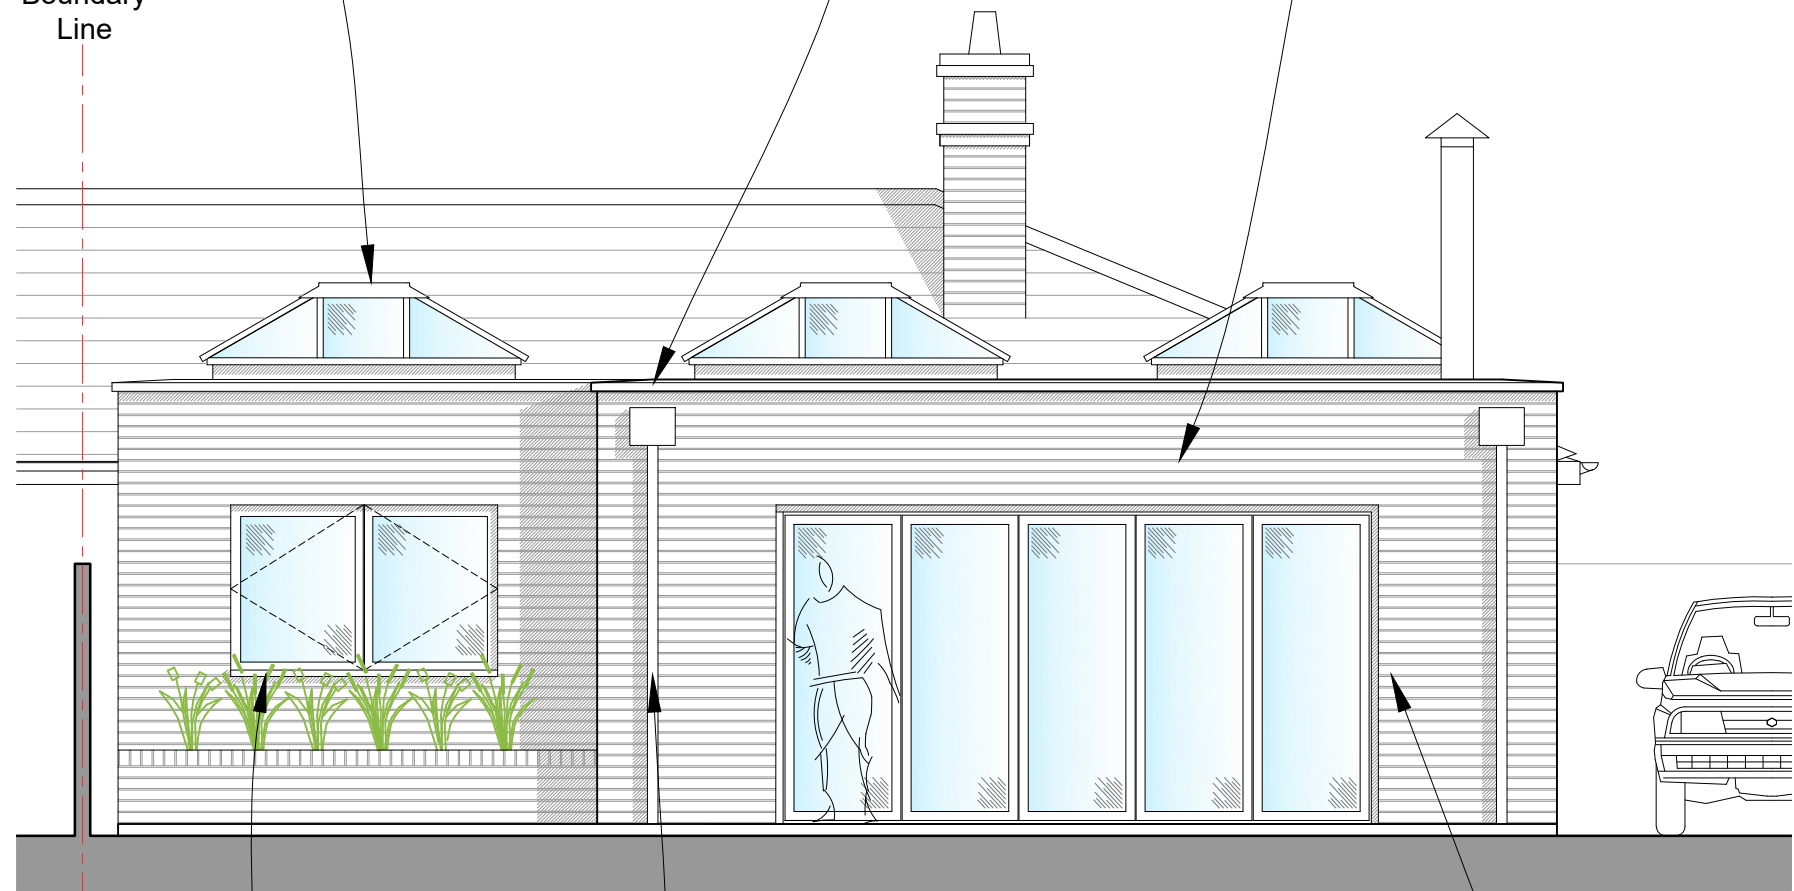

As Proposed Rear Elevation
1:50

 

New UPVC Framed Windows
Colour - White



New Aluminium Rainwater Goods
Colour - Anthracite ey



New Aluminium Framed Bi-fold Doors
Colour - Anthracite ey



New UPVC Framed Windows
Colour - White




New Oak Framed Glazed Porch
Colour - Natural


Boundary
Line



As Proposed Front Elevation
1:50

 

New Facing Brickwork
To Match Existing

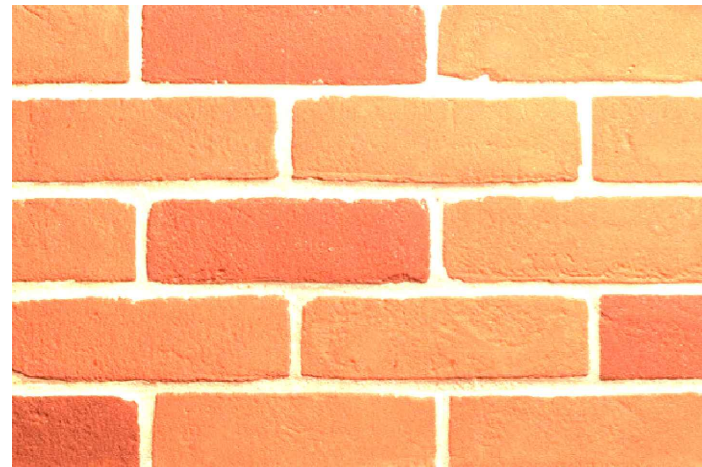

New Composite
Entrance Door

notes:

revisions:

*
*
*
*
*
*
*


NOTE: The contractor is responsible for checking all site dimensions and levels. These should be checked prior to the ordering of any components and before the commencement of the works. All discrepancies should be brought to the attention of the Contract Administrator

Kay Eyre
42 Inhurst Avenue
Waterlooville

drawing information

title: Proposed Materials

status: Preliminary
date: June 2025
scale: 1:50 @ A1
drawn: SCR
chk'd: -

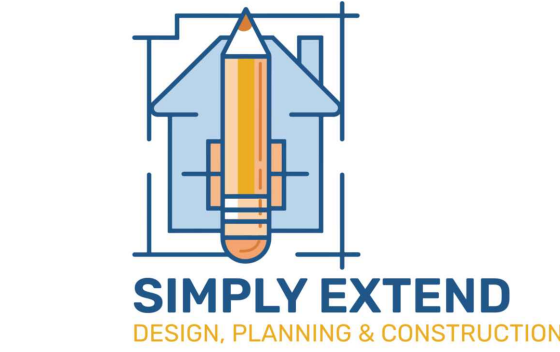

job: 1173 dwg: 1500 rev: /