


 


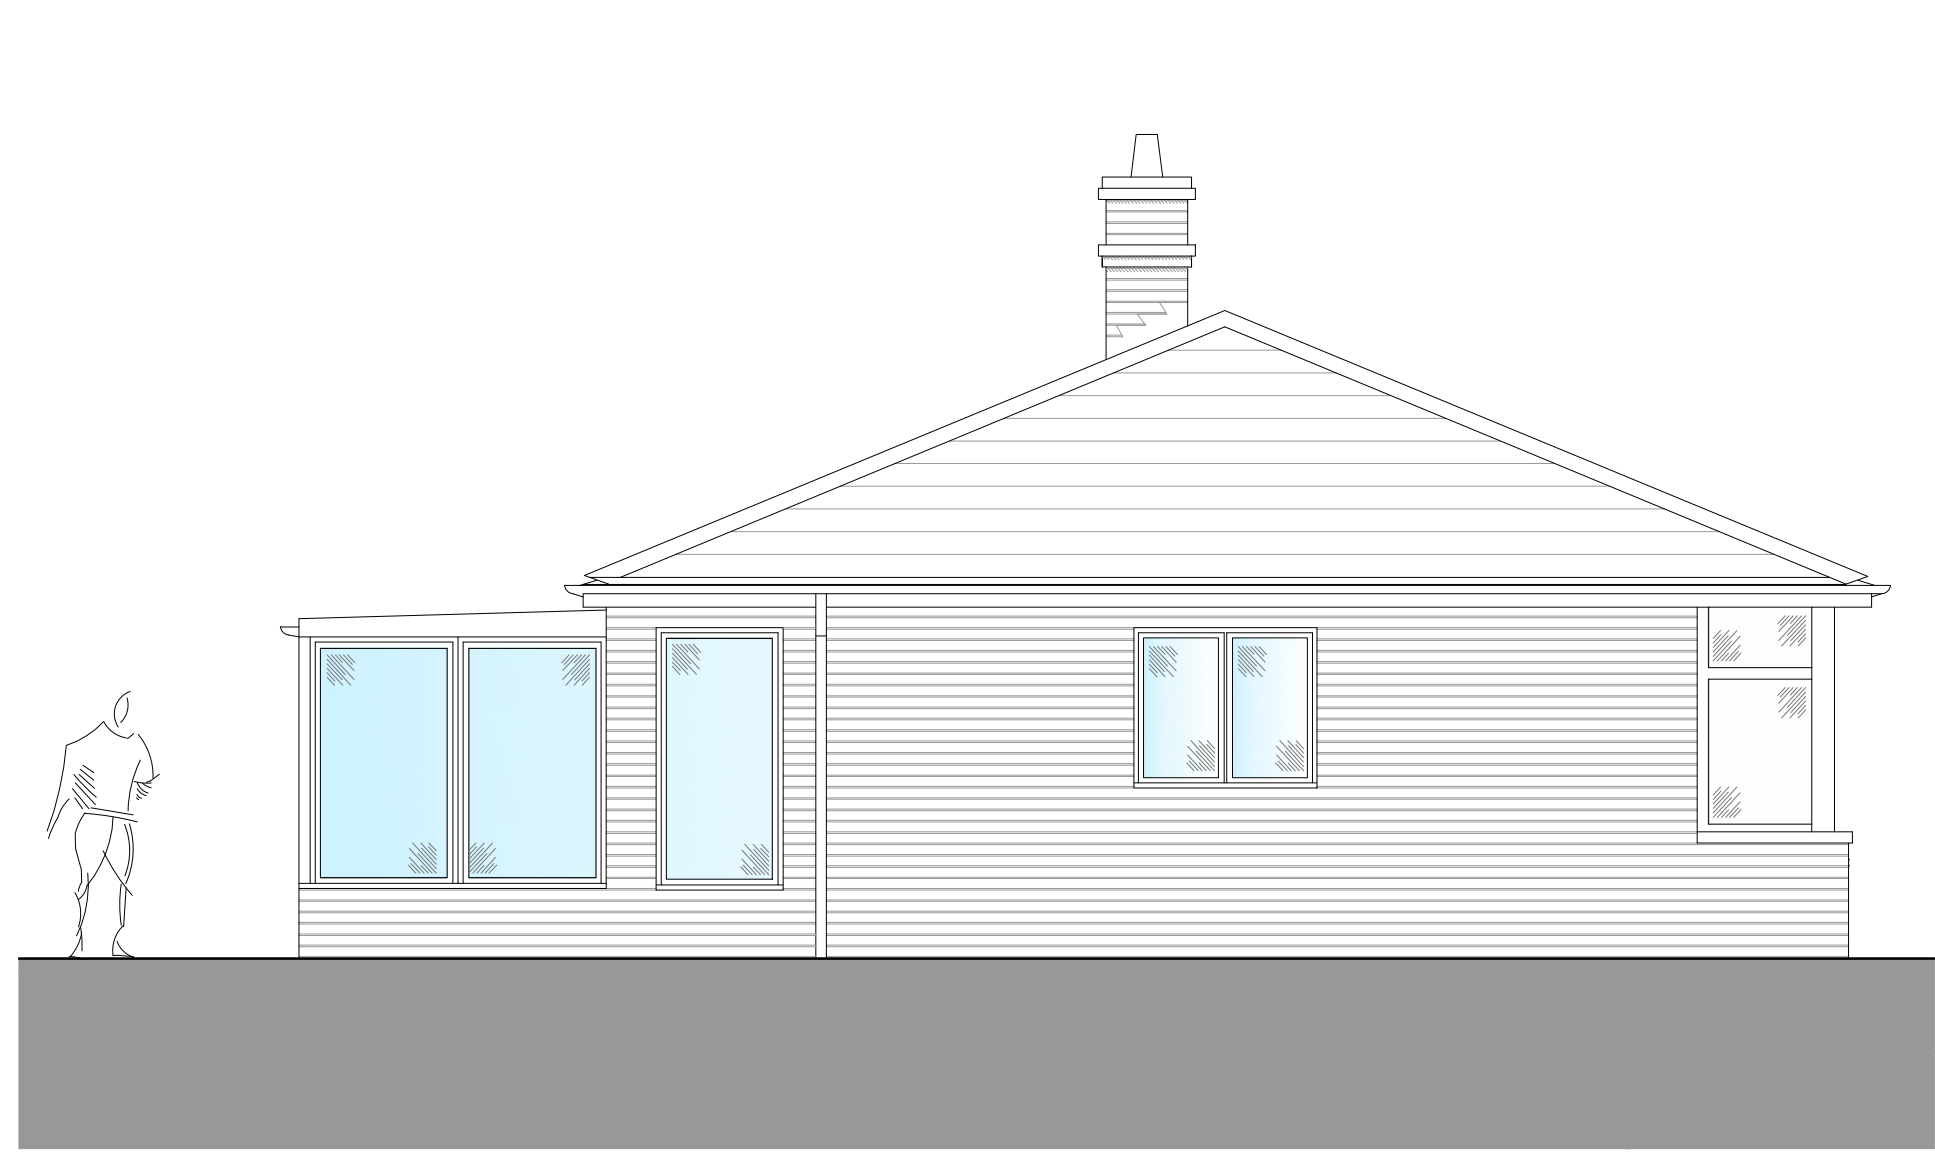



As Existing (South) Elevation
1:50

 



As Existing (West) Elevation
1:50

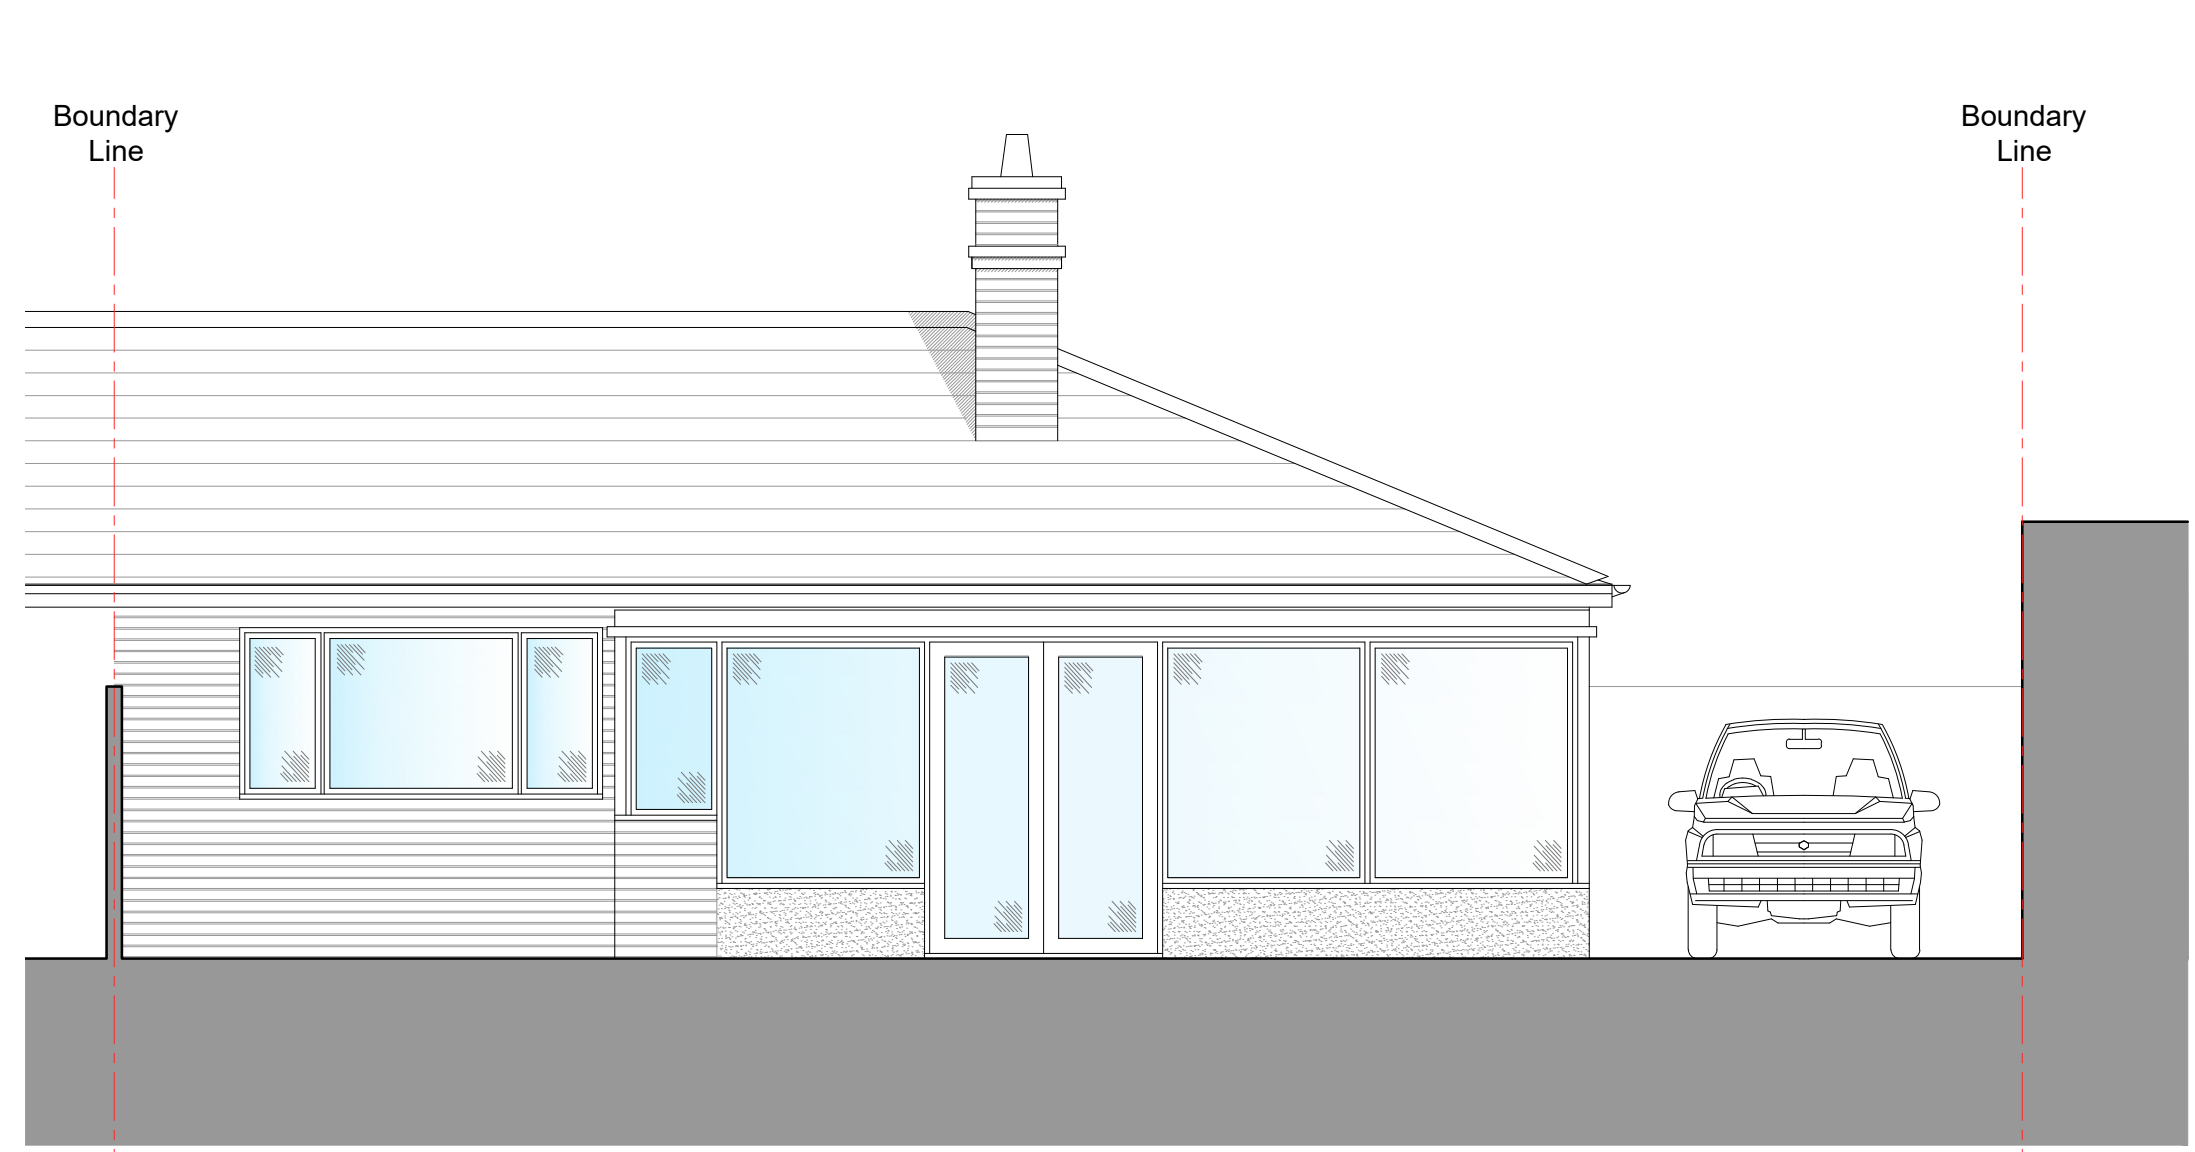



As Existing Rear (North) Elevation
1:50

 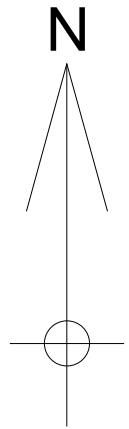


As Existing Location Plan
1:1250

 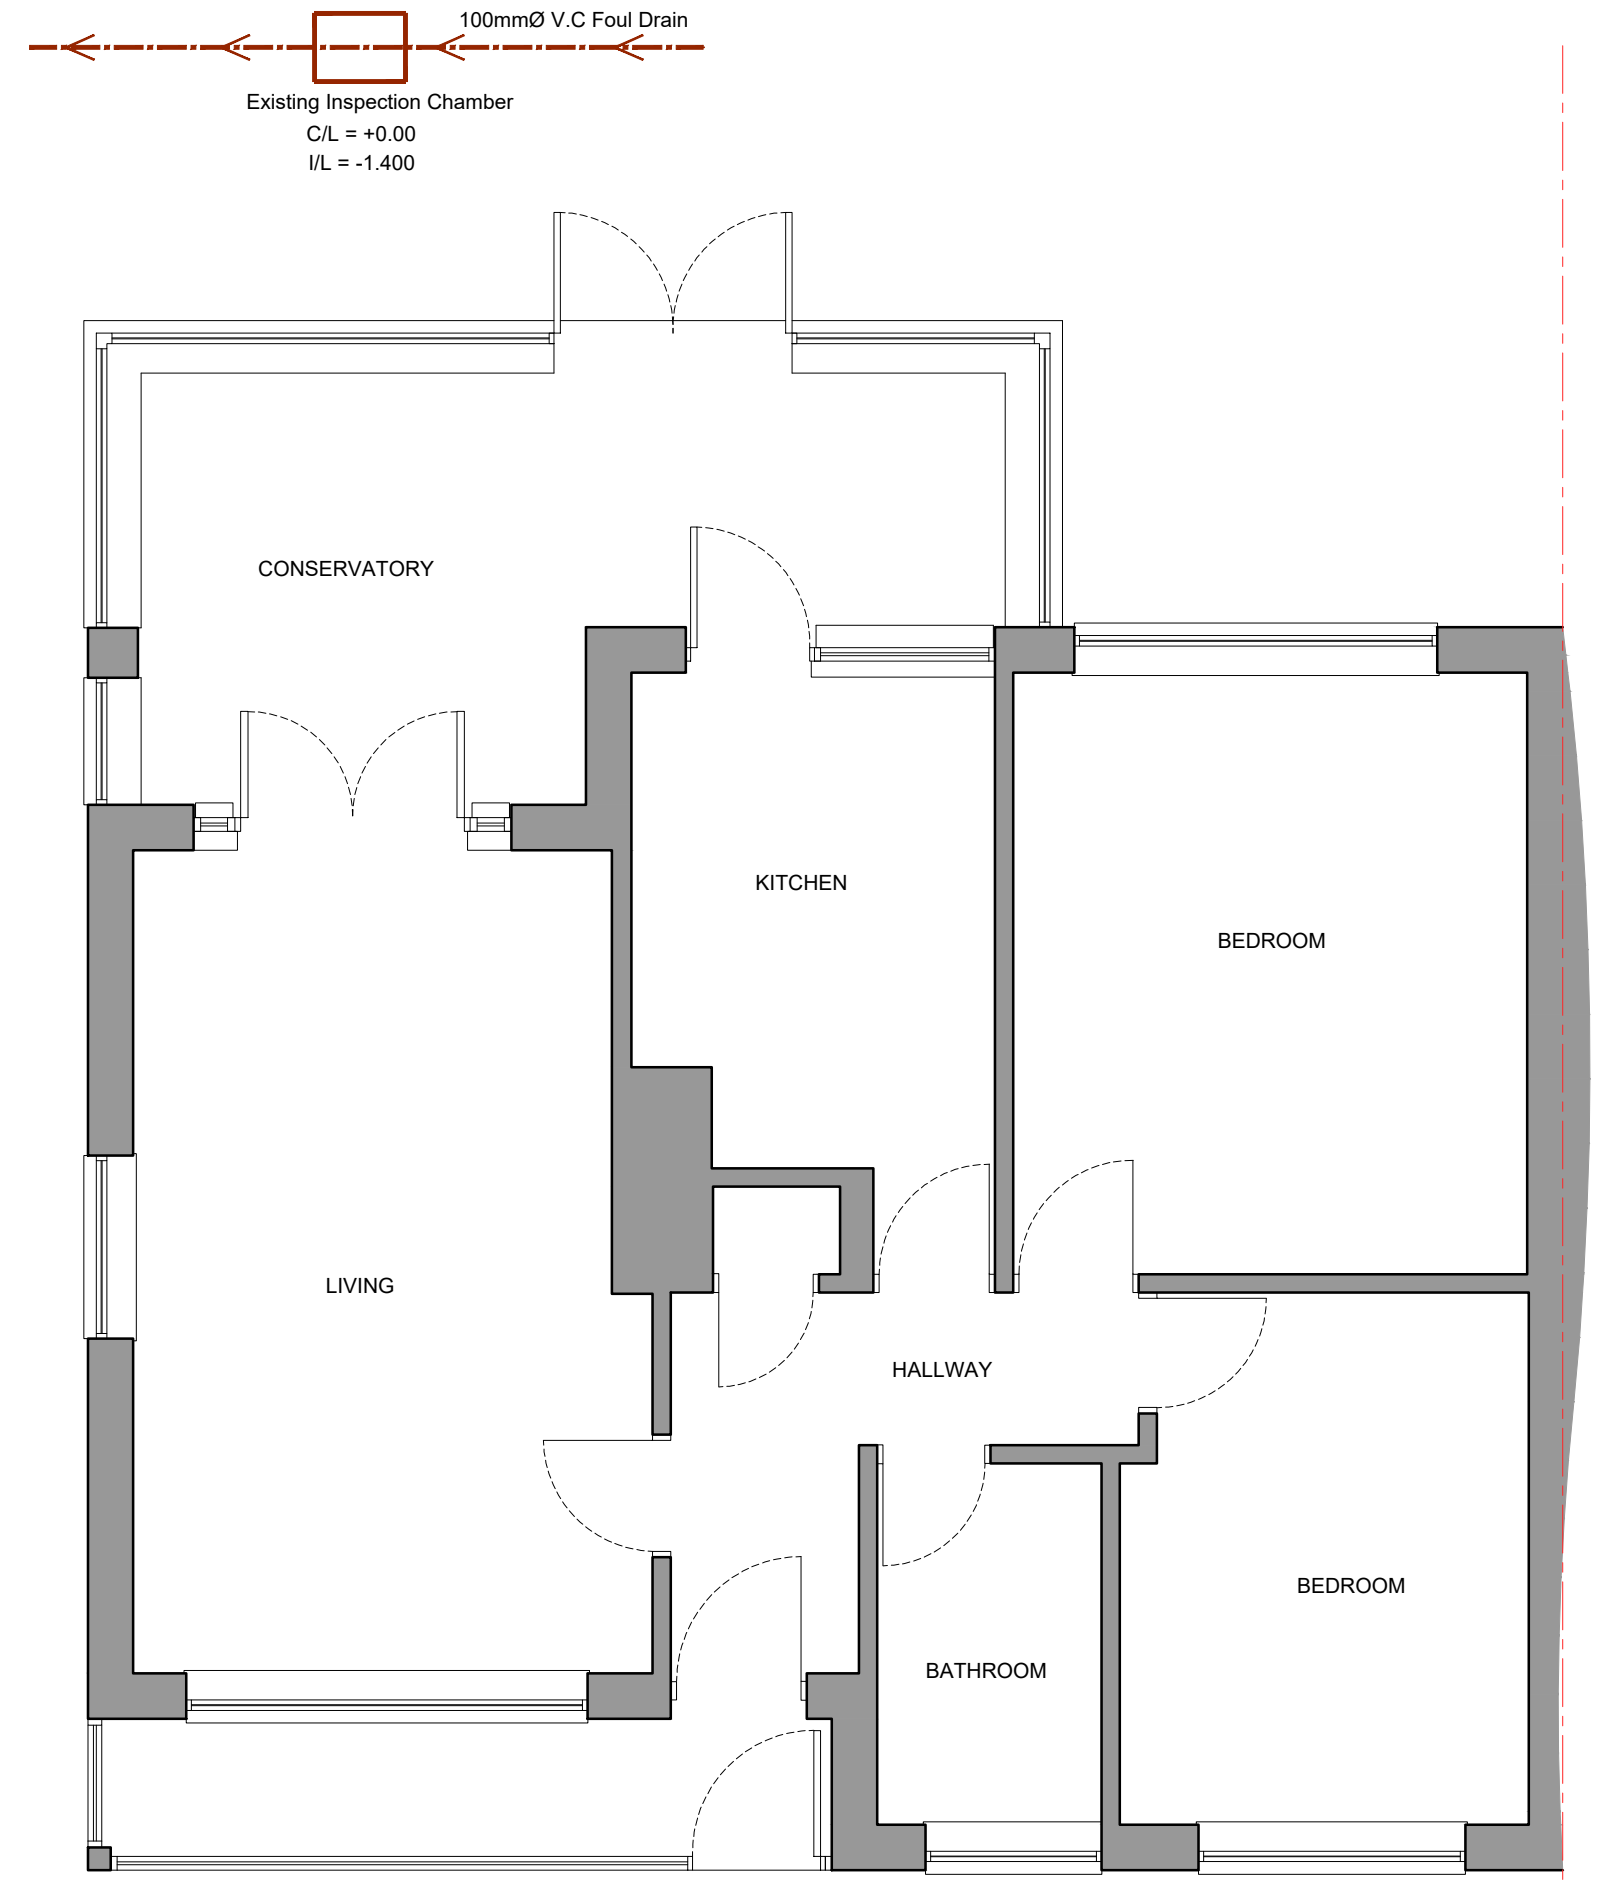

As Existing Floor Plan
1:50

 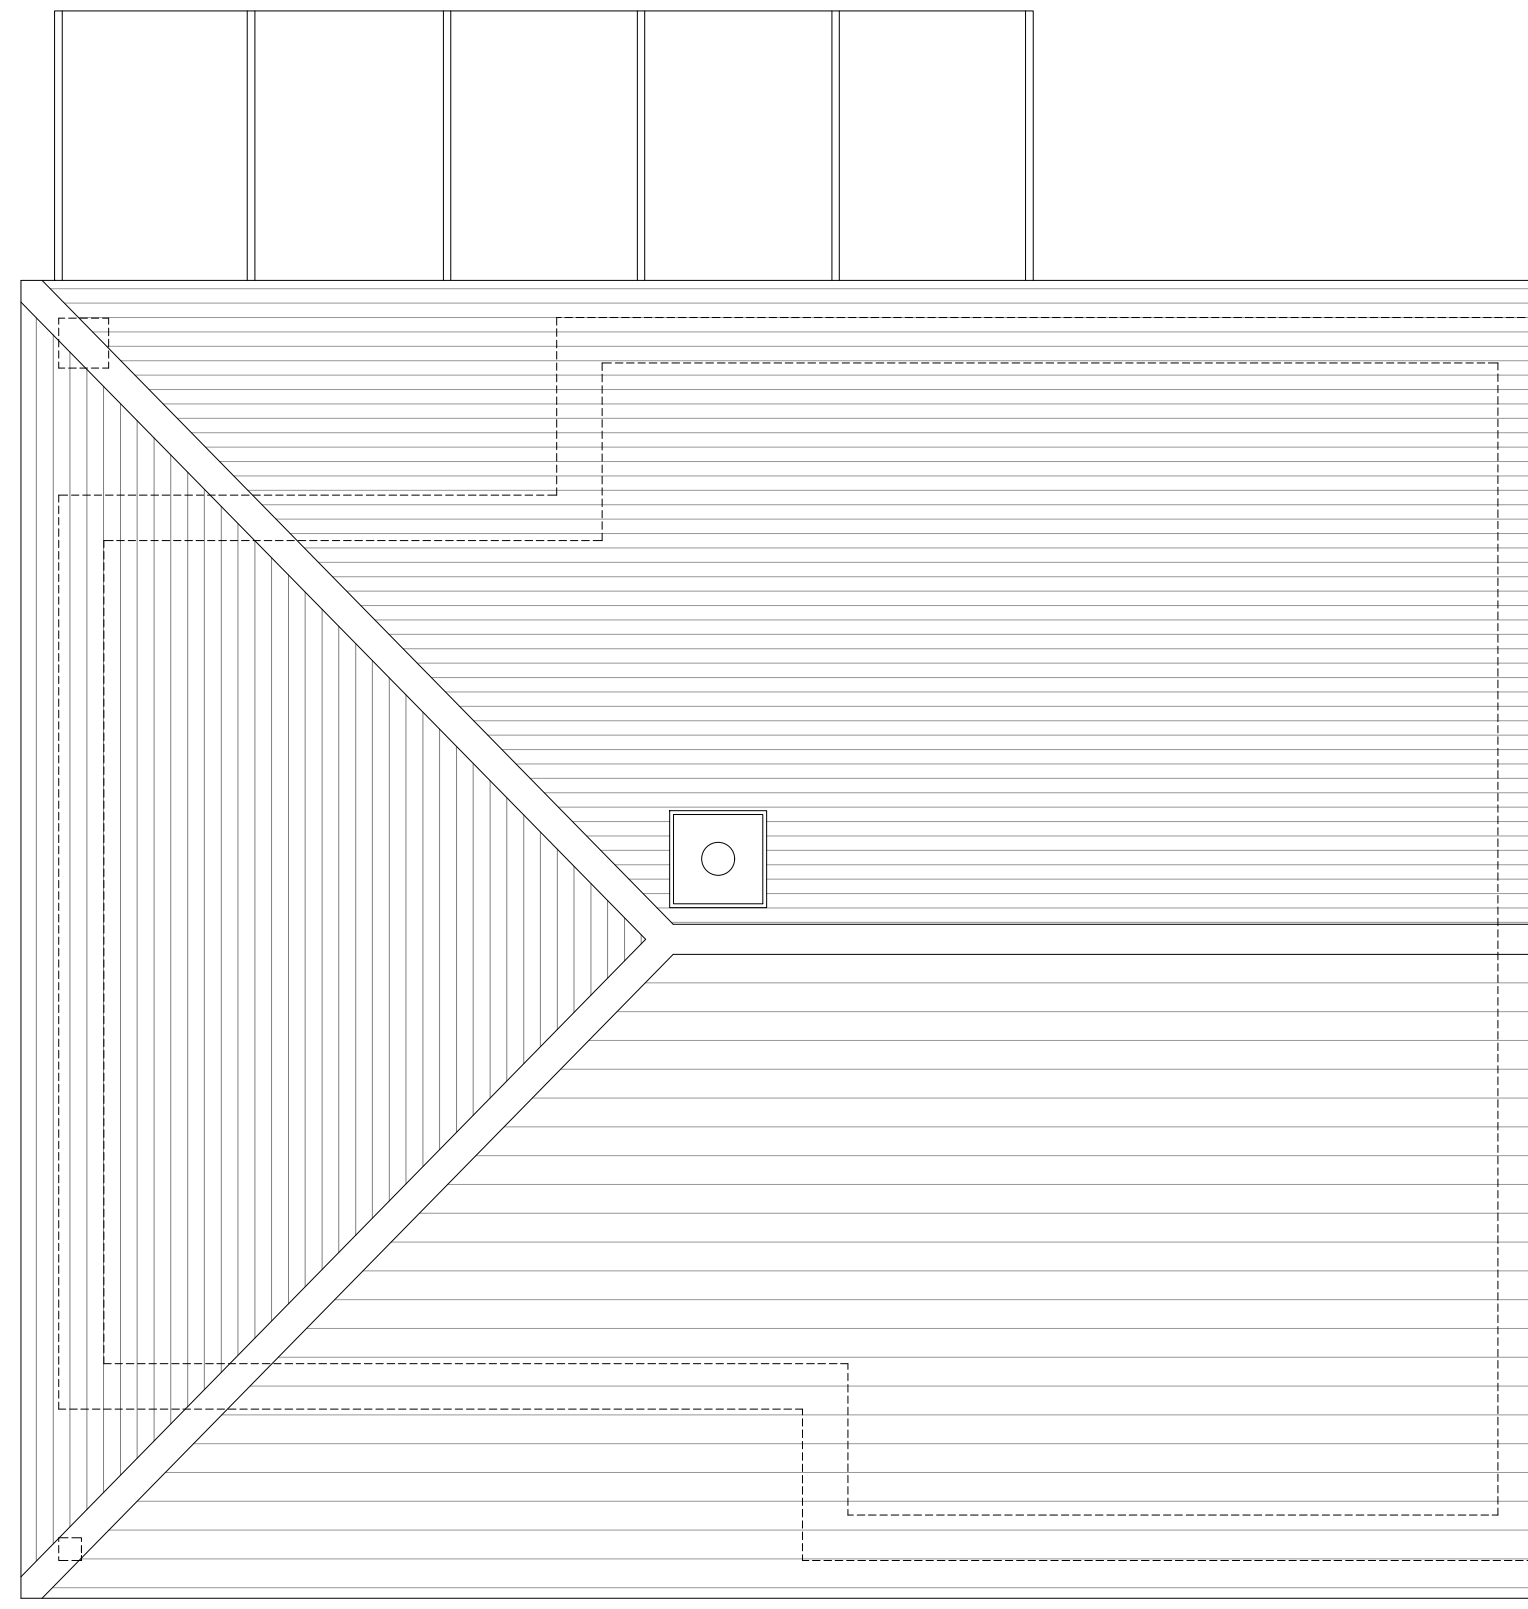

As Existing Roof Plan
1:50

 

notes:

revisions:


-
-
-
-
-
-
-

Ordnance Survey, (c) Crown Copyright 2014. All rights reserved. Licence number 100022432

Kay Eyre
42 Inhurst Avenue
Waterlooville

drawing information

title: Existing Plans & Elevations
status: Preliminary
date: June 2025
scale: 1:50/1250 @ A1
drawn: SCR
chk'd: -

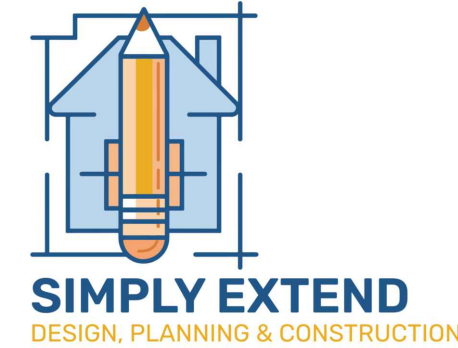

job: 1173 dwg: 1000 rev: /

NOTE: The contractor is responsible for checking all site dimensions and levels. These should be checked prior to the ordering of any components and before the commencement of the works. All discrepancies should be brought to the attention of the Contract Administrator