


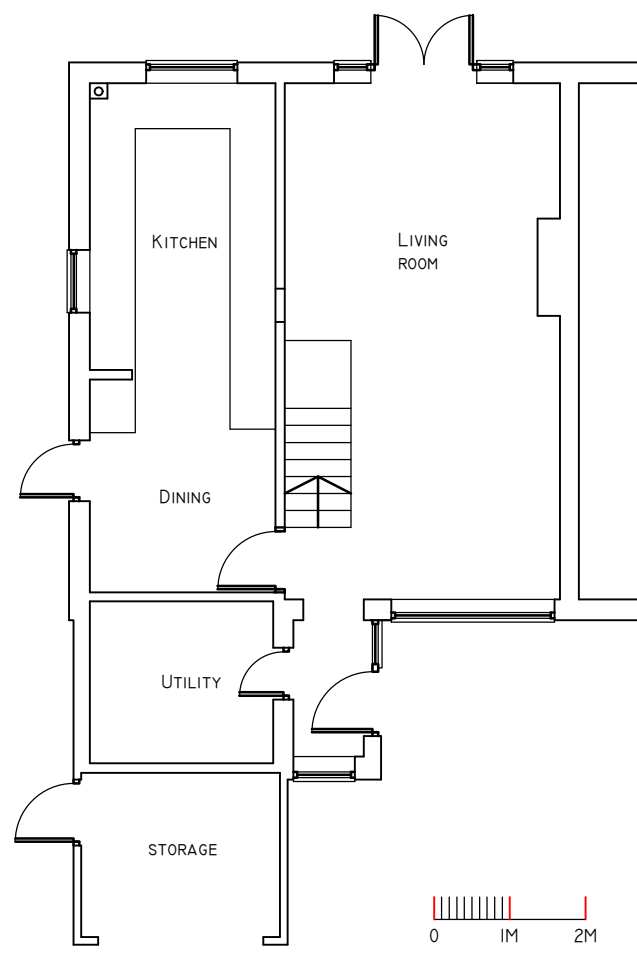


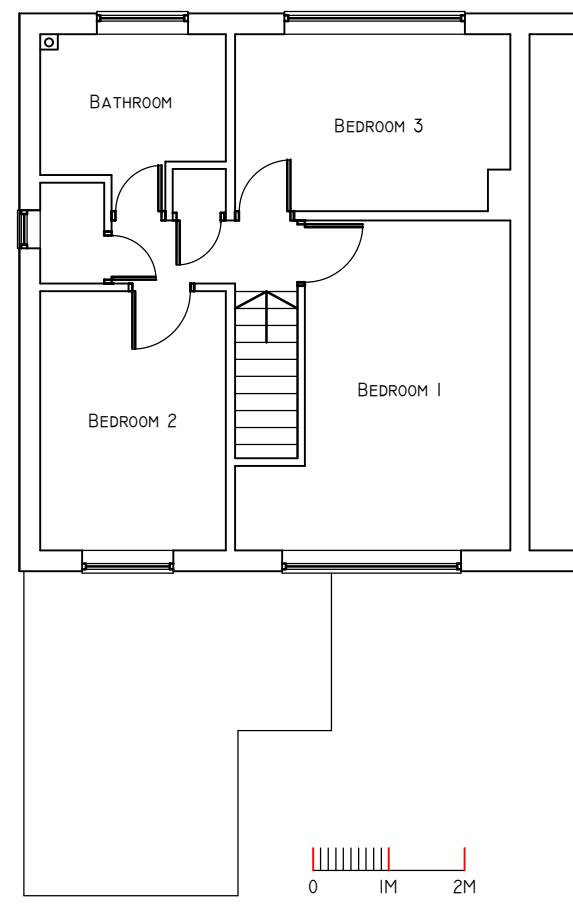

EXISTING GROUND FLOOR PLAN
SCALE 1:100 @ A1

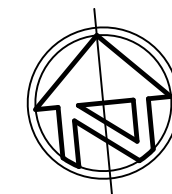


EXISTING FIRST FLOOR PLAN
SCALE 1:100 @ A1

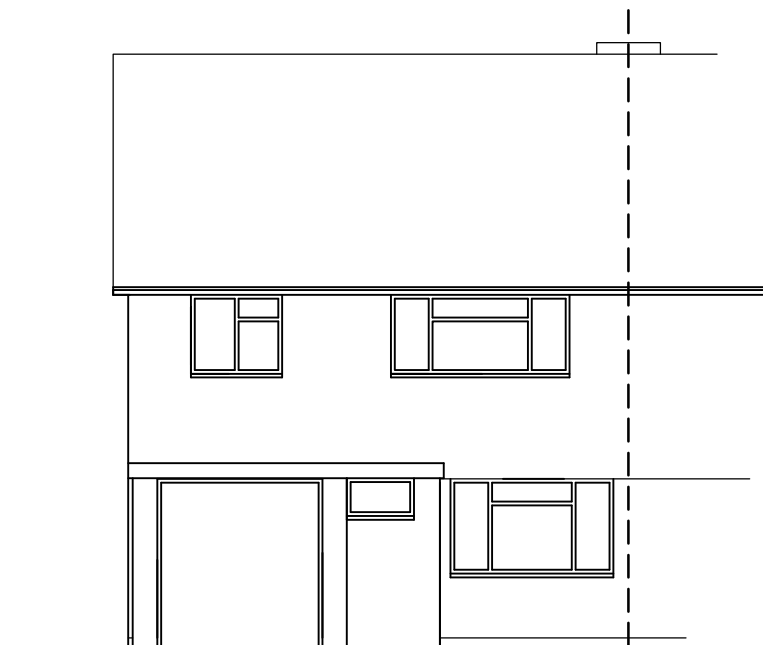


EXISTING FRONT (SOUTH) ELEVATION
SCALE 1:100 @ A1




EXISTING SIDE (WEST) ELEVATION
SCALE 1:100 @ A1

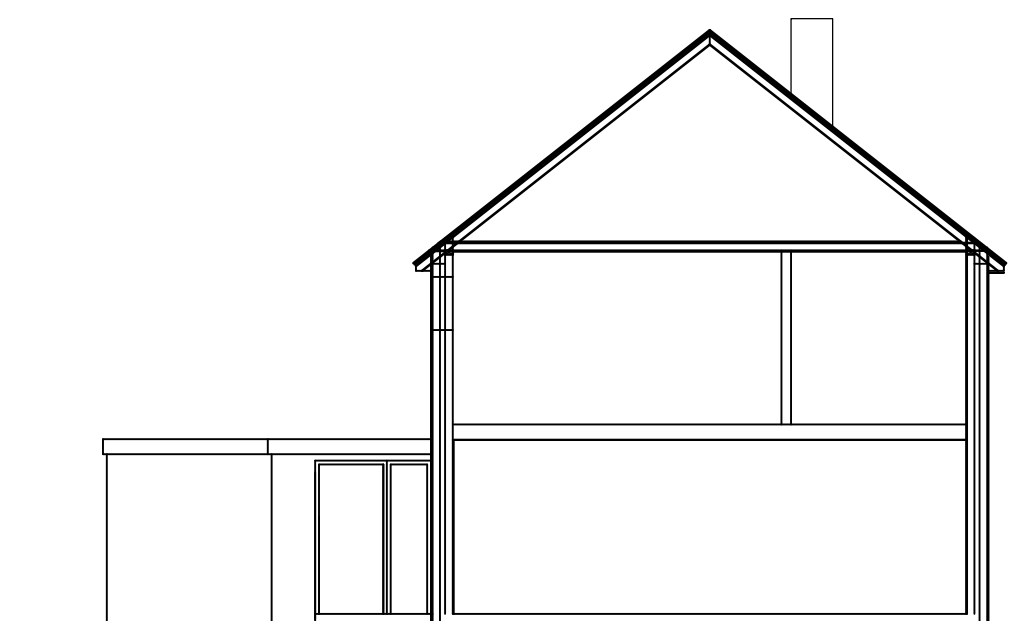



EXISTING SIDE SECTIONAL EAST ELEVATION
SCALE 1:100 @ A1

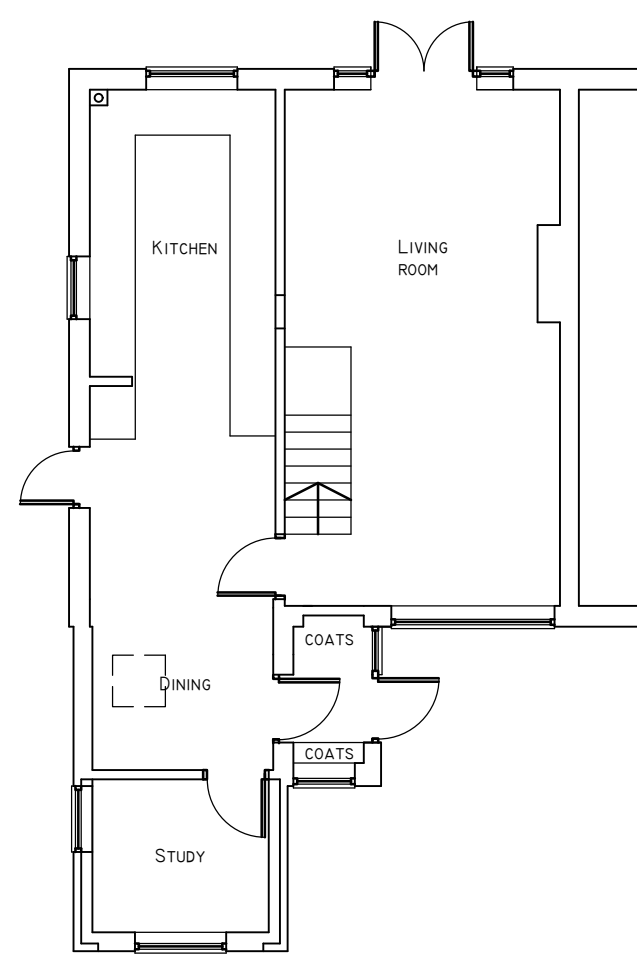

PROPOSED GROUND FLOOR PLAN
SCALE 1:100 @ A1

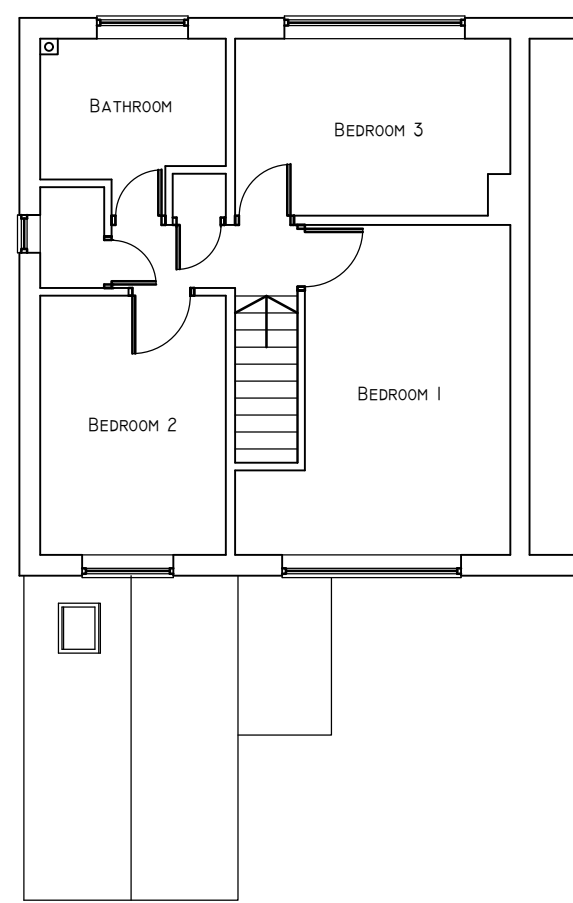


PROPOSED FIRST FLOOR PLAN
SCALE 1:100 @ A1

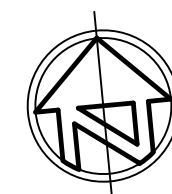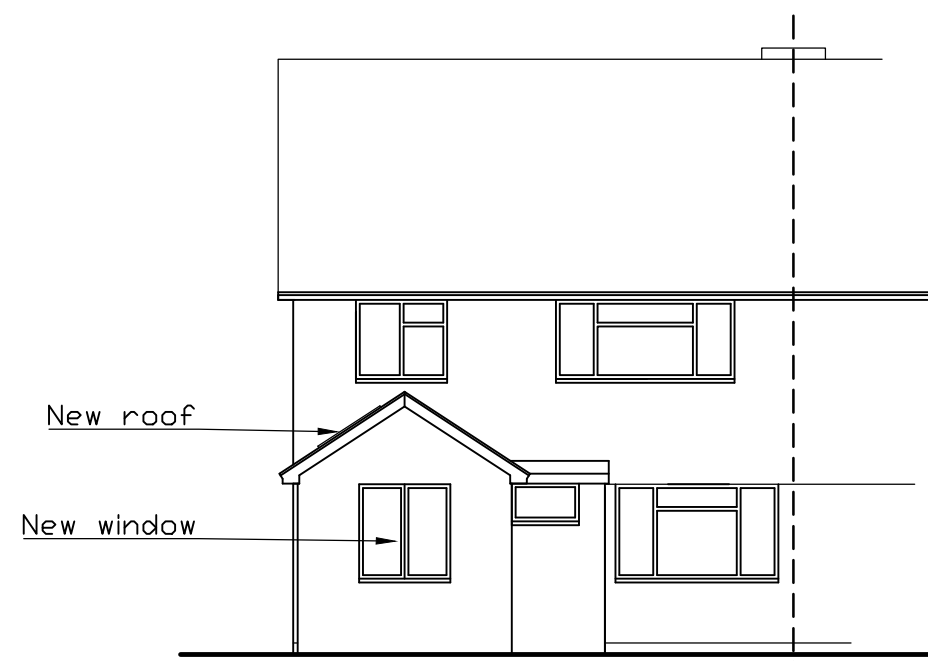

PROPOSED FRONT (SOUTH) ELEVATION
SCALE 1:100 @ A1




PROPOSED SIDE (WEST) ELEVATION
SCALE 1:100 @ A1

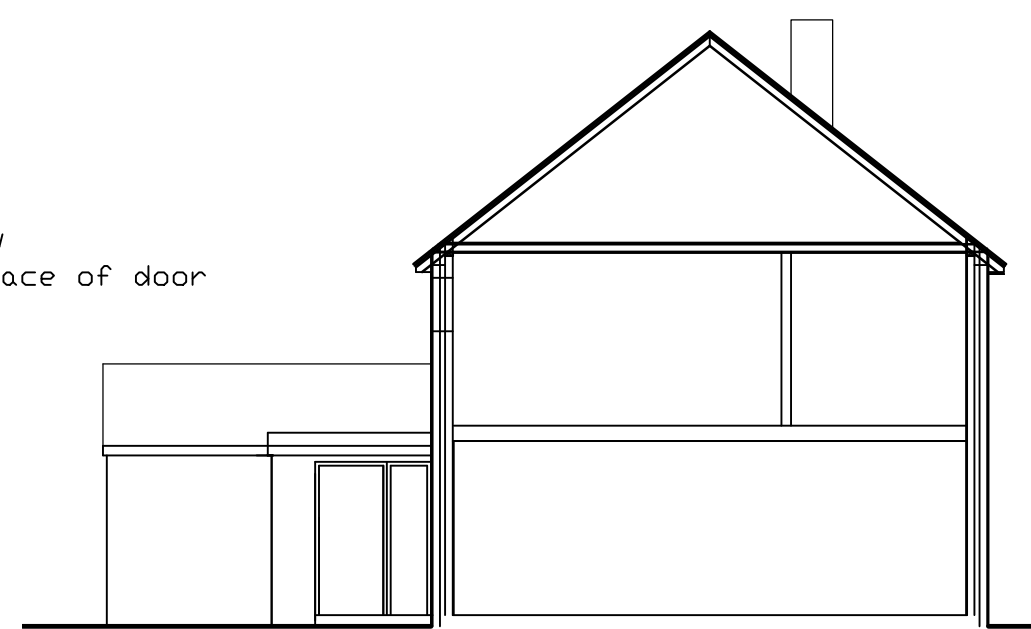

PROPOSED SIDE SECTIONAL EAST ELEVATION
SCALE 1:100 @ A1

The Site

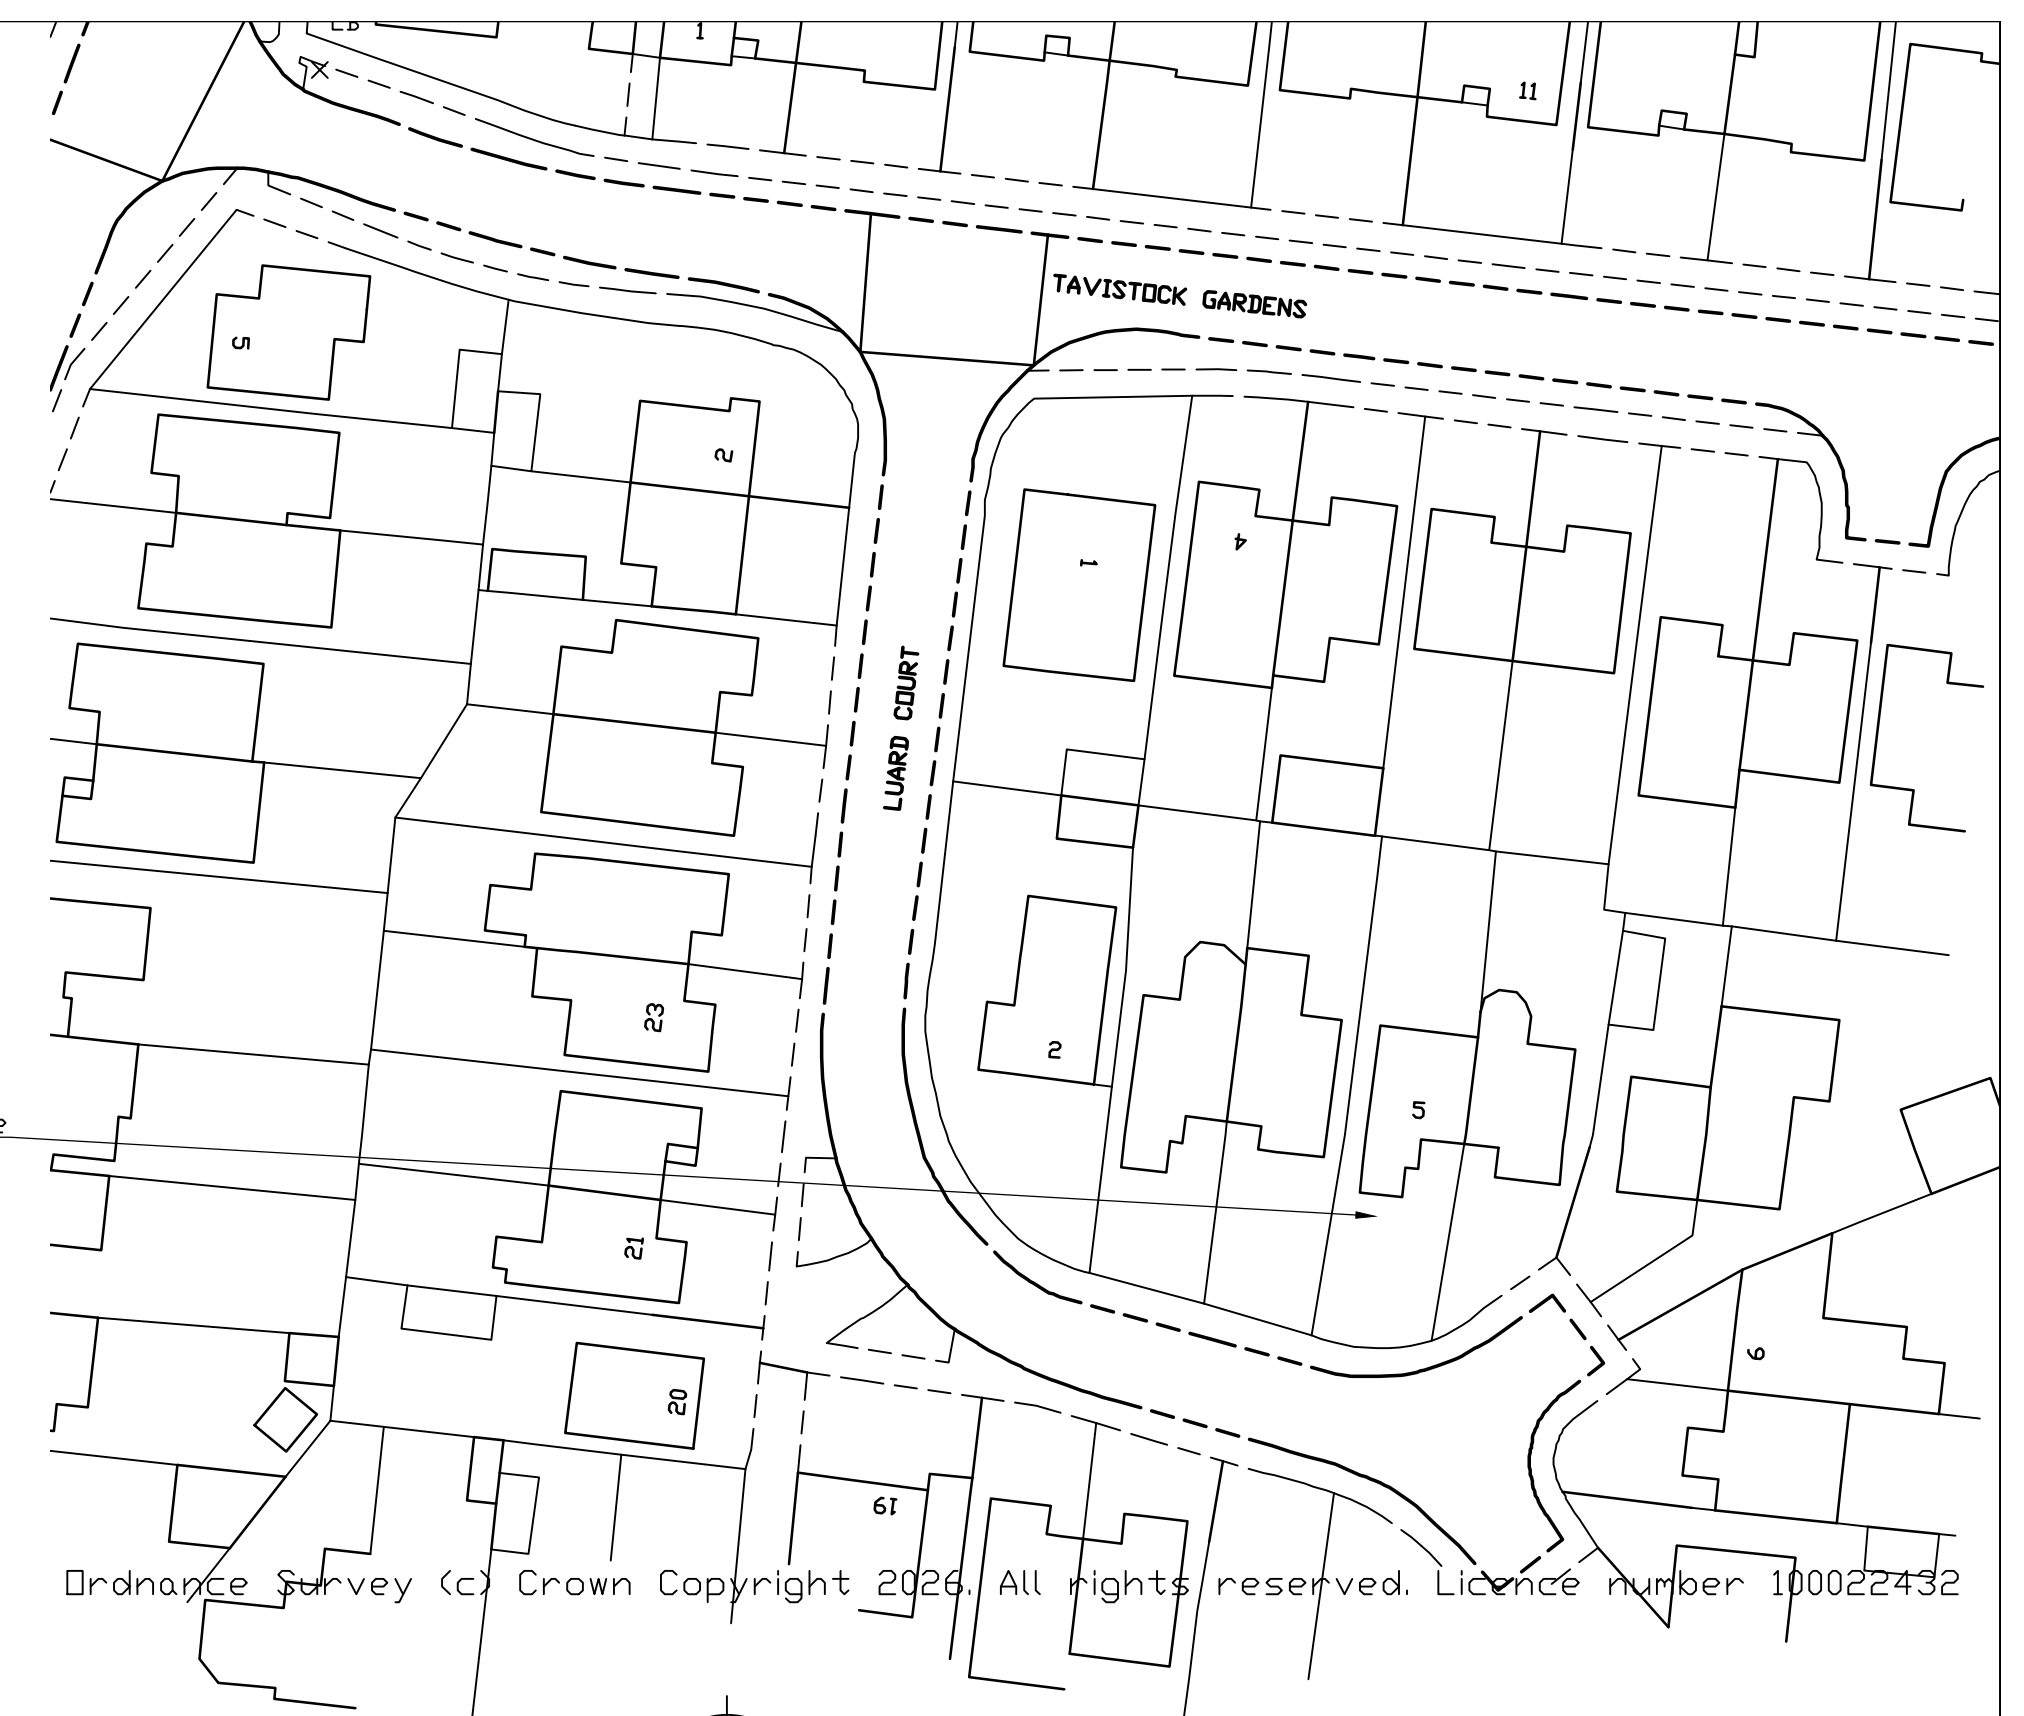

Ordnance Survey (c) Crown Copyright 2026. All rights reserved. Licence number 100022432

SCALE BAR
0 5M 10M 20M 30M
SITE PLAN
SCALE 1:500



SCALE BAR
0 5M 10M 20M 30M
LOCATION PLAN
SCALE 1:1250

02 | Planning application | 09.02.26



Pope Stevens Architecture Ltd.
Crossways | 2 Beech Avenue
Chichester | West Sussex | PO19 3DR
Telephone: 01243 782 796
Email: pope.stevens@btinternet.com

RIBA
Chartered Practice

Project
5 Luard Court
Havant
PO9 2TN

Drawing
Planning Application
Proposed garage conversion to habitable room
Location, Site, Floor Plans and elevations

Date: February 2026
Drawn by: CDP
Scale: as shown @ A1
Drawing No.: DPA-01
Revision: 02