



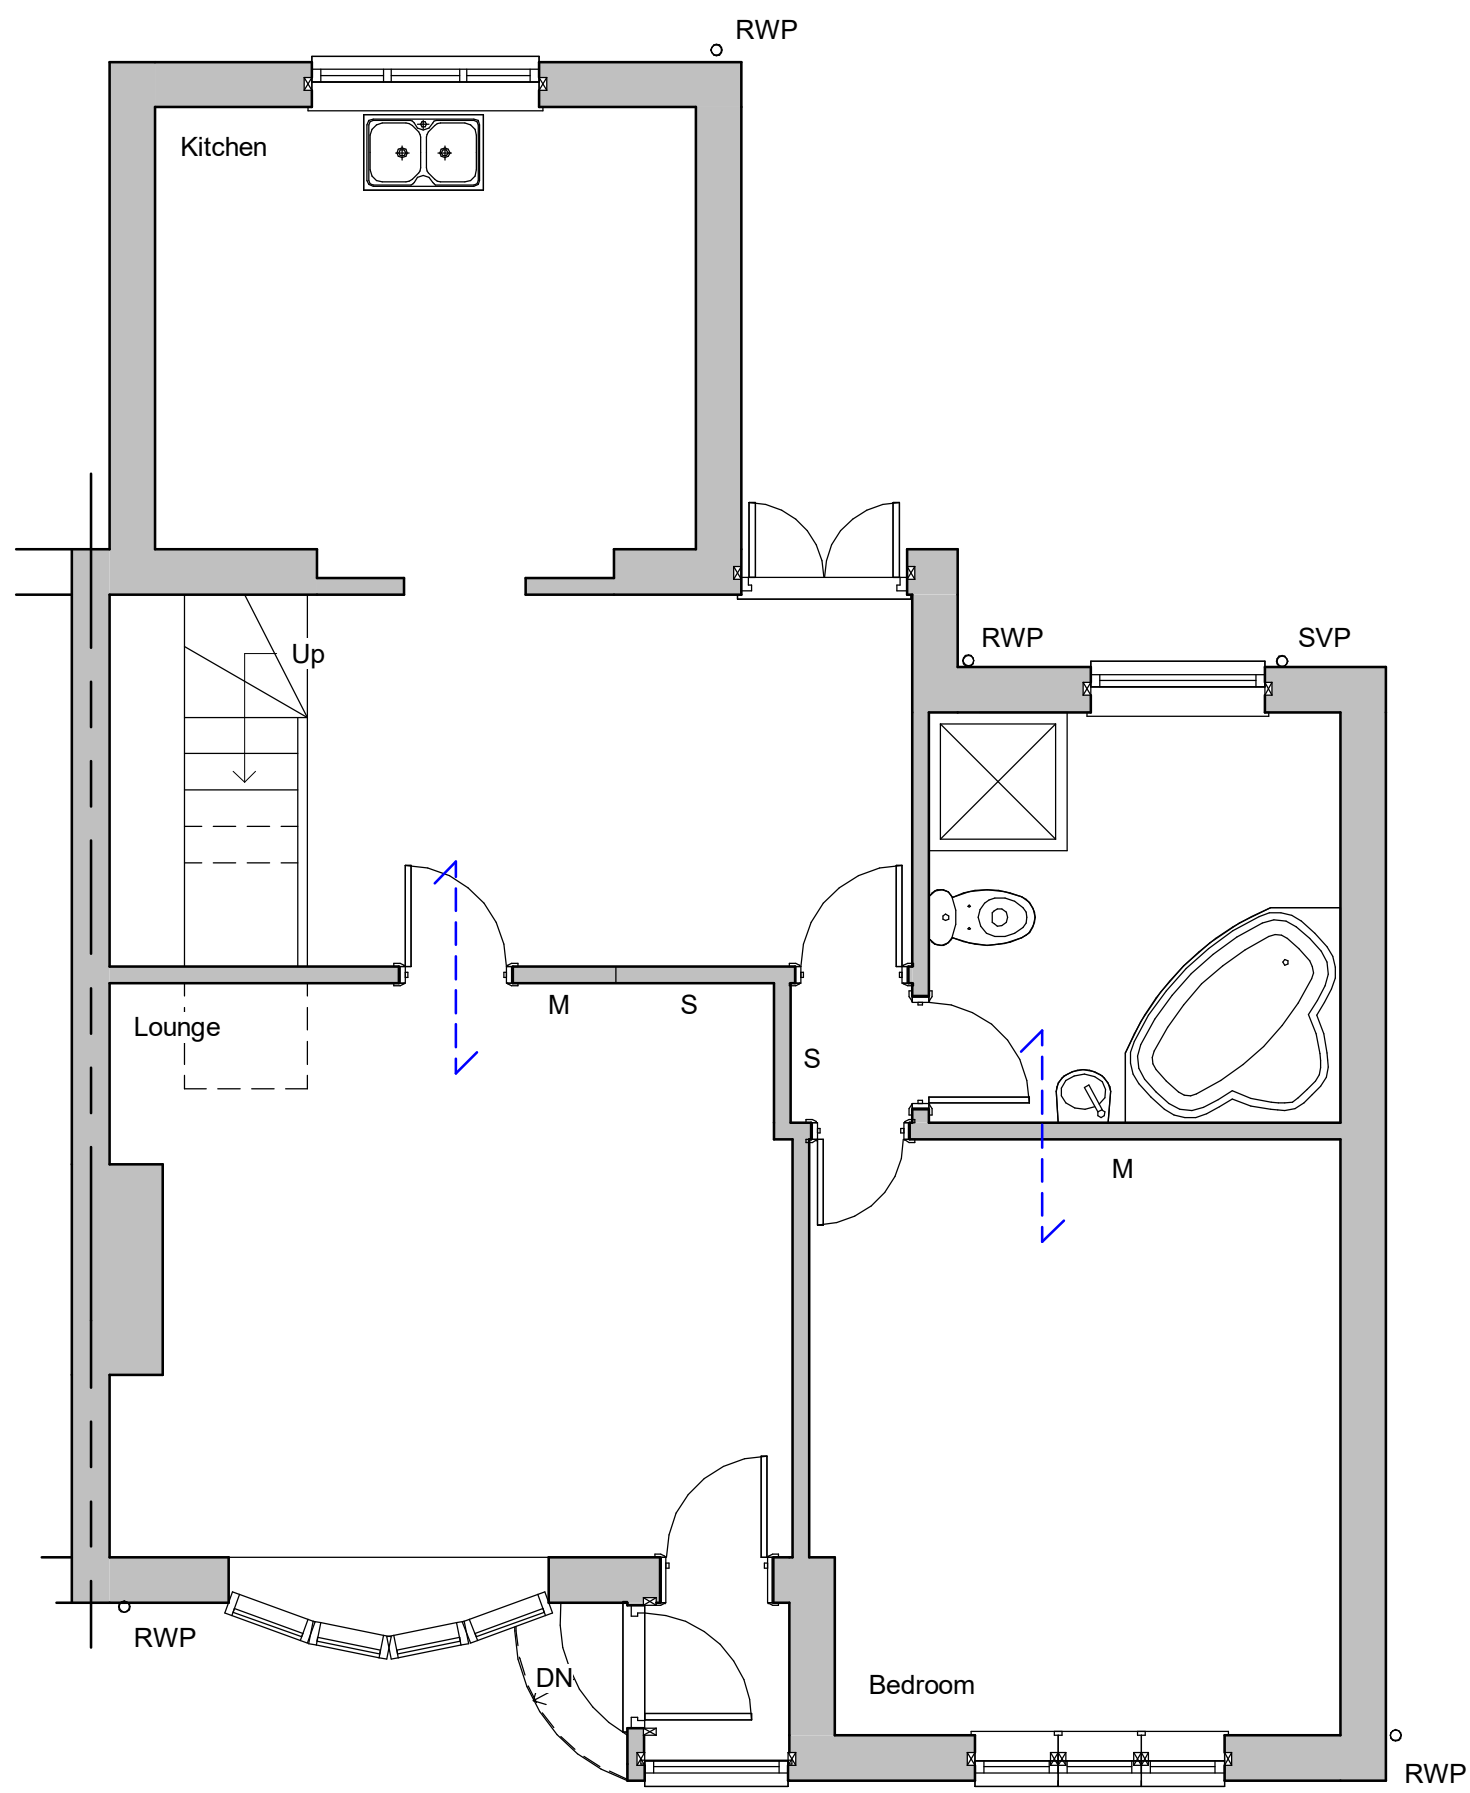


Ground Floor

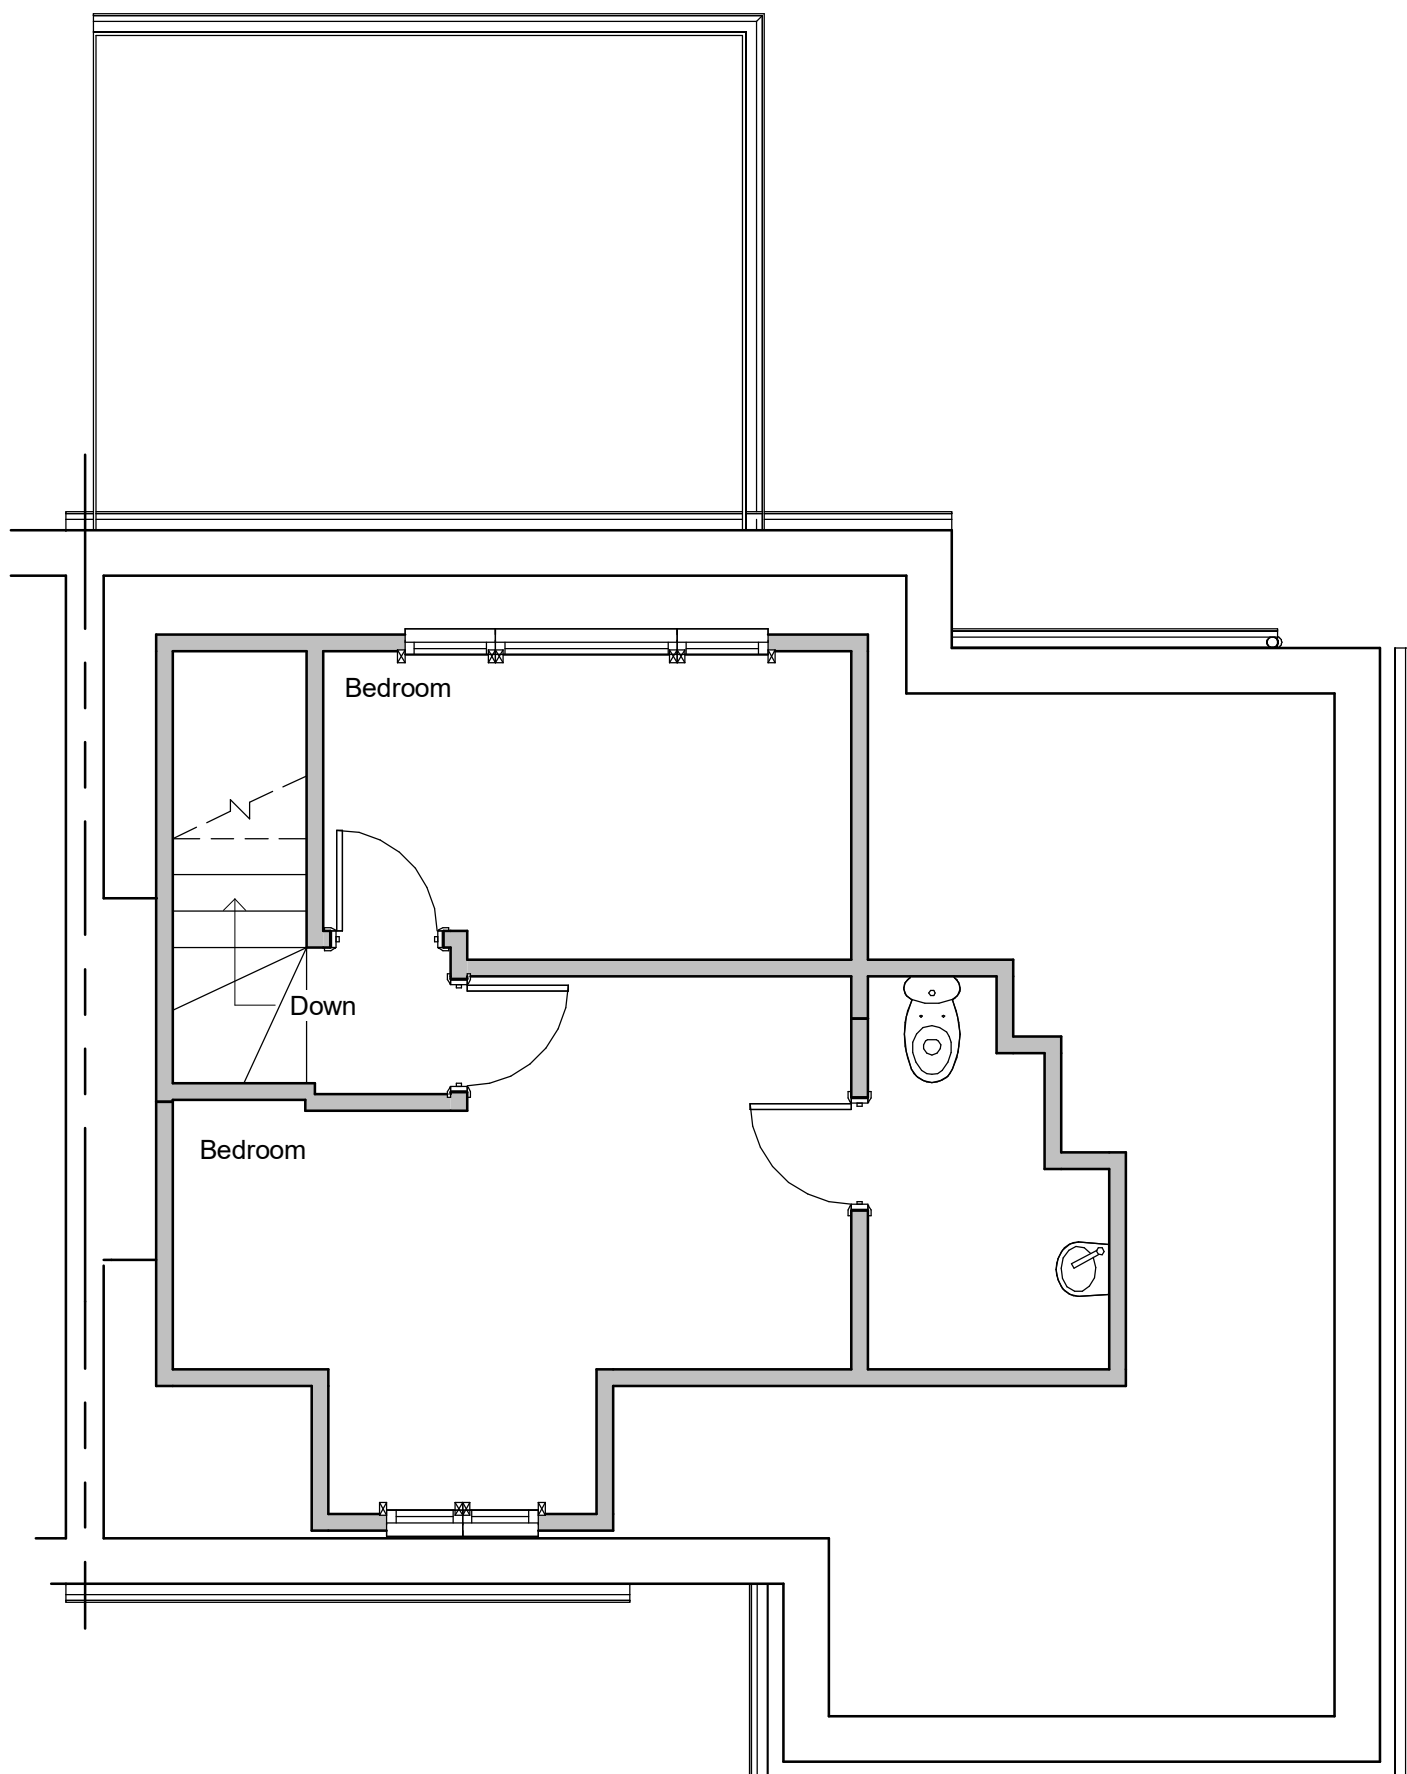

First Floor




Front Elevation

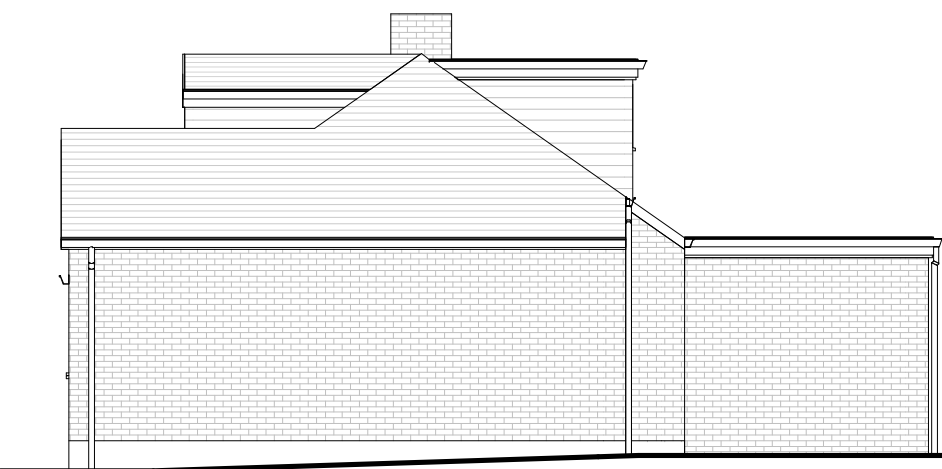

Side Elevation




Rear Elevation

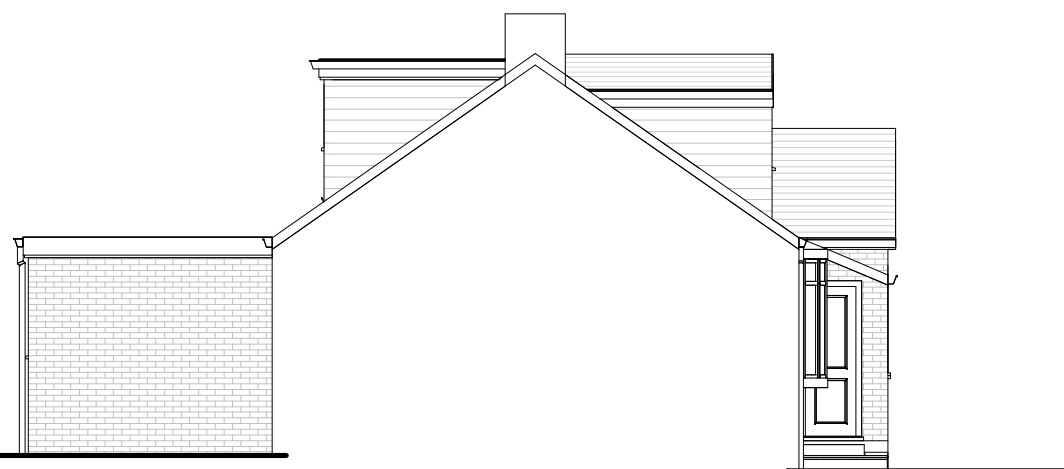

Side Elevation

Revisions

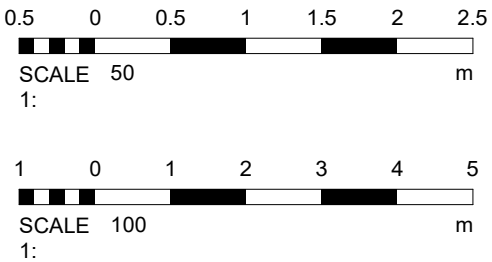

Materials

Drawing Number	2022/31	Sheet	1 of 1
Size	A1	Scale	1:50, 1:100
Project	Existing details February 2022		
Job Title	30 Shaftsbury Avenue Purbrook Waterlooville PO7 5HP		
Do Not scale from this drawing except for planning as photocopies will be subject to distortion Drawings to be read in conjunction with all other Designers and structural engineers contract drawings and specifications: Any discrepancies must be brought to the attention of the Designer immediately. The contractor must verify all dimensions by site measurement before ordering materials or manufacturing components Substitute materials and products to those named will be acceptable if proven to be of equal or higher performance and not in conflict with other elements			

M.J.Humphrey
Ltd



Mel Humphrey MRICS, MBEng
9 Aldsworth Avenue
Goring By Sea
West Sussex
BN12 4XQ
Mel@mjhumphrey.co.uk
07701055182

Adam Humphrey
230 Dominion Road
Worthing
West Sussex
BN14 8JL
Adam@mjhumphrey.co.uk
07812419142