

 
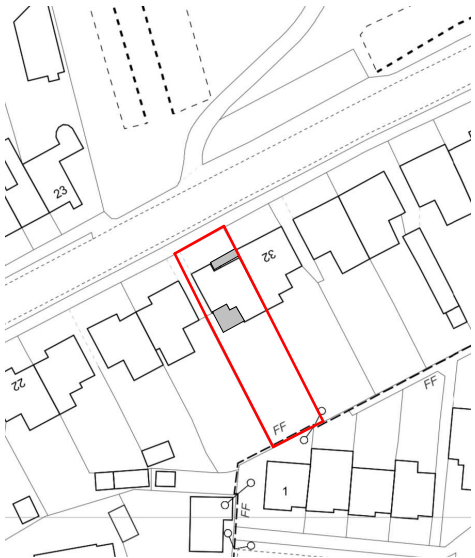
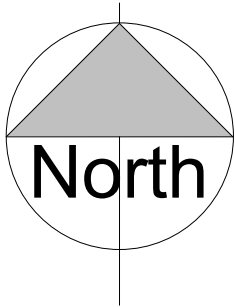


Site Plan - 1:1250

 

Site Plan - 1:500

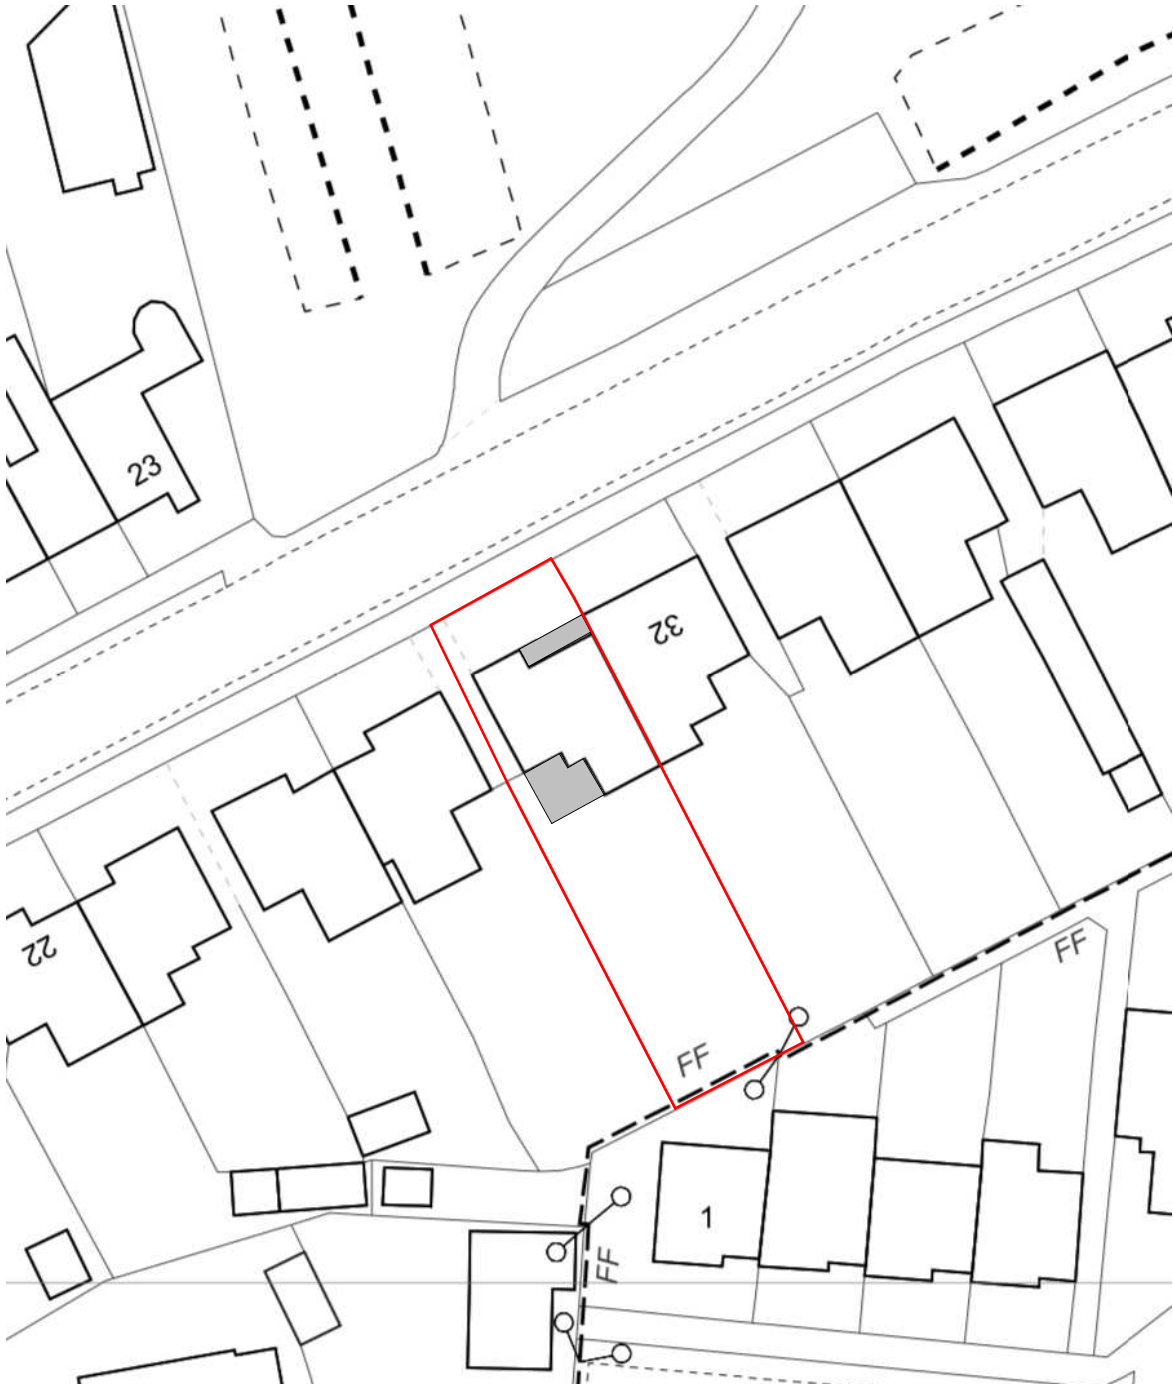

Revisions

Drawing Number 2022/31

Sheet 1 of 1

Size A3

Scale 1:500, 1:1250

Project

Site plan
April 2022

Job Title

30 Shaftesbury Avenue
Purbrook
Waterlooville
PO7 5HP

Do Not scale from this drawing except for planning as photocopies will be subject to distortion
Drawings to be read in conjunction with all other Designers and structural engineers contract drawings and specifications:
Any discrepancies must be brought to the attention of the Designer immediatly
The contractor must verify all dimensions by site measurement before ordering materials or manufacturing components
Substitute materials and products to those named will be acceptable if proven to be of equal or higher performance and not in conflict with other elements

M.J.Humphrey
Ltd



RICS



chartered association
of building engineers

Mel Humphrey MRICS, MBE
9 Aldsworth Avenue
Goring By Sea
West Sussex
BN12 4XQ

Adam Humphrey
230 Dominion Road
Worthing
West Sussex
BN14 8JL

Mel@mjhumphrey.co.uk
07701055182

Adam@mjhumphrey.co.uk
07812419142