
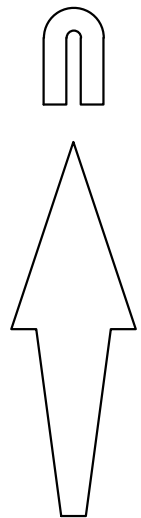


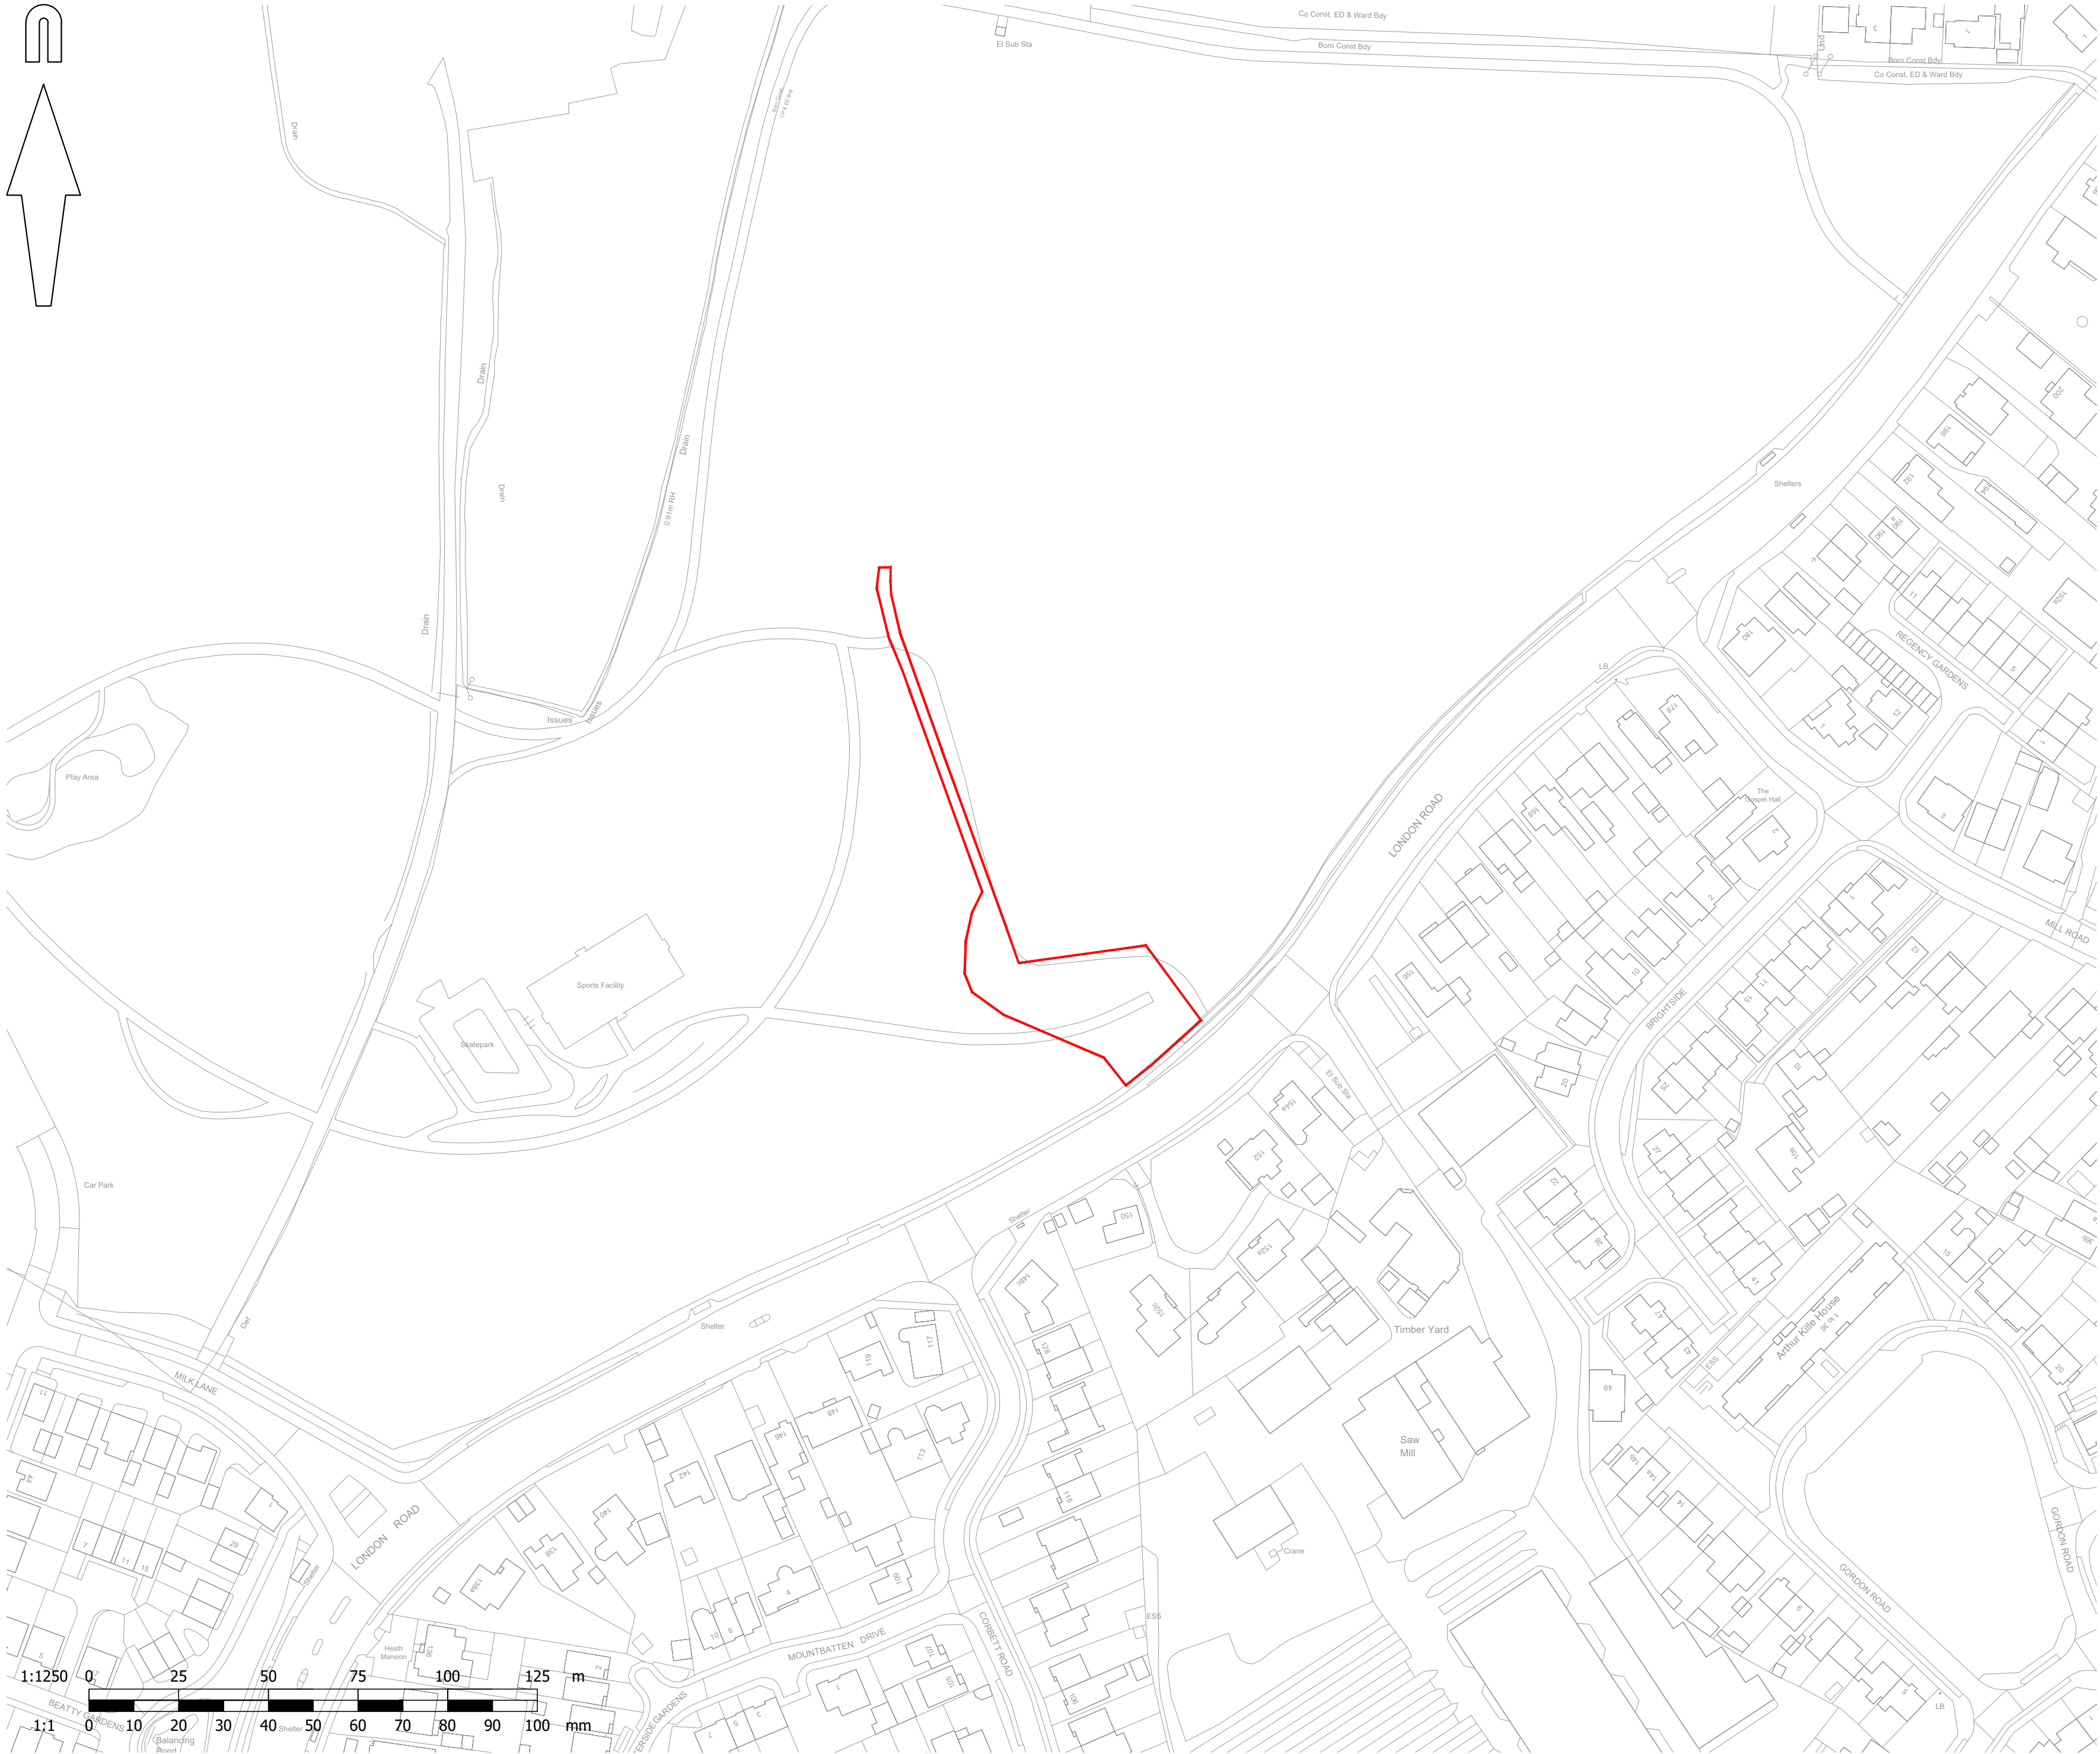

© Mayer Brown Limited Copyright. The drawings, information and data recorded in this document ("the information") is the property of Mayer Brown. This document and the information are solely for the use of the authorised recipient and this document may not be used, copied or reproduced in whole or part for any purposes other than which it was supplied by Mayer Brown. Mayer Brown makes no representation, undertakes no duty and accepts no responsibilities to any third party who may use or rely upon this document or the information.

A2 ORIGINAL

© Crown copyright, all rights reserved. 2012. Licence number 100002189.

KEY

PROPOSED APPLICATION SITE

PRELIMINARY
NOT FOR CONSTRUCTION

P4	Drawing scale amended, highway boundary removed.	PMA	11/02/2026
P3	Site area amended.	PMA	05/01/2026
P2	Site area updated.	PMA	26/11/2025
P1	Initial issue.	PMA	22/08/2025

rev.	amendment	checked	date
------	-----------	---------	------



Mayer Brown Limited
Lion House Oriental Road Woking Surrey GU22 8AR
Telephone 01483 750 508 Fax 01483 750 437
wokingoffice@mayerbrown.co.uk www.mayerbrown.co.uk

client
grainger plc
Investing in homes since 1912

project
BEREWOOD, WATERLOOVILLE
LONDON ROAD TOUCAN CROSSING

scale	1:1250 @ A2	drawn by	JRH	checked by	PMA
date	AUGUST 2025	cad file	GA_05.DWG		

title
PROPOSED APPLICATION SITE PLAN

drawing number	GTWVILLE_LRTC/GA/05	rev.	P4
----------------	---------------------	------	----