




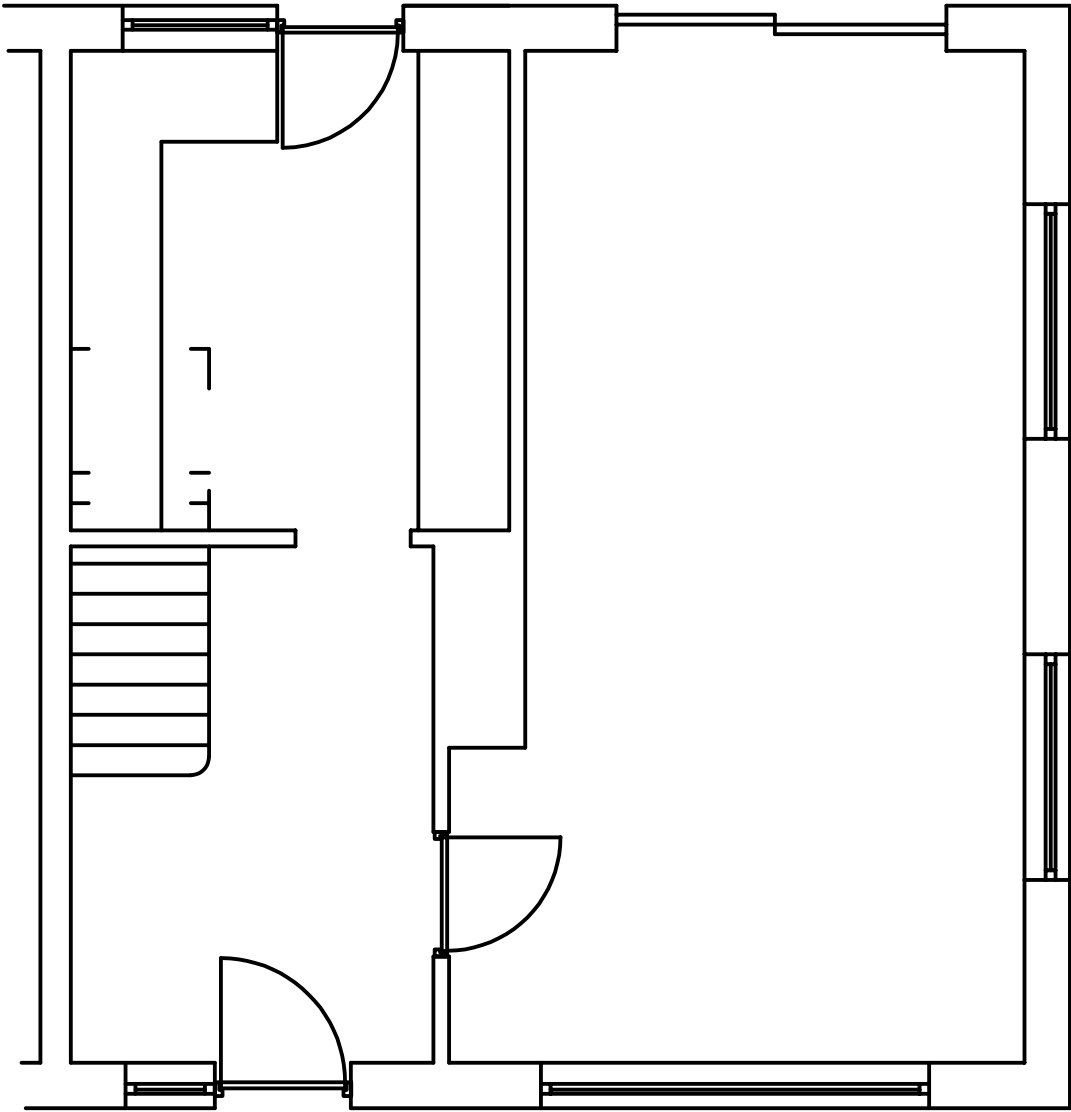

Ground Floor Existing Plan

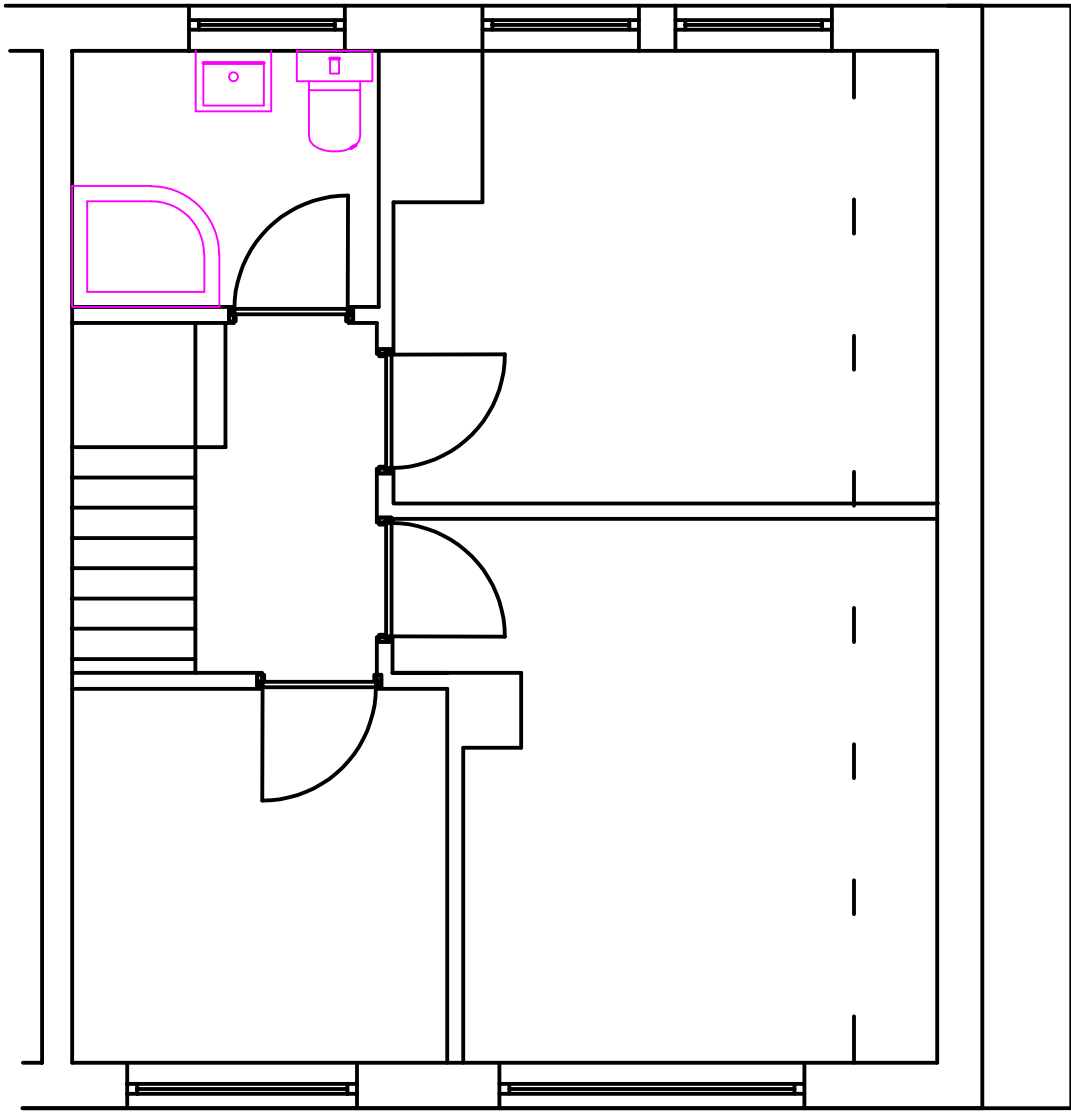

First Floor Existing Plan

 

JMD

BUILDING
CONSULTANCY

New Lodge
Lower Wood Street
Ryde PO33 2DR
Tel: 07928 598931

Project Title: 48 Park Lane, Cowplain, Waterlooville			
Drawing Title: Existing Floor Plans			
Client	Will Patel		
Dwg No:	JM250091_001	Scale	1:50 @ A3
Drawn	JMD	Date	January 2026

All dimensions are in millimeters and are to be checked on site.
Contact JMD Building Consultancy with any queries and to report any discrepancies.