

Levels

The construction area is level hence no level survey has been provided

Flood Risk

This site does fall in a high flood risk area however no increased occupancy is created by the proposal and the additional floor nature of the proposal substantially improves flood protection by the creation of refuge areas at second and third floor levels

Tree Survey


This proposal has no impact on trees

Parking Provision

This site will retain 4 external parking spaces plus two garage spaces

Boundary Treatment

The boundaries will be 1.8m walls and fences


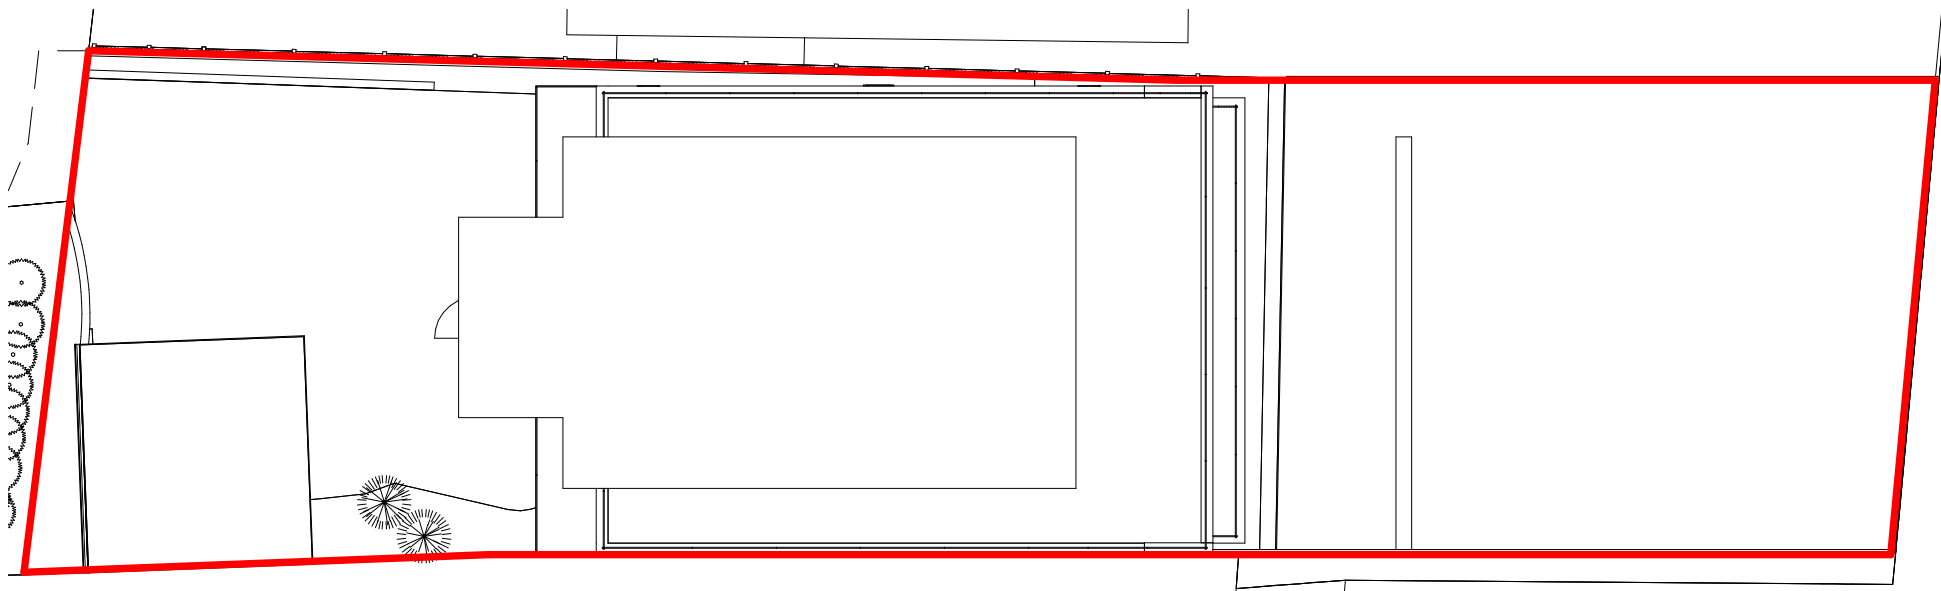


2 Site Plan
1 : 200



1 Location Plan
1 : 1250

This map was purchased from
emapsite.com and is subject
to the following © Crown copyright and
database rights
Ordnance Survey 0100031673

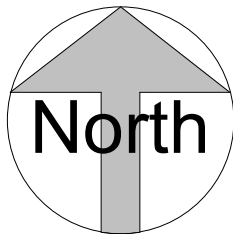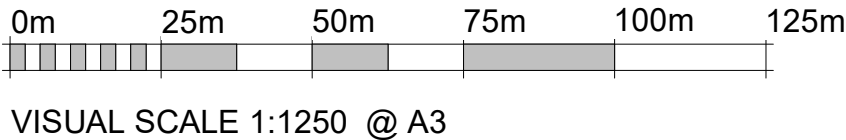

Project number	Project Number	A111
Date	Issue Date	
Drawn by	Author	
Paper size	Checker	Scale
		As indicated