

Levels

The construction area is level hence no level survey has been provided

Flood Risk

This site does fall in a high flood risk area however no increased occupancy is created by the proposal and the additional floor nature of the proposal substantially improves flood protection by the creation of refuge areas at second and third floor levels

Tree Survey



This proposal has no impact on trees

Parking Provision



This site will retain 4 external parking spaces plus two garage spaces

Boundary Treatment

The boundaries are made up of approximately 1.1 m and 1.8m walls which will be unchanged

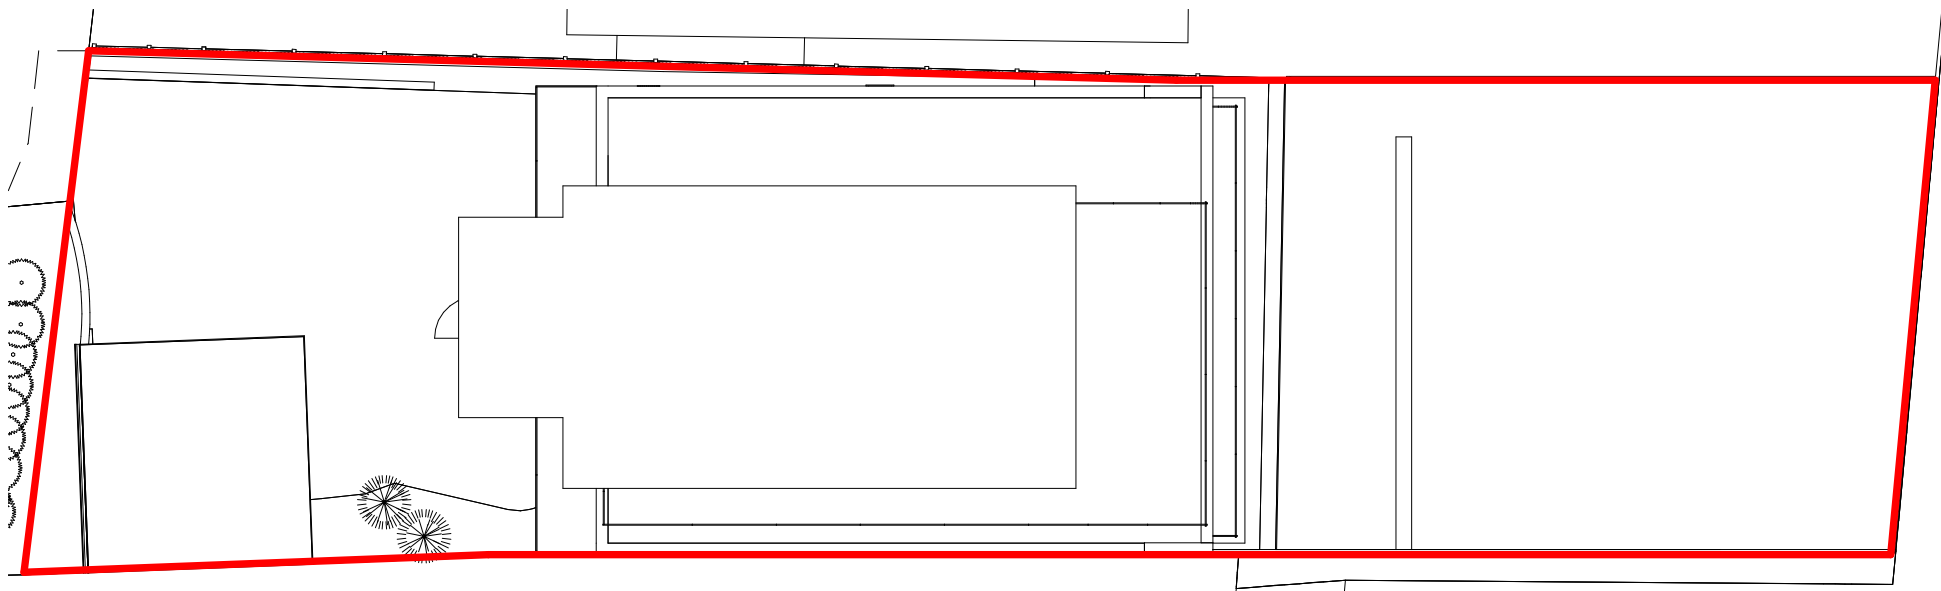 

2 Site Plan
1 : 200

 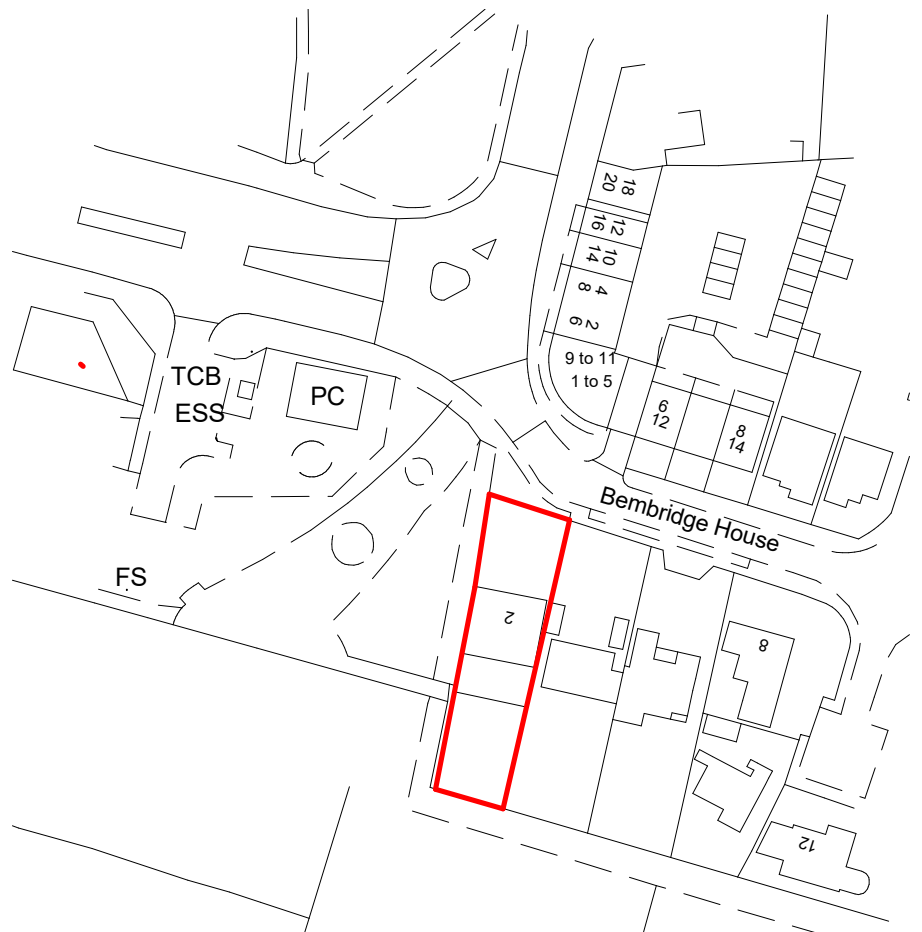

1 Location Plan
1 : 1250

This map was purchased from emapsite.com on 10.1.2022 and is subject to the following © Crown copyright and database rights
Ordnance Survey 0100031673



IJ Murray Associates Ltd
www.ijma.co.uk

**CIAT**
CHARTERED PRACTICE

I J Murray Associates Ltd
200 Seafront
Hayling Island
Hampshire
PO11 9HR
Phone 07779 246915
e-mail ian@ijma.co.uk
These drawings are for planning and building regulation purposes only and are not for construction. All dimensions should be checked on site before work commences

These drawings are the property of IJ Murray Associates Ltd and should not be reproduced or used in any way without the permission of a Director of IJ Murray Associates Ltd

Mr Nick Ferguson
2 Bembridge Dve HI
Previously approved V9

Site and Location Plan			
Project number	Project Number	A121	
Date	Issue Date		
Drawn by	Author		
Paper size	Checker	Scale	As indicated