

This drawing may be scaled with reference to the scale bar for planning application purposes only. Do not scale for any other purpose, use only annotated dimensions. All dimensions are to be checked by parties using the drawing, and any errors or omissions are to be reported to James Potter Associates Ltd.


Rev.	Date	Note	Author	Checked
P01	19/12/2024	Revised Issue	TJ	JP
P02	14/03/2025	Revised Issue	GF	JP
P03	24/03/2025	Revised Planning Issue	GF	JP
P04	06/10/2025	Revised External Materials	TJ	JP
P05	13/02/2026	Revised External Materials	GF	JP



PROPOSED SOUTH ELEVATION



PROPOSED EAST ELEVATION

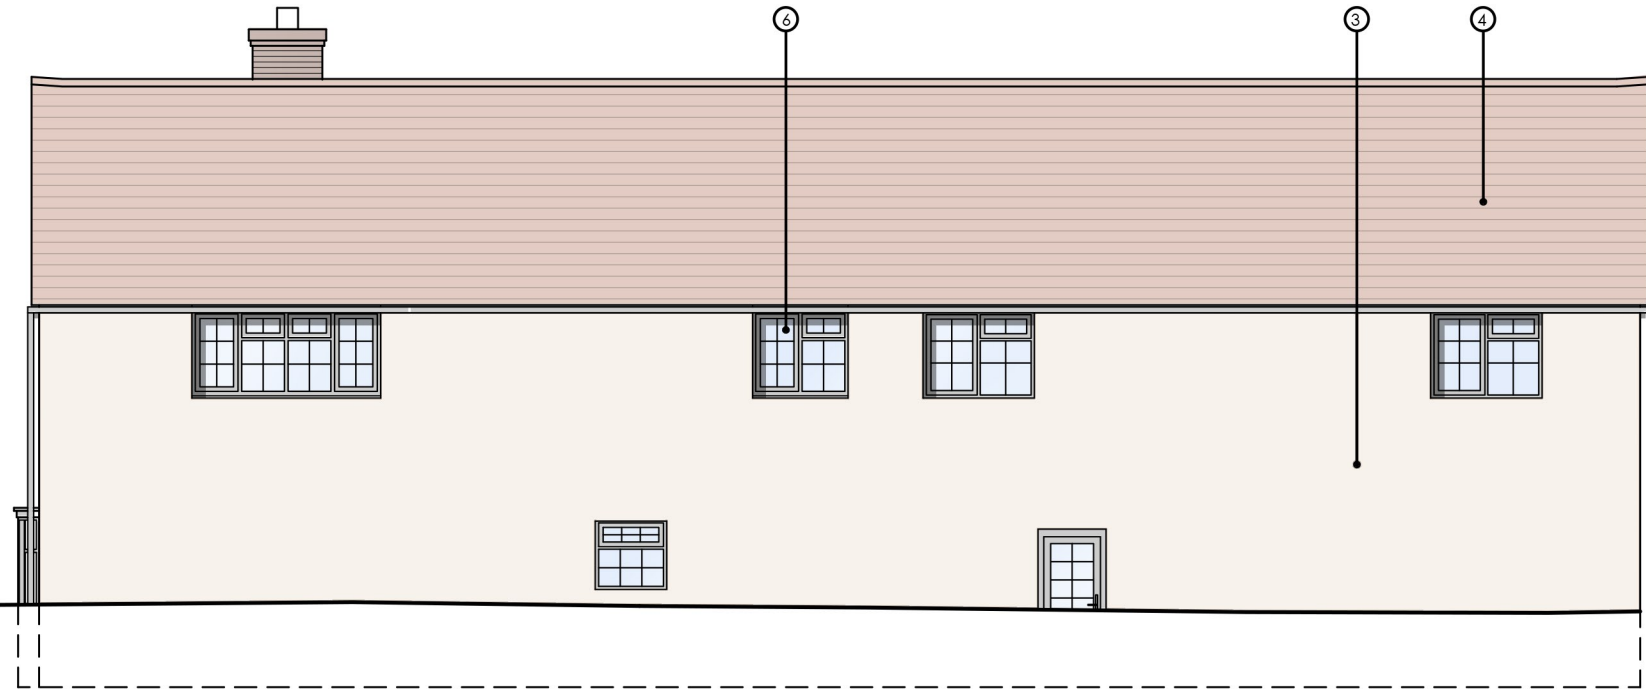

PROPOSED NORTH ELEVATION



PROPOSED WEST ELEVATION

MATERIALS KEY

1. BRICK TO MATCH EXISTING
2. POWDER COATED ALUMINIUM GLAZING
3. OFF-WHITE RENDER
4. ROOF TILES TO MATCH EXISTING
5. OAK COLUMN
6. GLAZING TO MATCH EXISTING
7. JULIET BALCONY

1:100



Project	FULL HOUSE RENOVATION BIDBURY LAWN, BIDBURY LANE OLD BEDHAMPTON, HAMPSHIRE PO9 3JG					Drawing	PROPOSED ELEVATIONS			
						Job-Dwg Number	24023-PL-007		Rev.	P05
Client	MR & MRS GIBBONS					<div><div></div><div>JAMES POTTER ASSOCIATES</div></div> <div>www.jpa.design JPA - PORTSMOUTH 117 Highland Road, Southsea, Portsmouth, PO4 9DD t. +44(0)2394 002 897</div>				
Status	PLANNING									
Scale	1:100		Sheet Size A3							
Author	DM	Checked	JP	Date	MARCH 2024					