

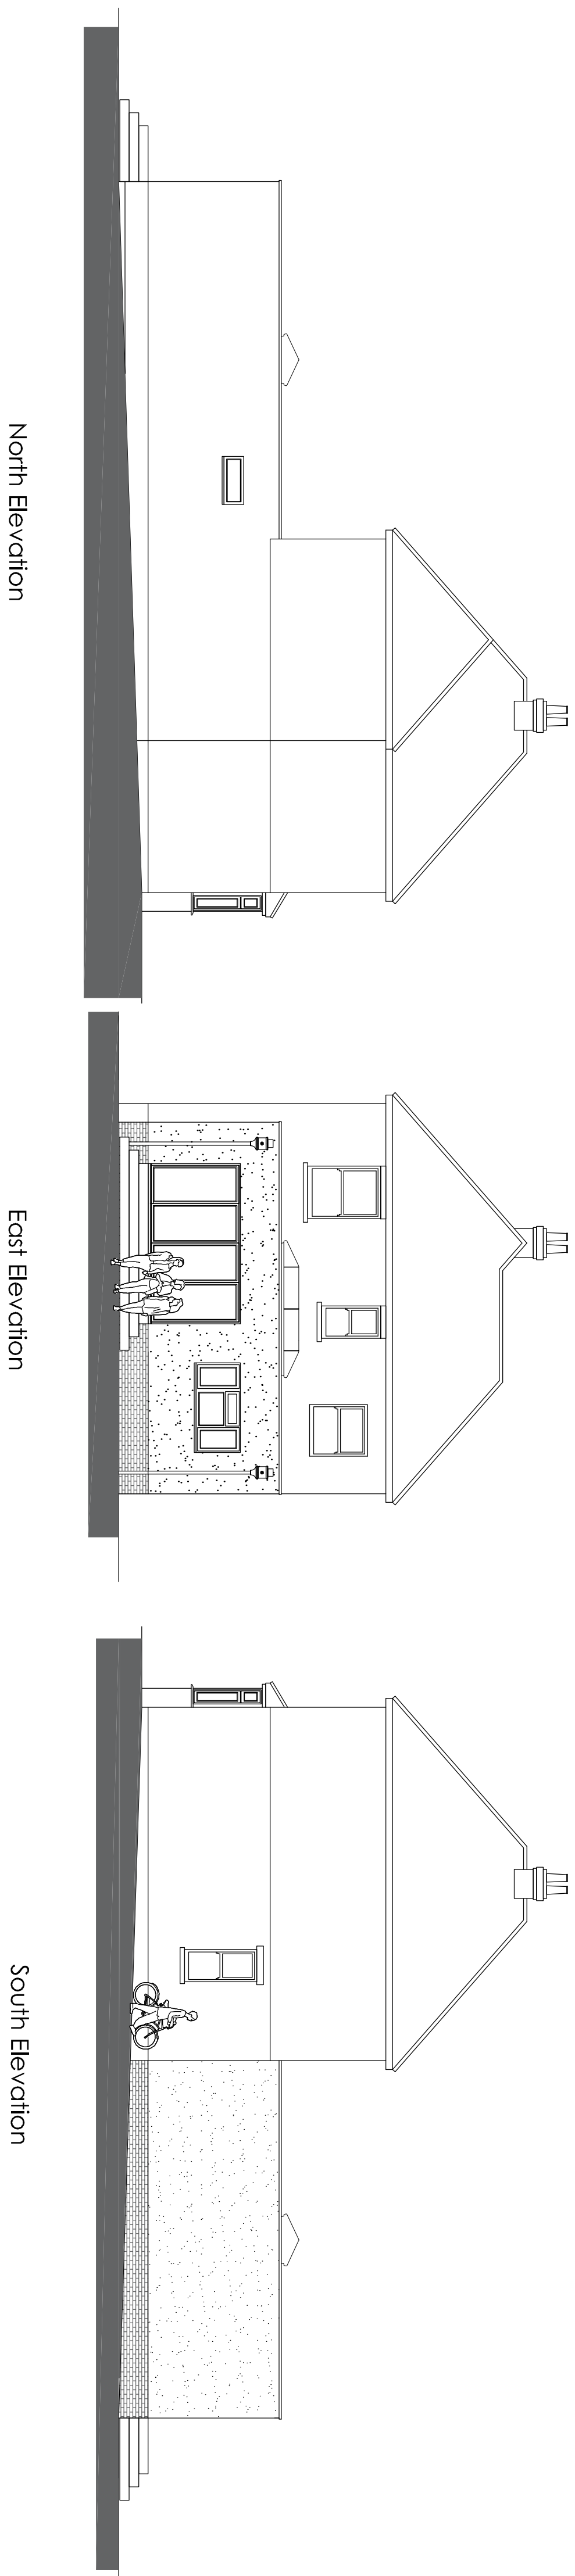
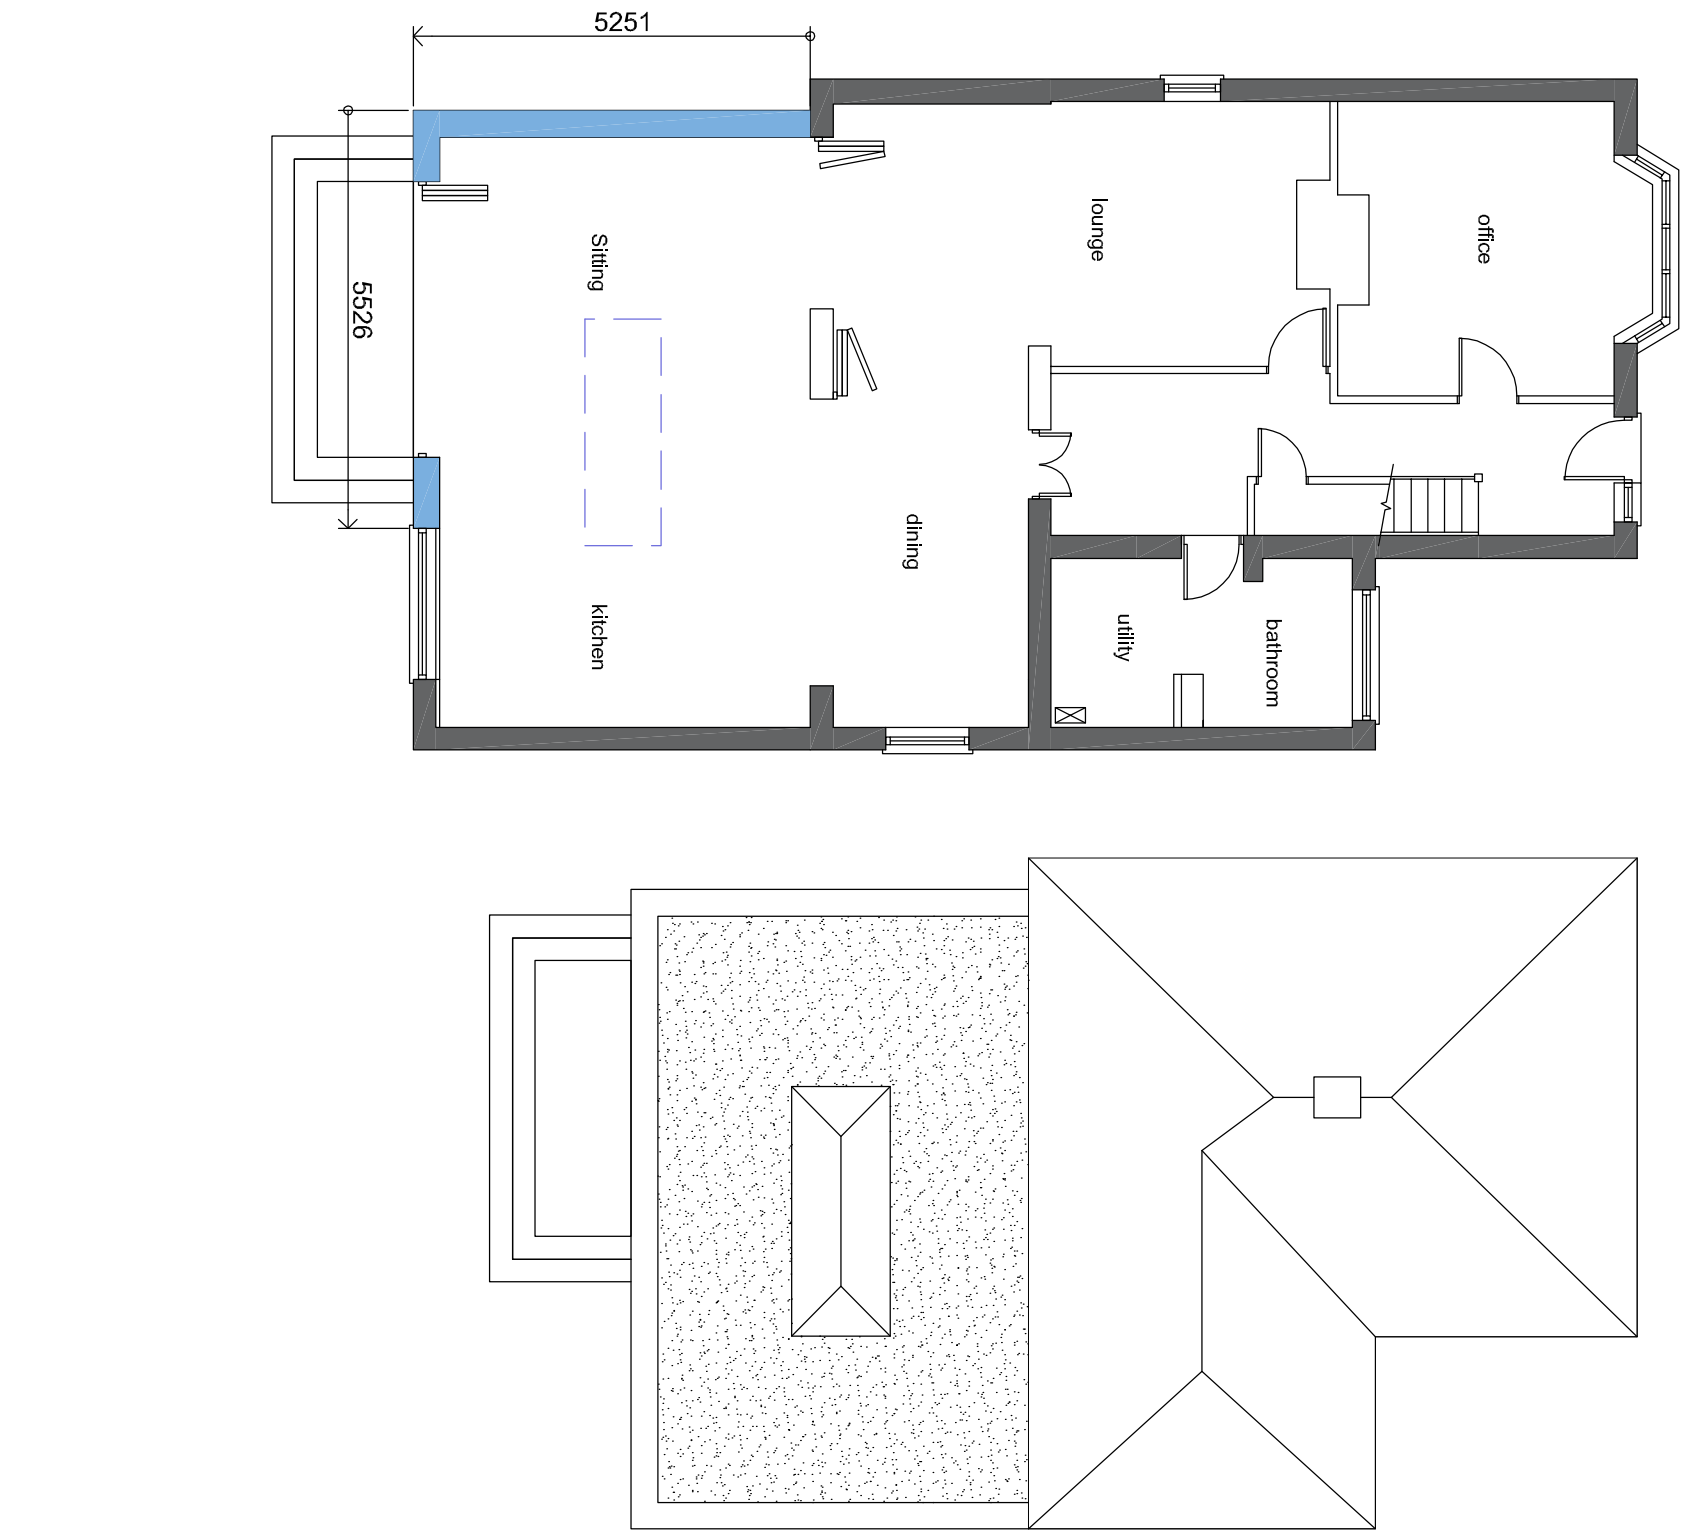
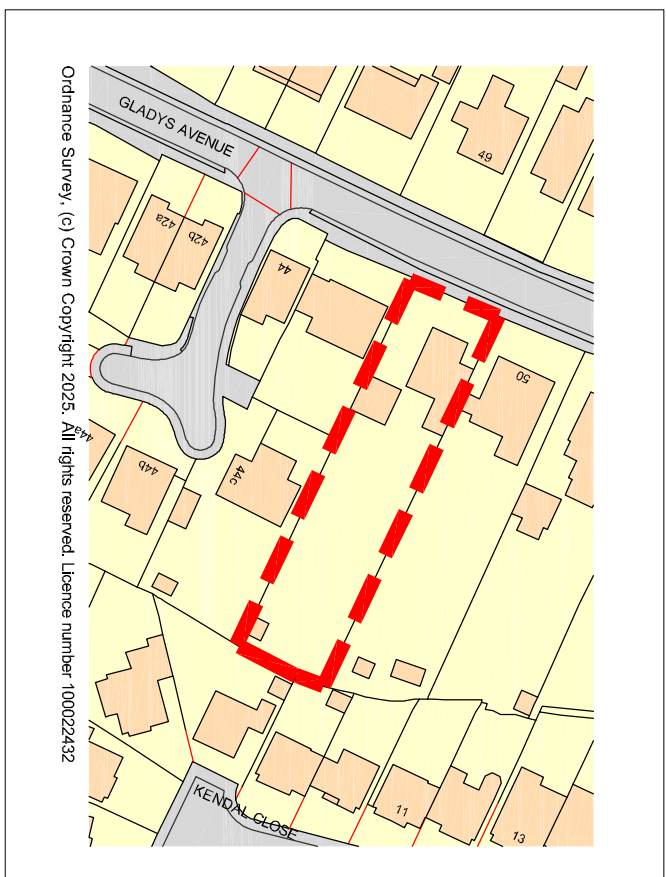


Proposed Elevations

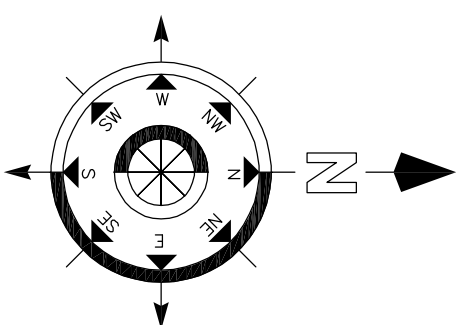

Proposed Floor Plan
& Roof Plan

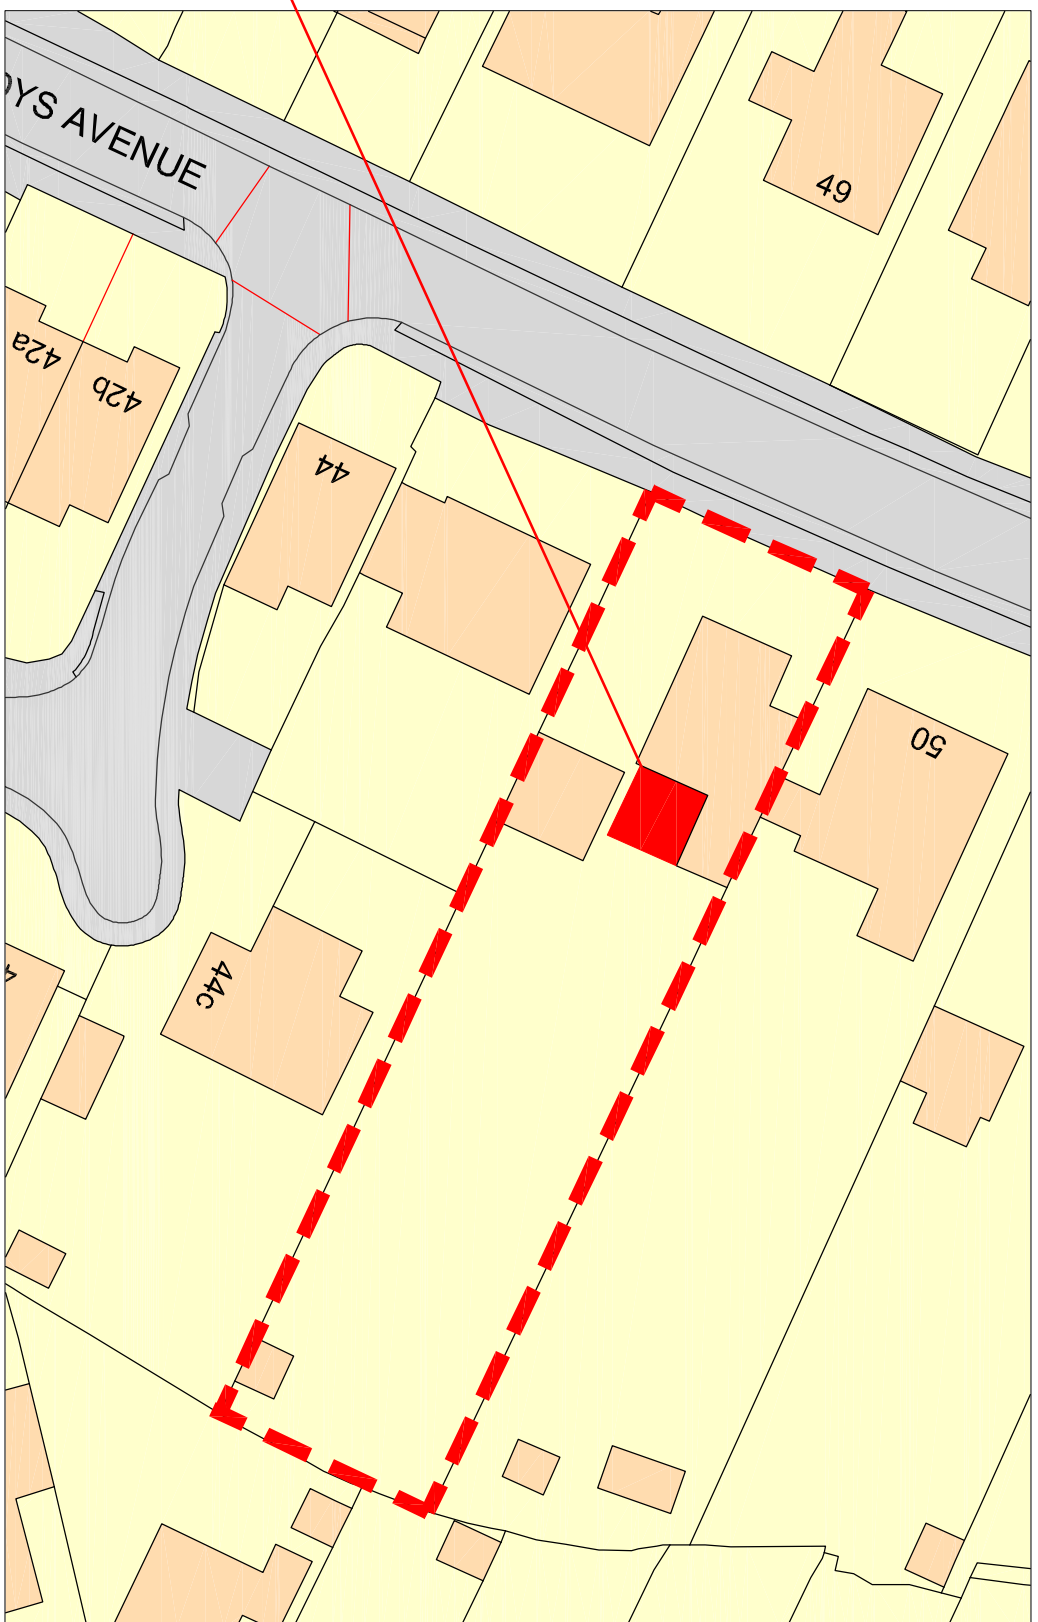

Revision	Description	Date	Drawn

Project:

48 Gladys Avenue
Waterlooville
Hampshire

Drawing No.:

Proposed Single Storey Rear Extension

Chris Flint Associates Ltd			
CHARTERED SURVEYORS - PROJECT MANAGERS DEVELOPMENT CONSULTANTS			
Drawn By	Date	SHEET SIZE	Approved By
CF	17/02/26	A1	Date

CFA	FULL	02	Revision	1-100
PLANNING				

REC'D 000 - 20 QUEENS ROAD - WATERLOOVILLE - PO7 5SR
tel: 023 92 43344
Email: info@flintassociates.co.uk

