



Proposed front elevation - West facing




Proposed rear elevation - East facing




Scale 1:100 at A3

- Hipped roof extended to form gable end
- Cedral cladding or similar horizontal boarding to new gable end
- New single ply membrane flat roof
- Render to match existing property
- Brickwork to base to match existing

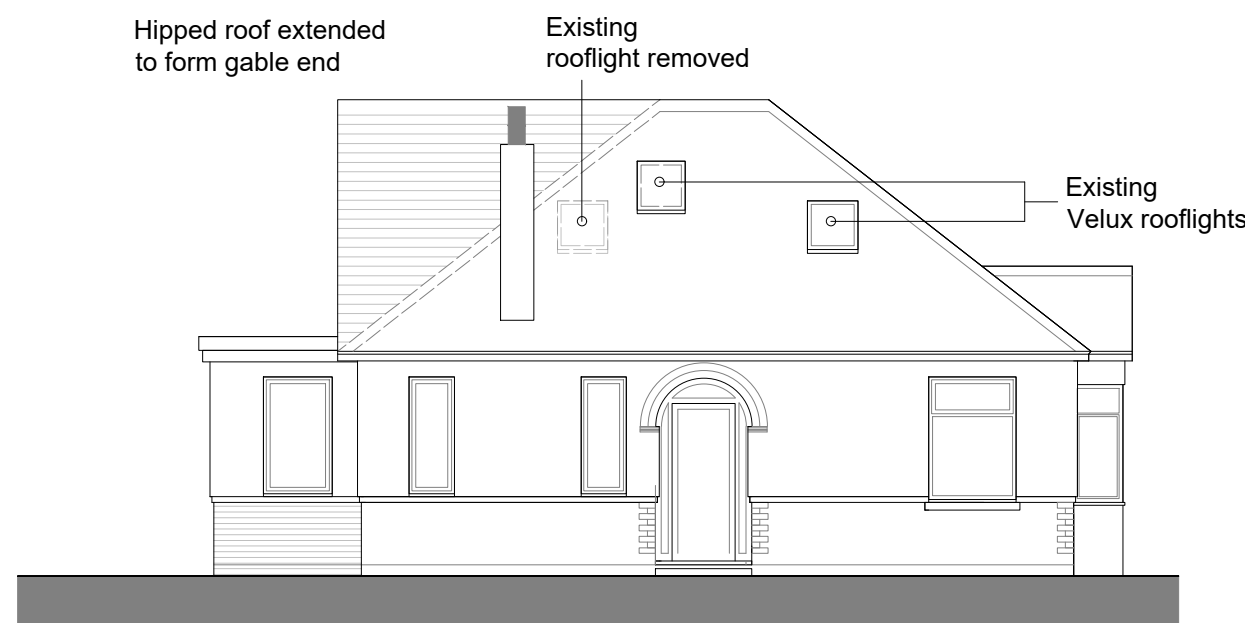

Proposed side elevation (entrance) - North facing

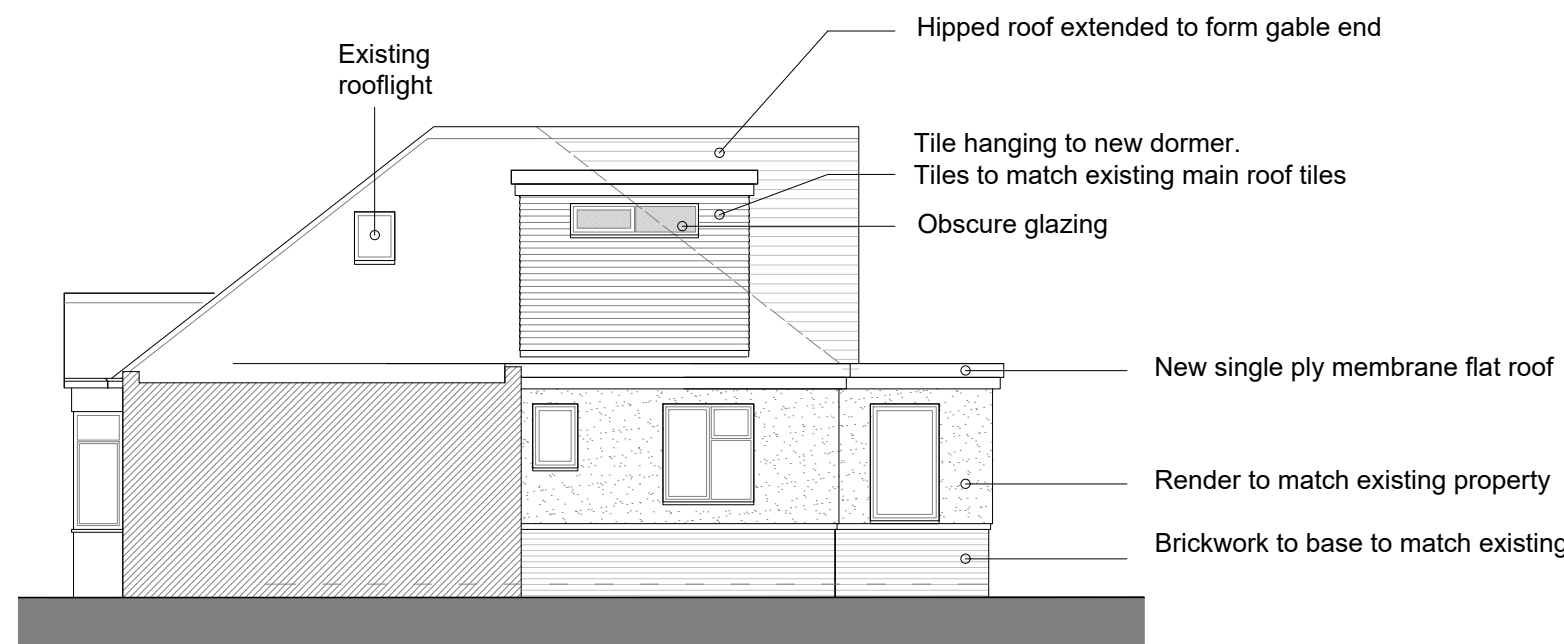

Proposed side elevation - South facing

- Hipped roof extended to form gable end
- Tile hanging to new dormer. Tiles to match existing main roof tiles
- Obscure glazing
- New single ply membrane flat roof
- Render to match existing property
- Brickwork to base to match existing

BESPOKE architects

Tel: 01243 373245

Mobile: 07970439156

Project:

Proposed extension and alterations to
48 Park Lane, Bedhampton

Drawing:

PLANNING

Proposed elevations

25.324

Drawing: PL04A