


Existing Elevations

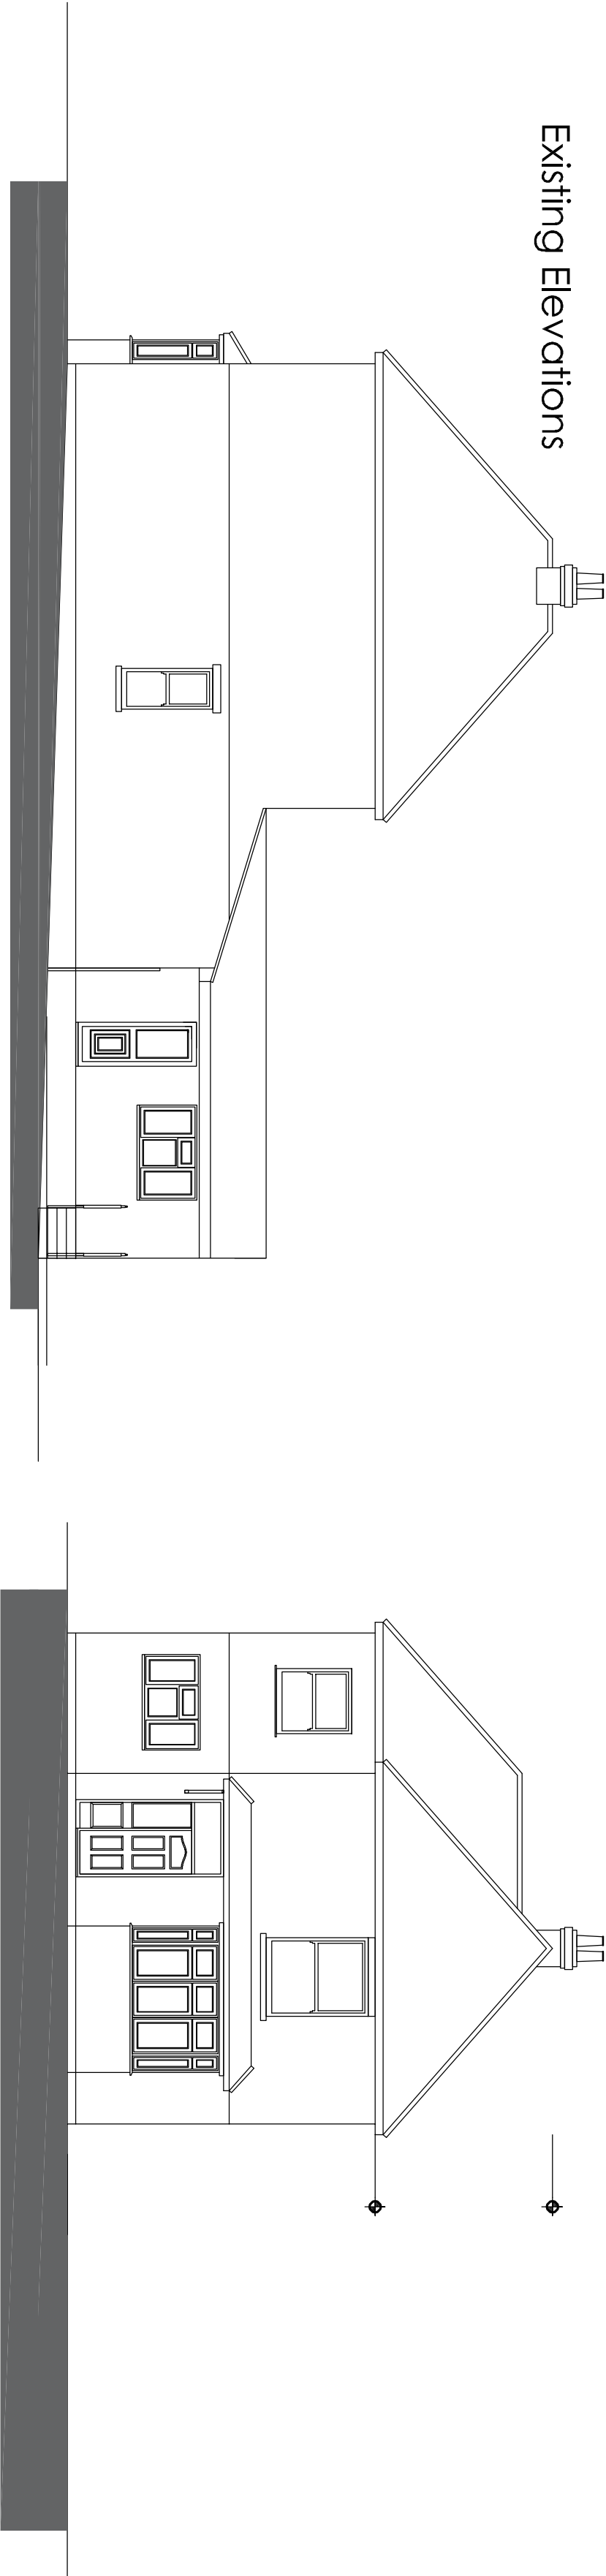



South Elevation

East Elevation


North Elevation

West Elevation

Existing Floor Plans & Roof Plan

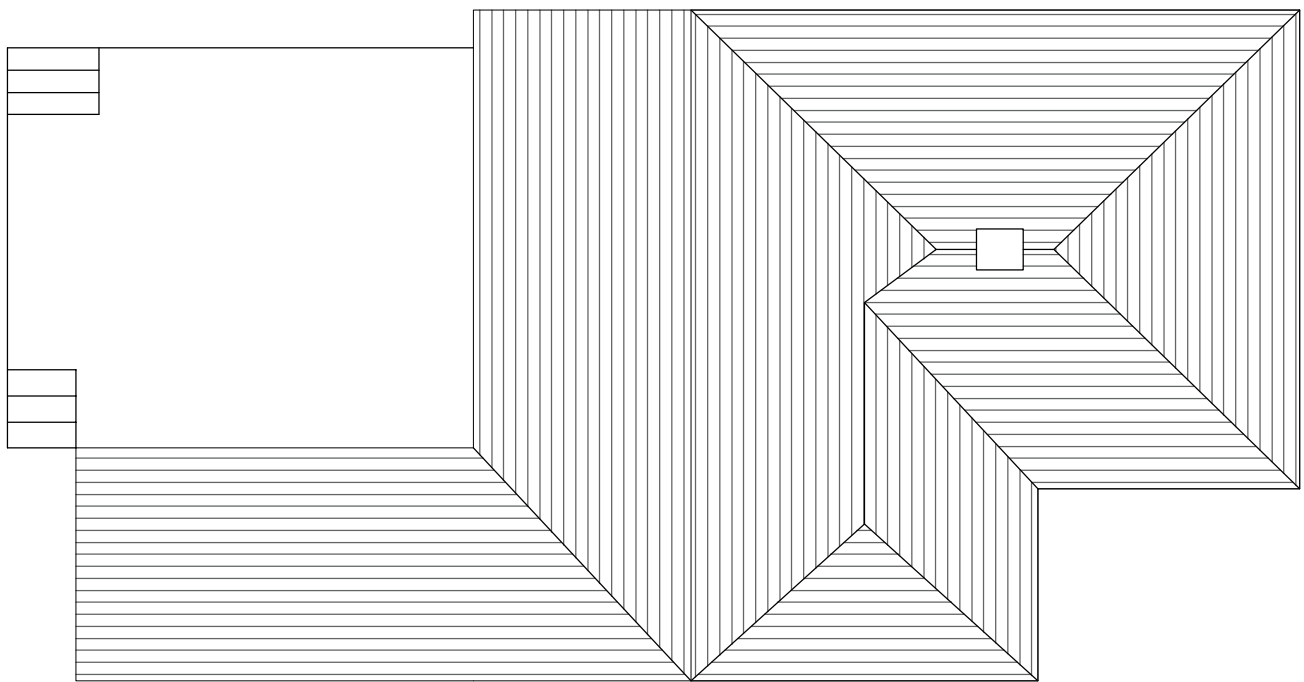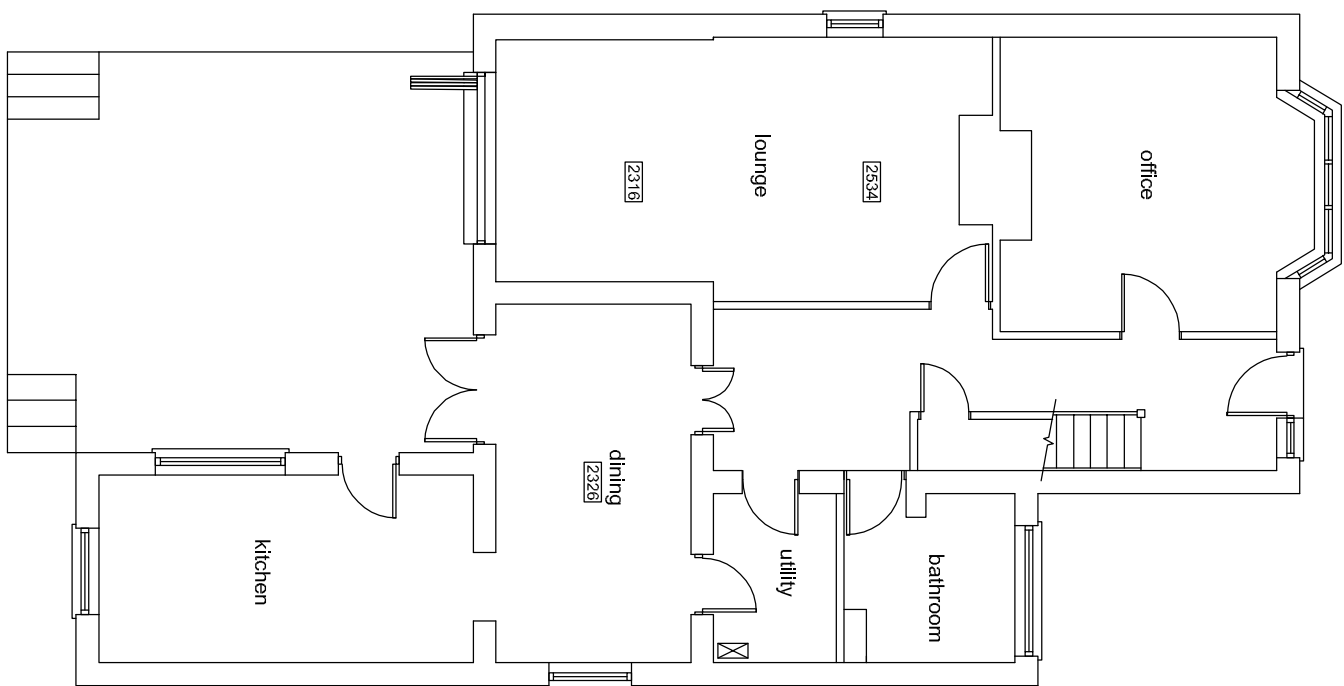

Ground Floor Plan

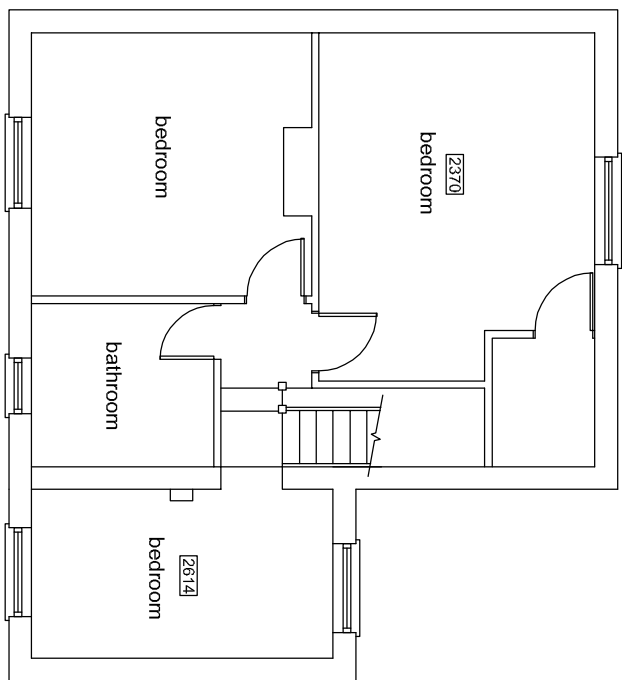

First Floor Plan

Revision	Description	Date	Drawn

Project :

48 Gladys Avenue
Waterlooville
Hampshire

Drawing Title :

Proposed Single Storey Rear Extension

Chris Flint Associates Ltd

CHARTERED SURVEYORS - PROJECT MANAGERS
DEVELOPMENT CONSULTANTS

Drawn By	Date	Sheet Size	Approved By
CF	01/02/26	A1	

Drawn By	Revision	Scale
CFA	FULL 01	1-100

PLANNING

BEECHWOOD - 20 QUEENS ROAD - WATERLOOVILLE - PO7 5SR
Tel: 023 92 43344
Email: chris@flintassociates.co.uk

