


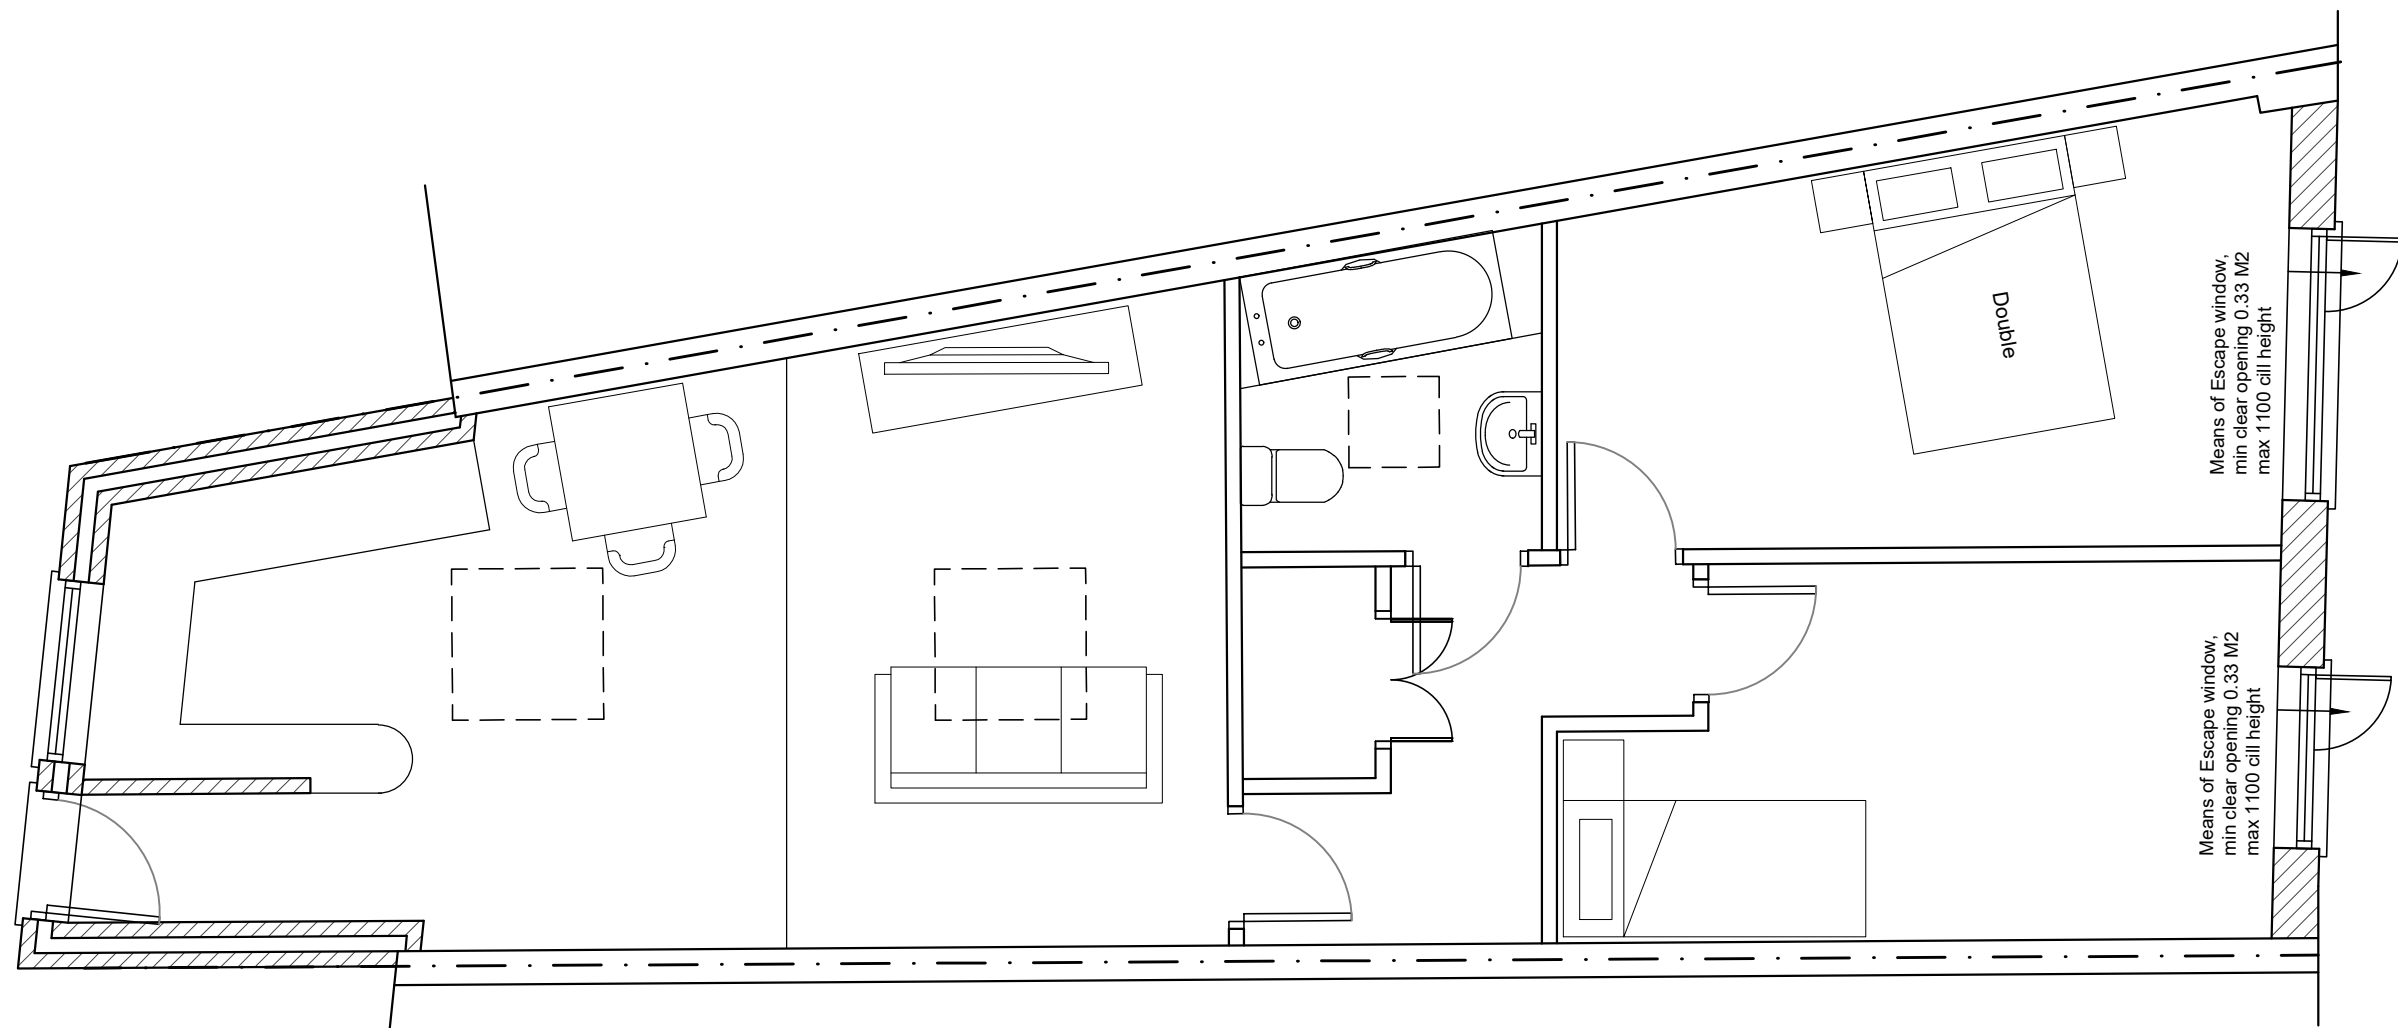


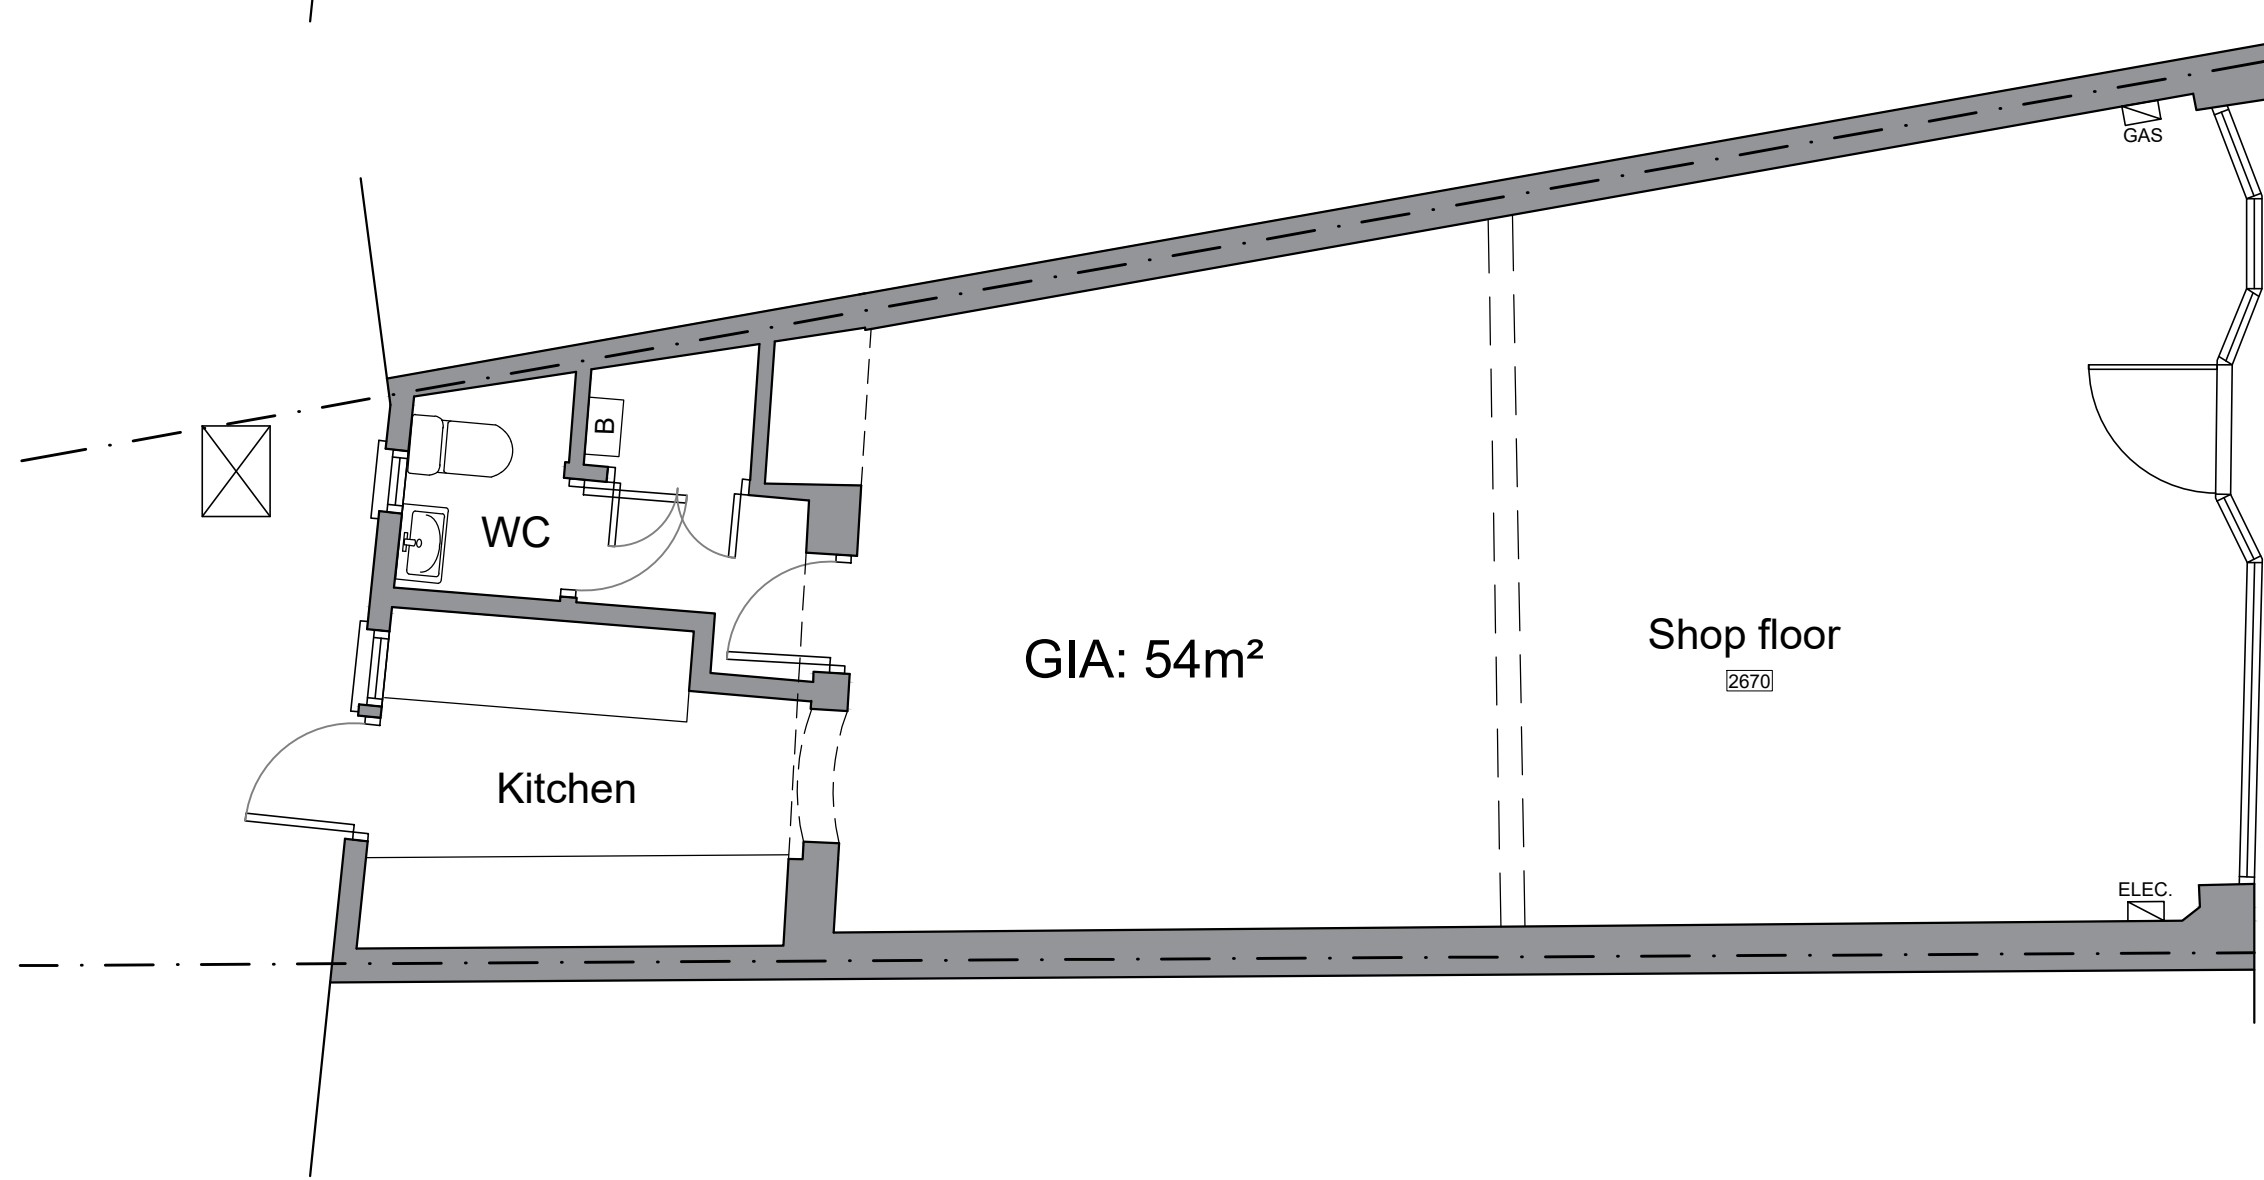

FIRST  
Floor Plan

 

GROUND  
Floor Plan

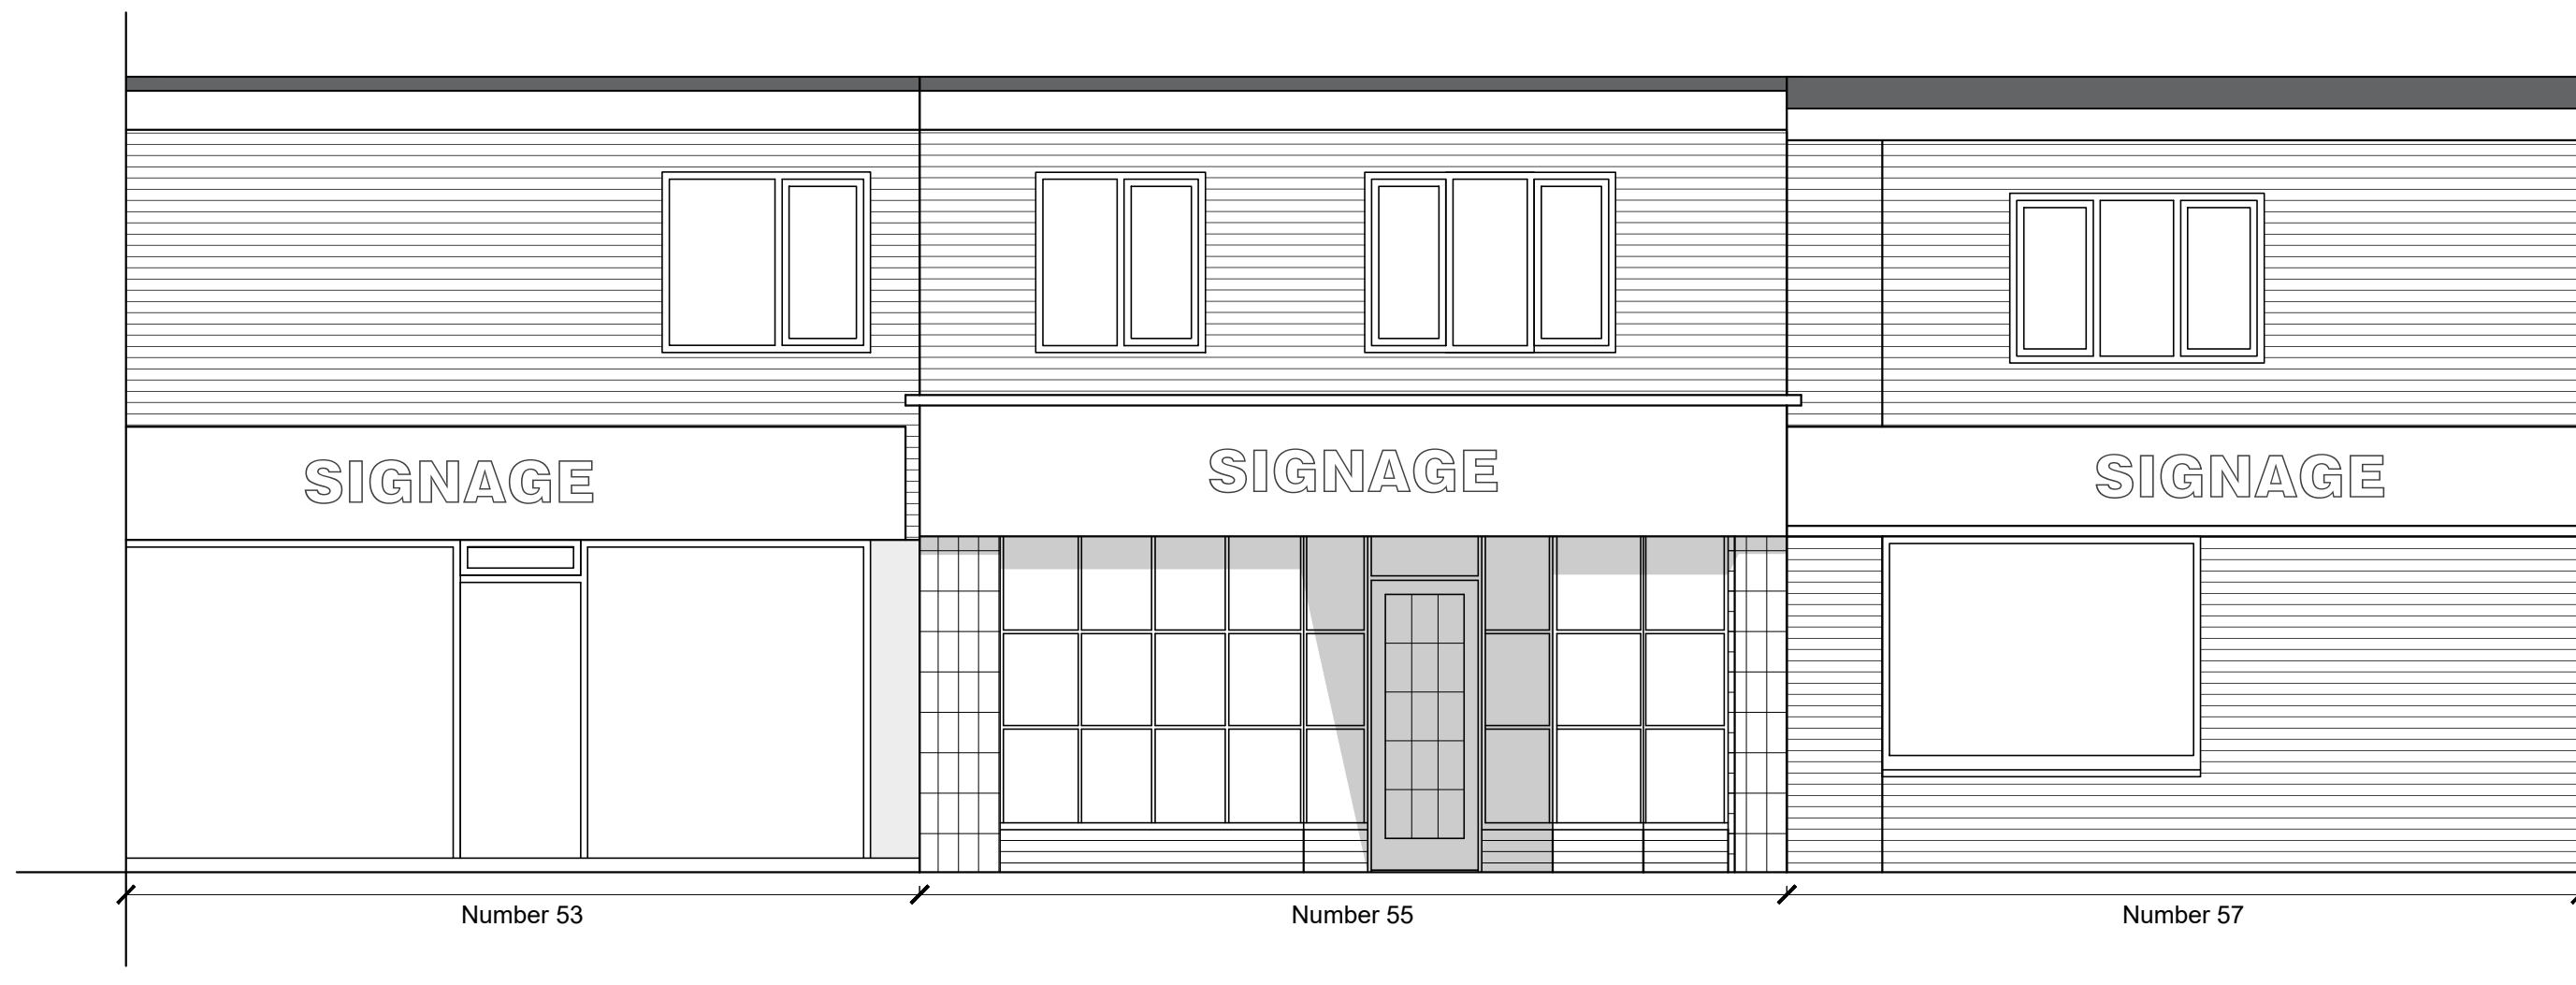

EAST  
Elevation



WEST  
Elevation

- NOTES
- The details shown are for design intent purposes only and are subject to further design development with suppliers and sub-contractors.
  - Proposals subject to consultation and approval from Local Authority Planning Department and Building Control (or an Approved Inspector).
  - This drawing can only be scaled for planning purposes. Any errors as a result of scaling will not be accepted.
  - All setting out dimensions should be checked on site prior to construction and any discrepancies and/or omissions should be reported to the Architect immediately.
  - This drawing is to be read in conjunction with all other plans, structural calculations and specifications.

CAD

Critchley Architecture And Design Ltd.  
Contact: 02392 474 919 | info@caad.online

The Old Bakery, 34 North Street, Havant, PO9 1PT

PRELIMINARY DESIGN

Revisions

P1 - Issued for information - JF  
(05.11.2025)  
P2 - Issued for planning - KM  
(21.11.2025)  
P3 - Issued to planning - KM  
(11.02.2026)

Project Address

55 Station Road,  
Hayling Island  
PO11 0EB

PROPOSED FLOOR PLANS  
AND ELEVATIONS

Scale A3 = 1:50  
Drawn By JF  
Date 05.11.2025

Project No. Sheet No. Rev.

25050 401 P3