



Location Plan
1:1250

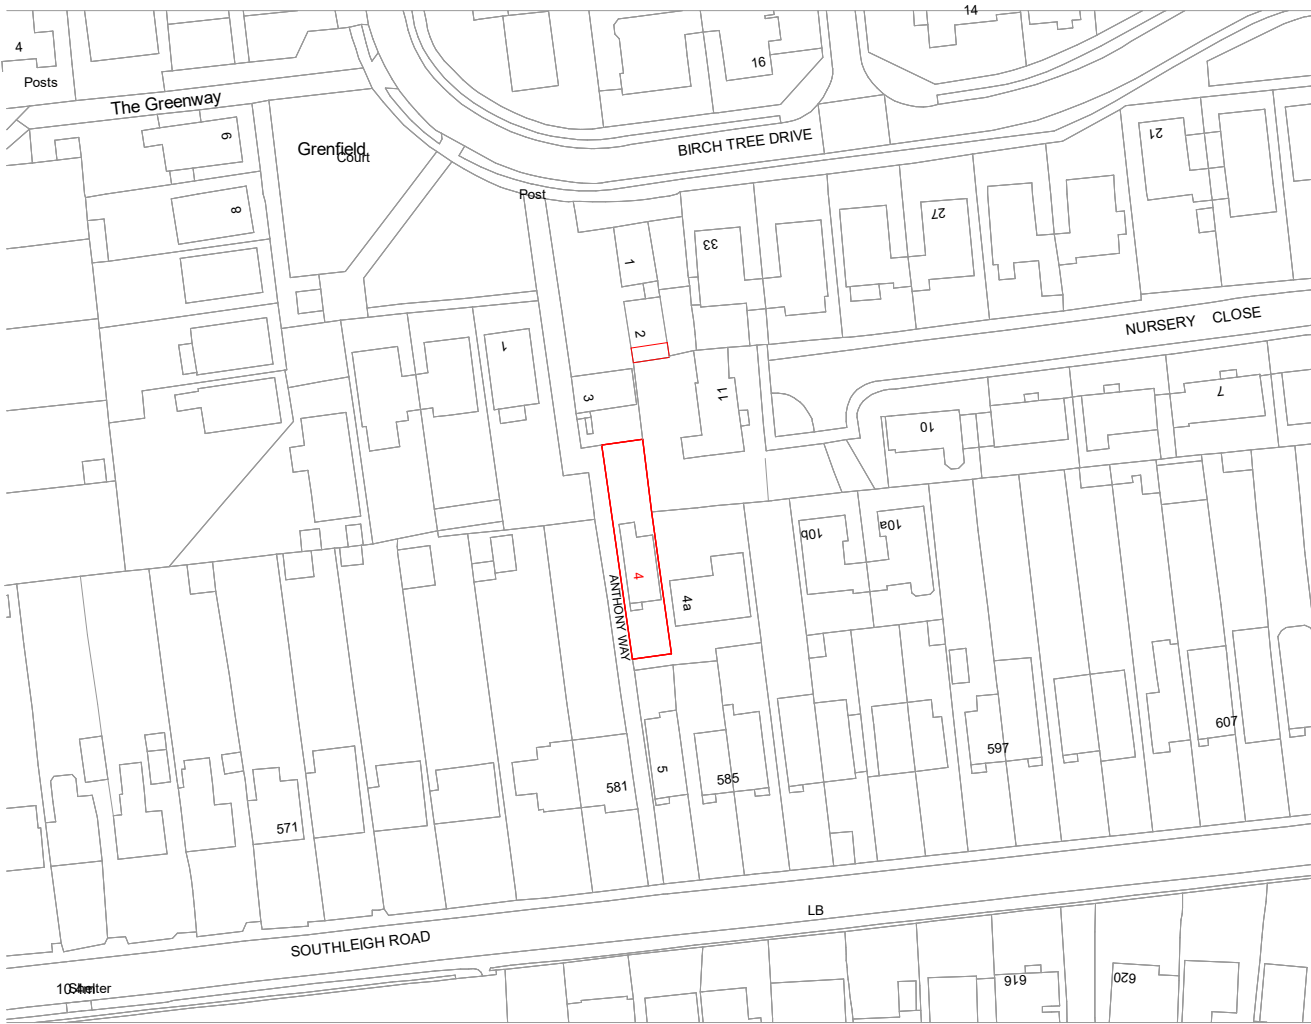

Block Plan
1:500

ReQuestAPlan
Map number: TQRQM25330120652002
Title: 4 Anthony Way, PO10 7RZ
Map Produced for: Parkers Design
© Crown copyright and database rights 2025 OS 100042766

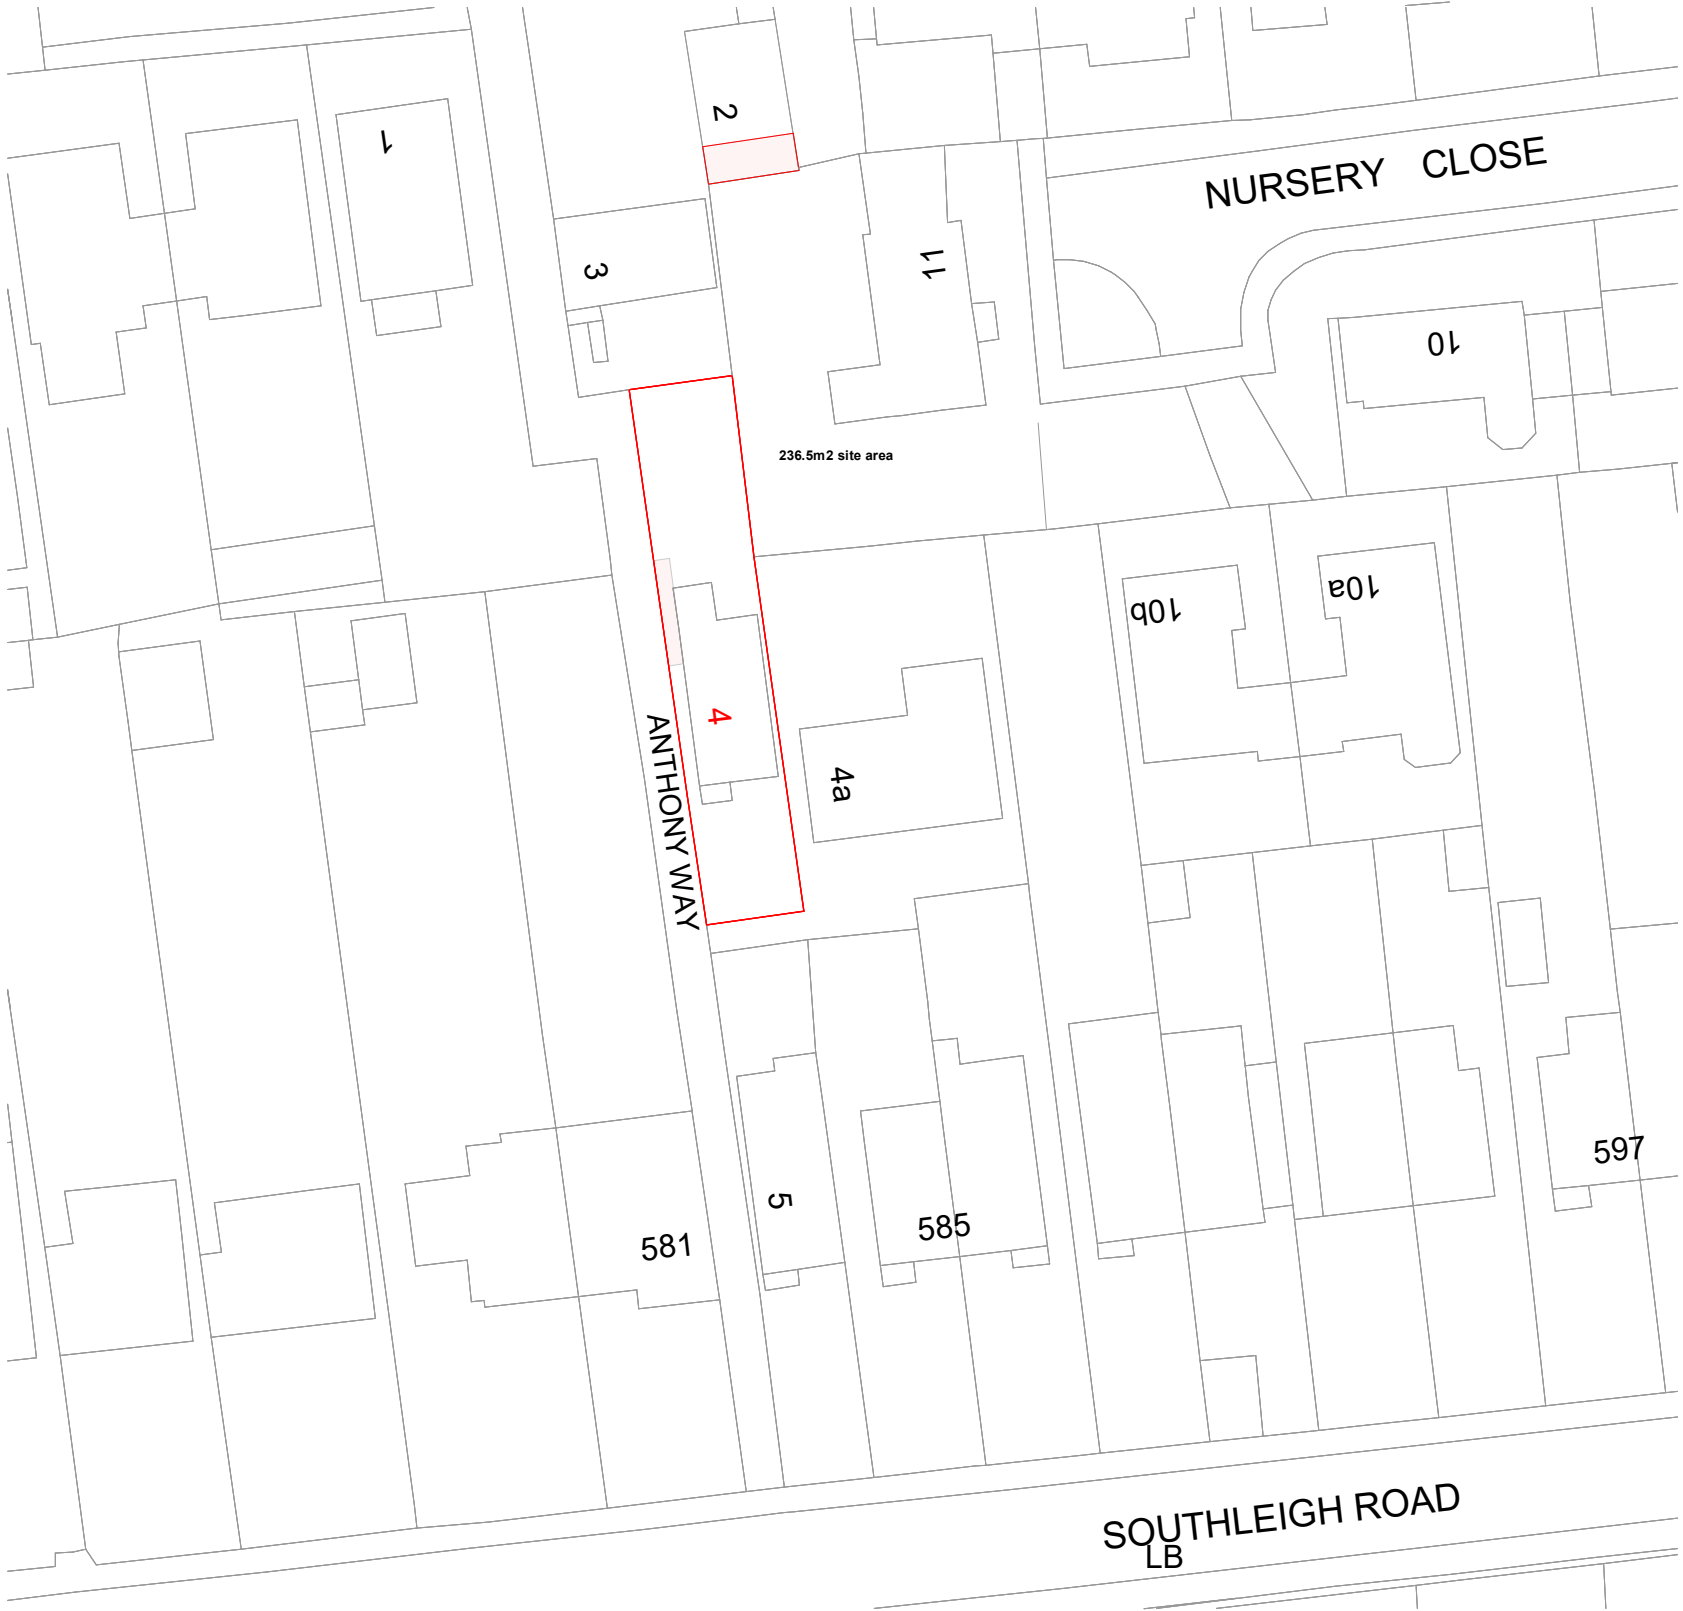

Parkers Design Limited - No.3 - PO9 6AH

www.parkersdesign.co.uk
info@parkersdesign.co.uk
Tel: 07776 008822



All measurement to be checked on site prior to any comment

(C) Copyright of Parkers Design (Southern) Limited. Any reproduction of these drawings will require written authority from the copyright owner.

PROJECT	4 Anthony Way PO10 7RZ		CLIENT Justice-Crisp					
			Date		Issue Date	Scale (@ A3)	As indicated	
SHEET	Site Plan		Drawn by		SW	DRAWING NUMBER		REV
			Checked by		SR	P 0		