




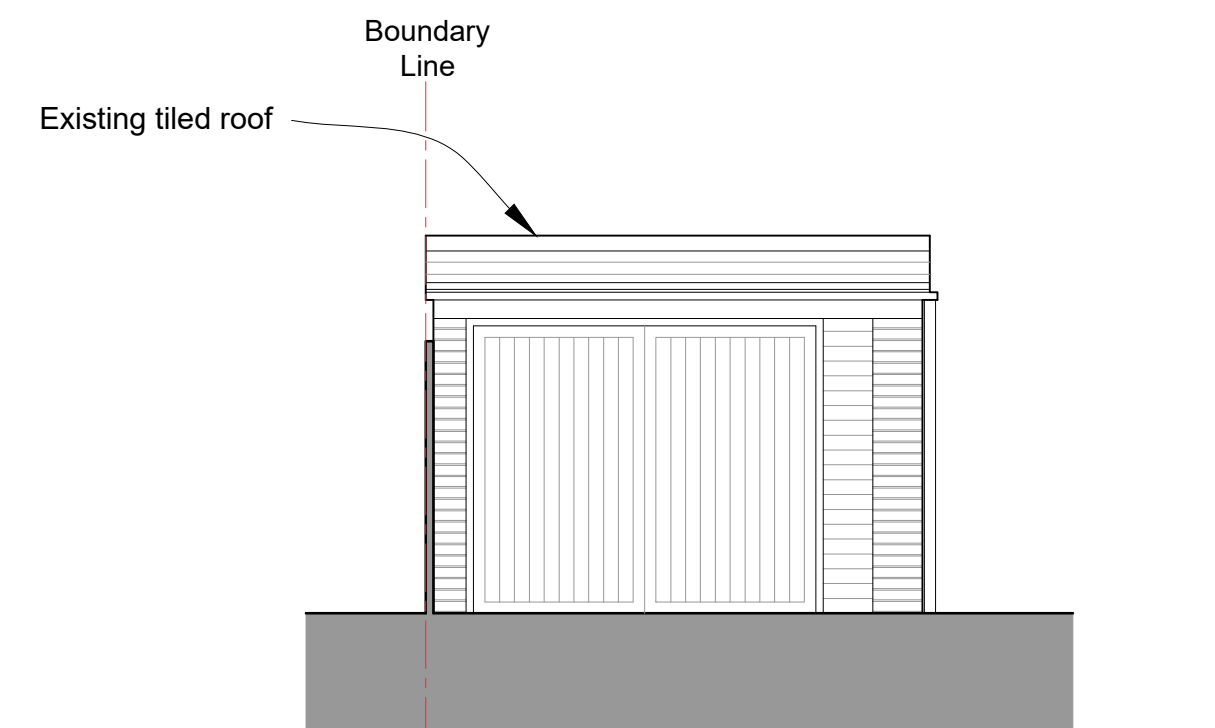


Existing South (front) Elevation
1:50

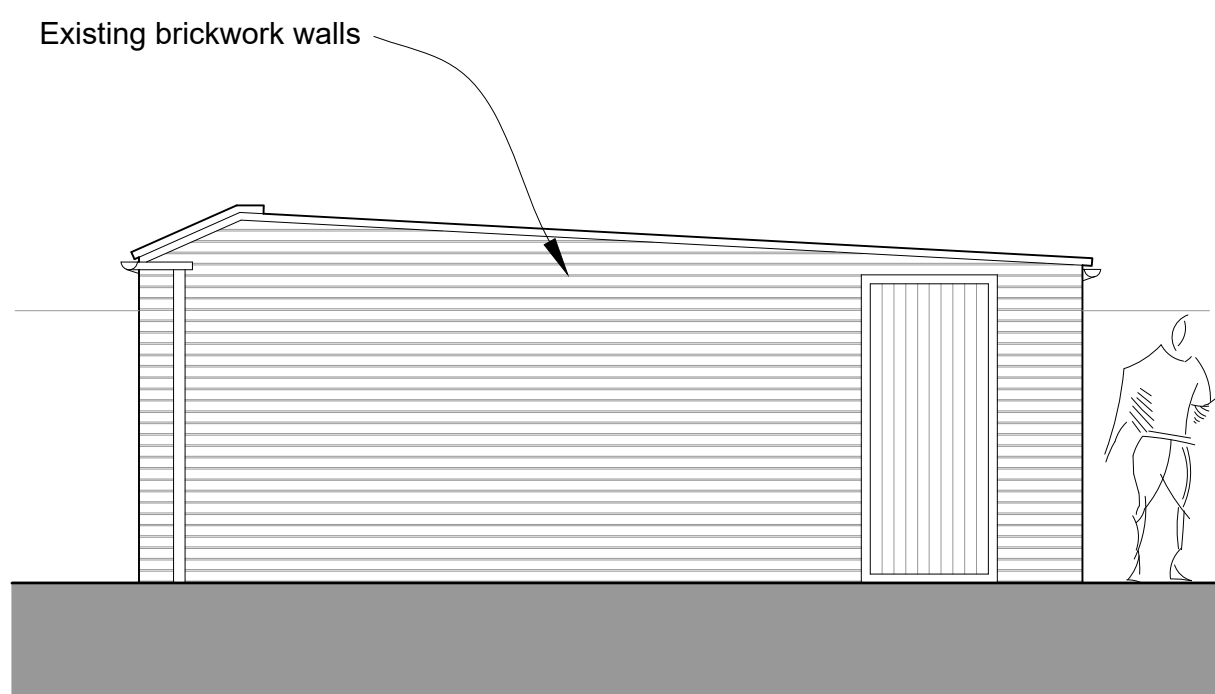


Existing East (side) Elevation
1:50

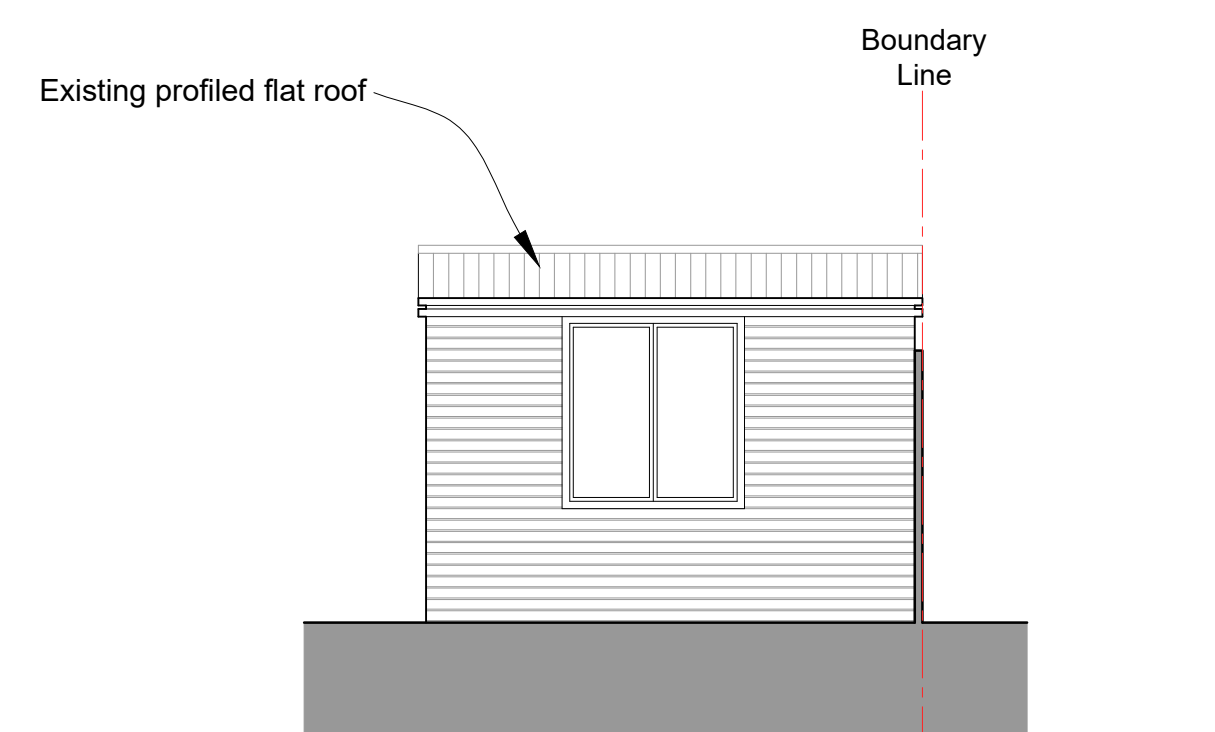


Existing North (rear) Elevation
1:50

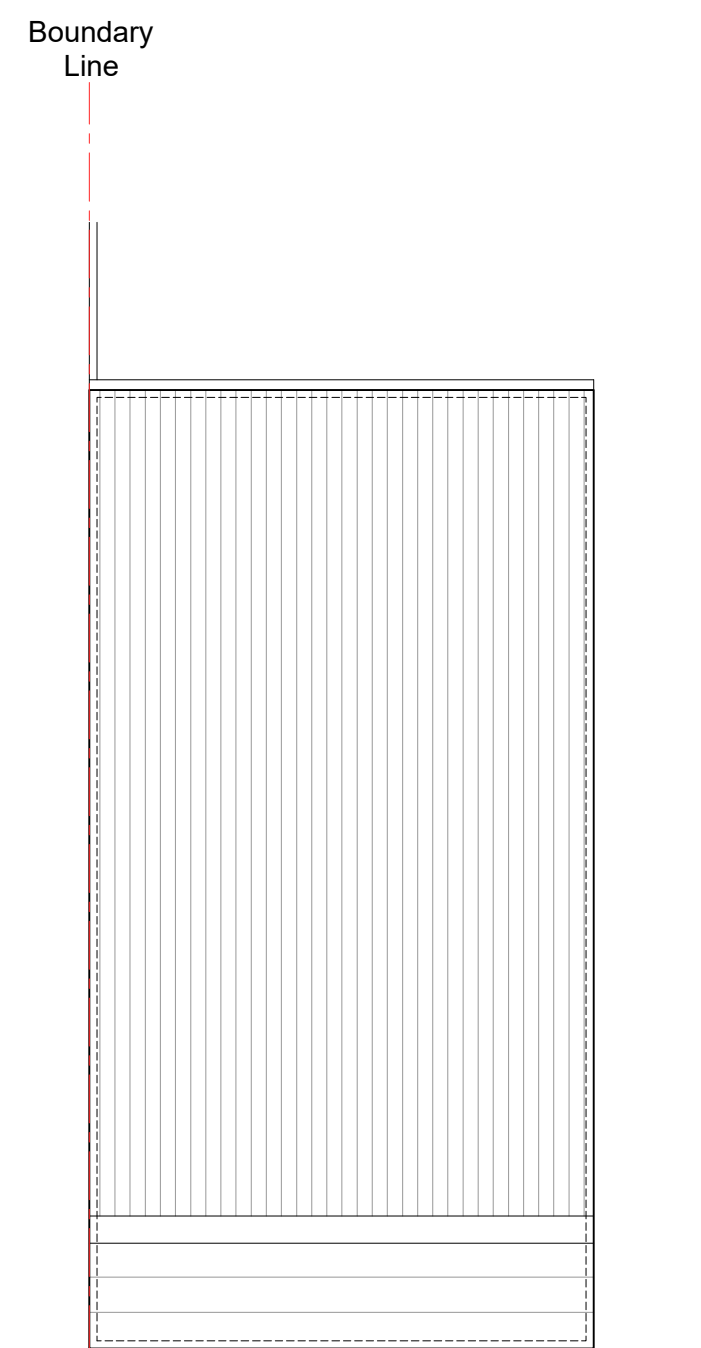


Existing Roof Plan
1:50

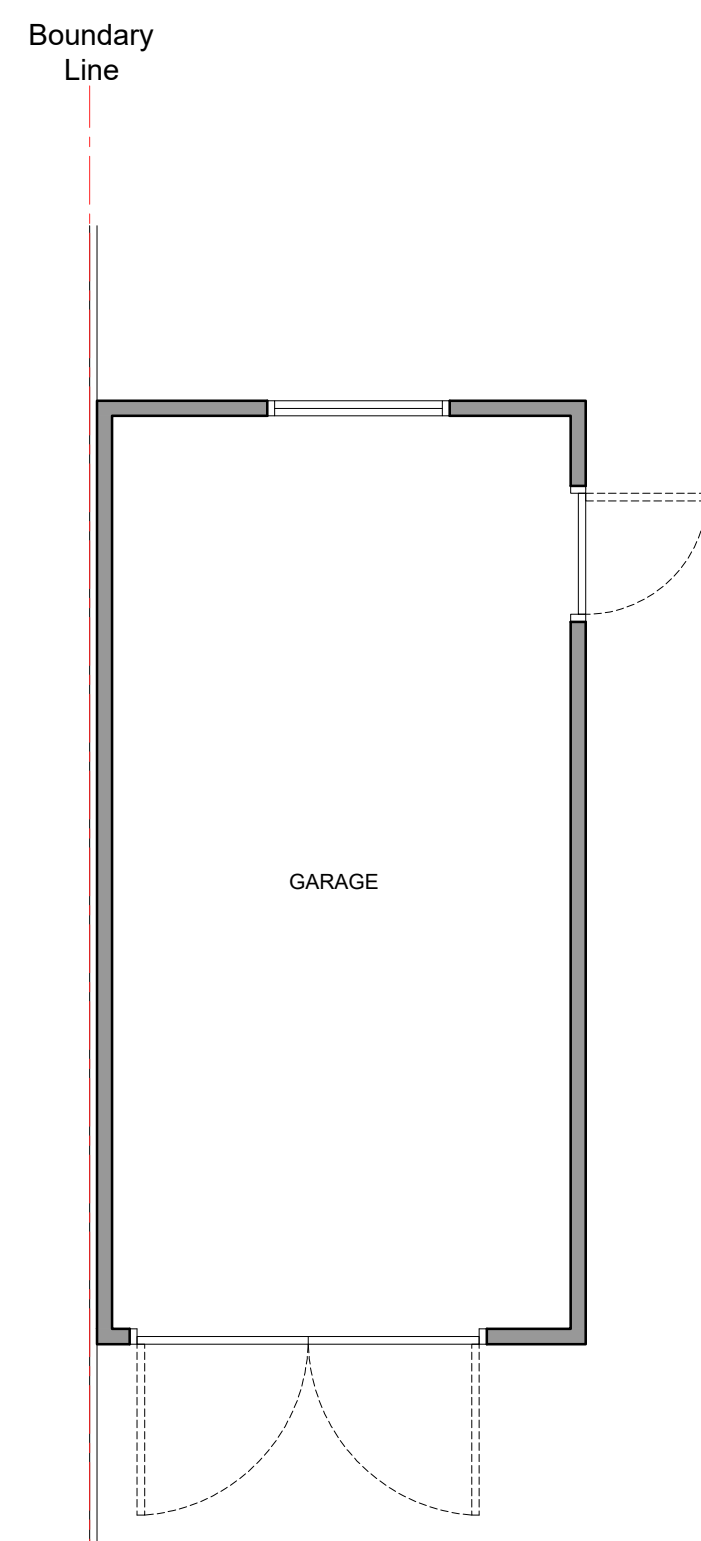


Existing Plan
1:50

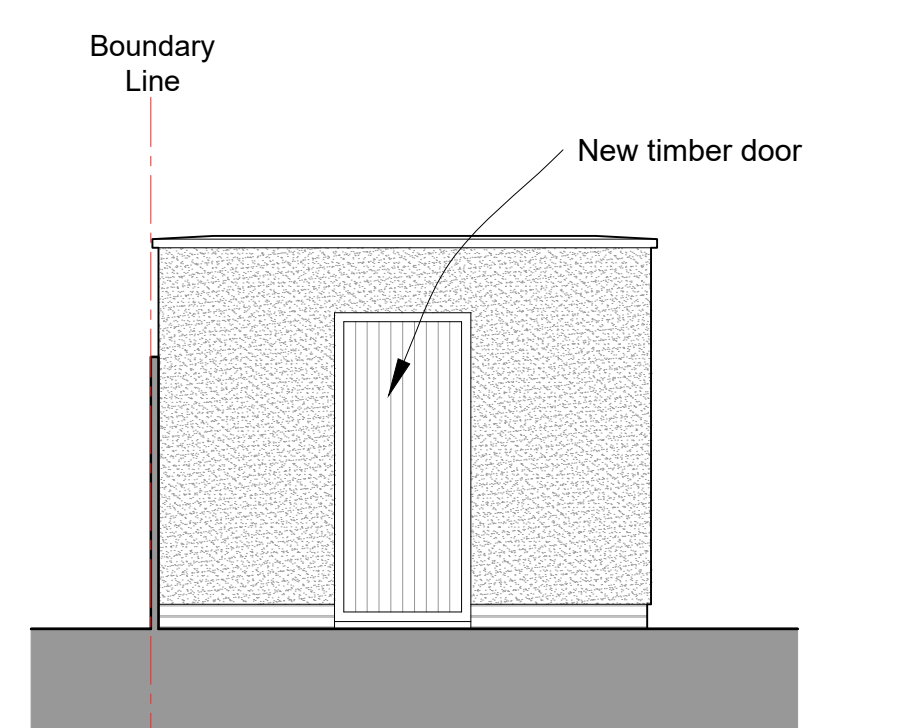


Proposed South (front) Elevation
1:50

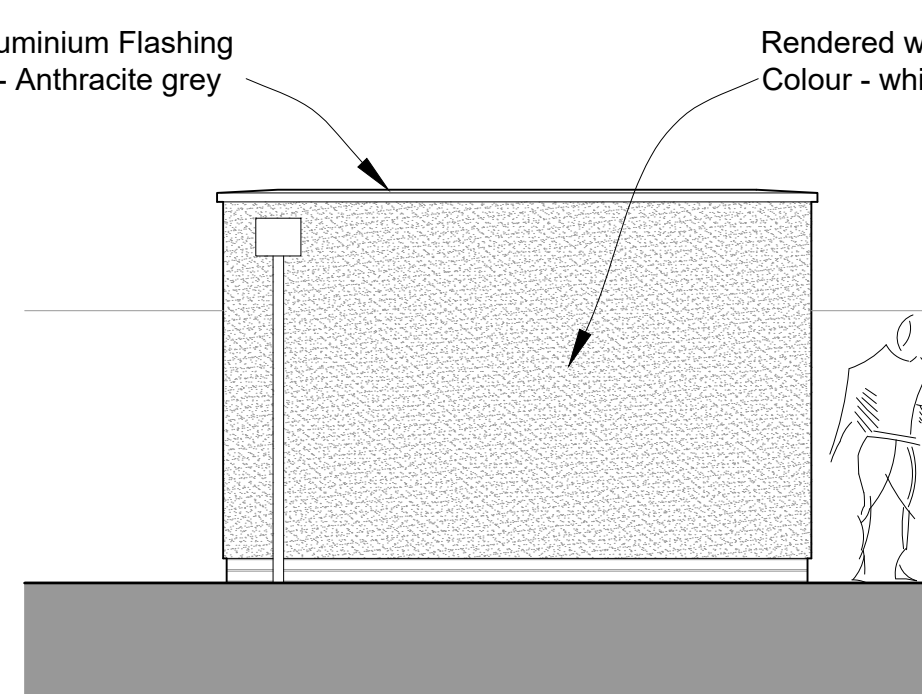


Proposed East (side) Elevation
1:50

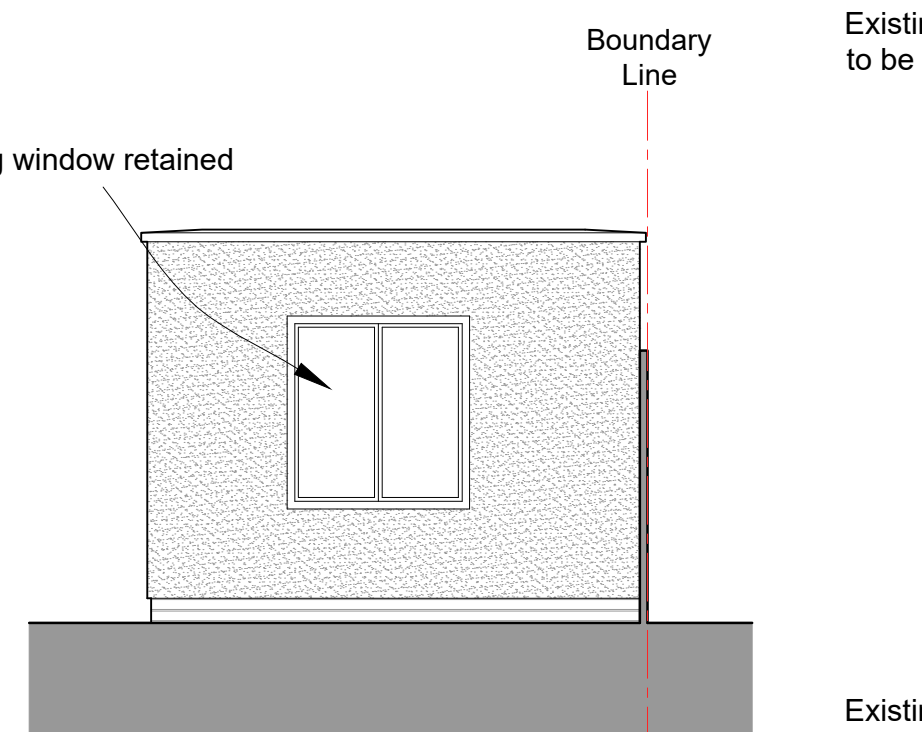

Proposed North (rear) Elevation
1:50

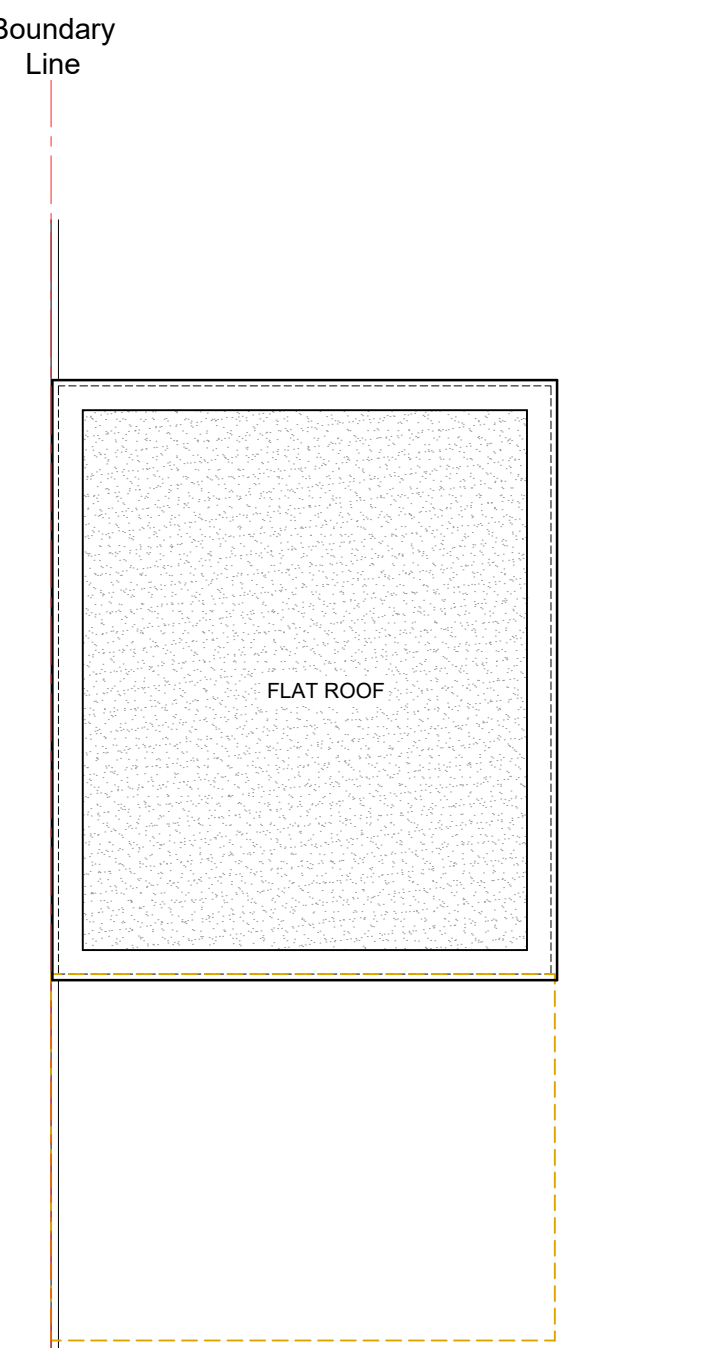

Proposed Roof Plan
1:50

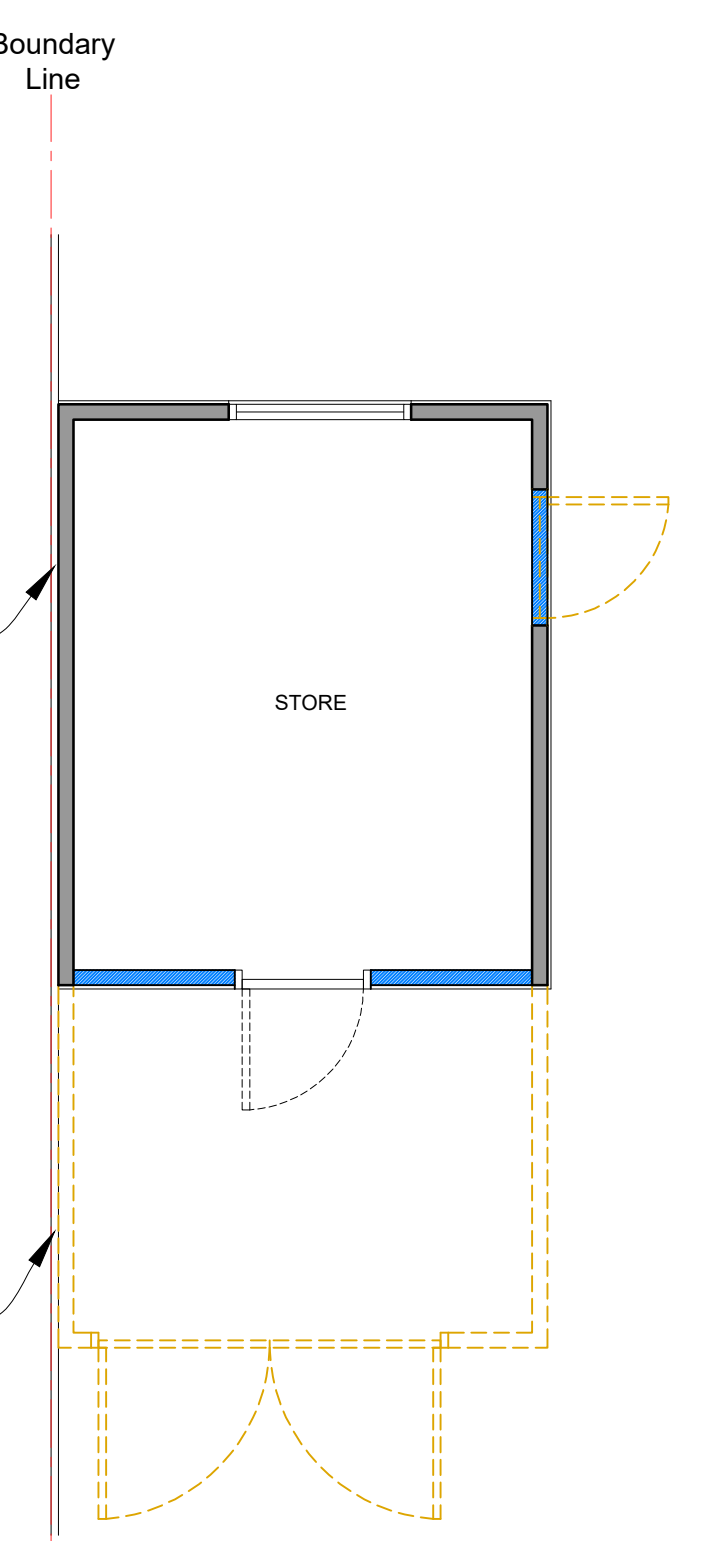

Proposed Plan
1:50



Existing Garage to be Part Demolished
As proposed Block Plan
1:500

- notes:
- New Construction
 - Existing Construction to be Retained
 - Existing Construction to be Removed

revisions:

-
-
-
-
-
-
-
-

Kay Eyre
42 Inhurst Avenue
Waterlooville
drawing information

Garage Alterations

status:
date: February 2020
scale: 1:50/500 @ A1
drawn: SCR
chk'd:



job: 1173 dwg: 1601 rev: /

NOTE: The contractor is responsible for checking all site dimensions and levels. These should be checked prior to the ordering of any components and before the commencement of the works. All discrepancies should be brought to the attention of the Contract Administrator