


scale 1:50

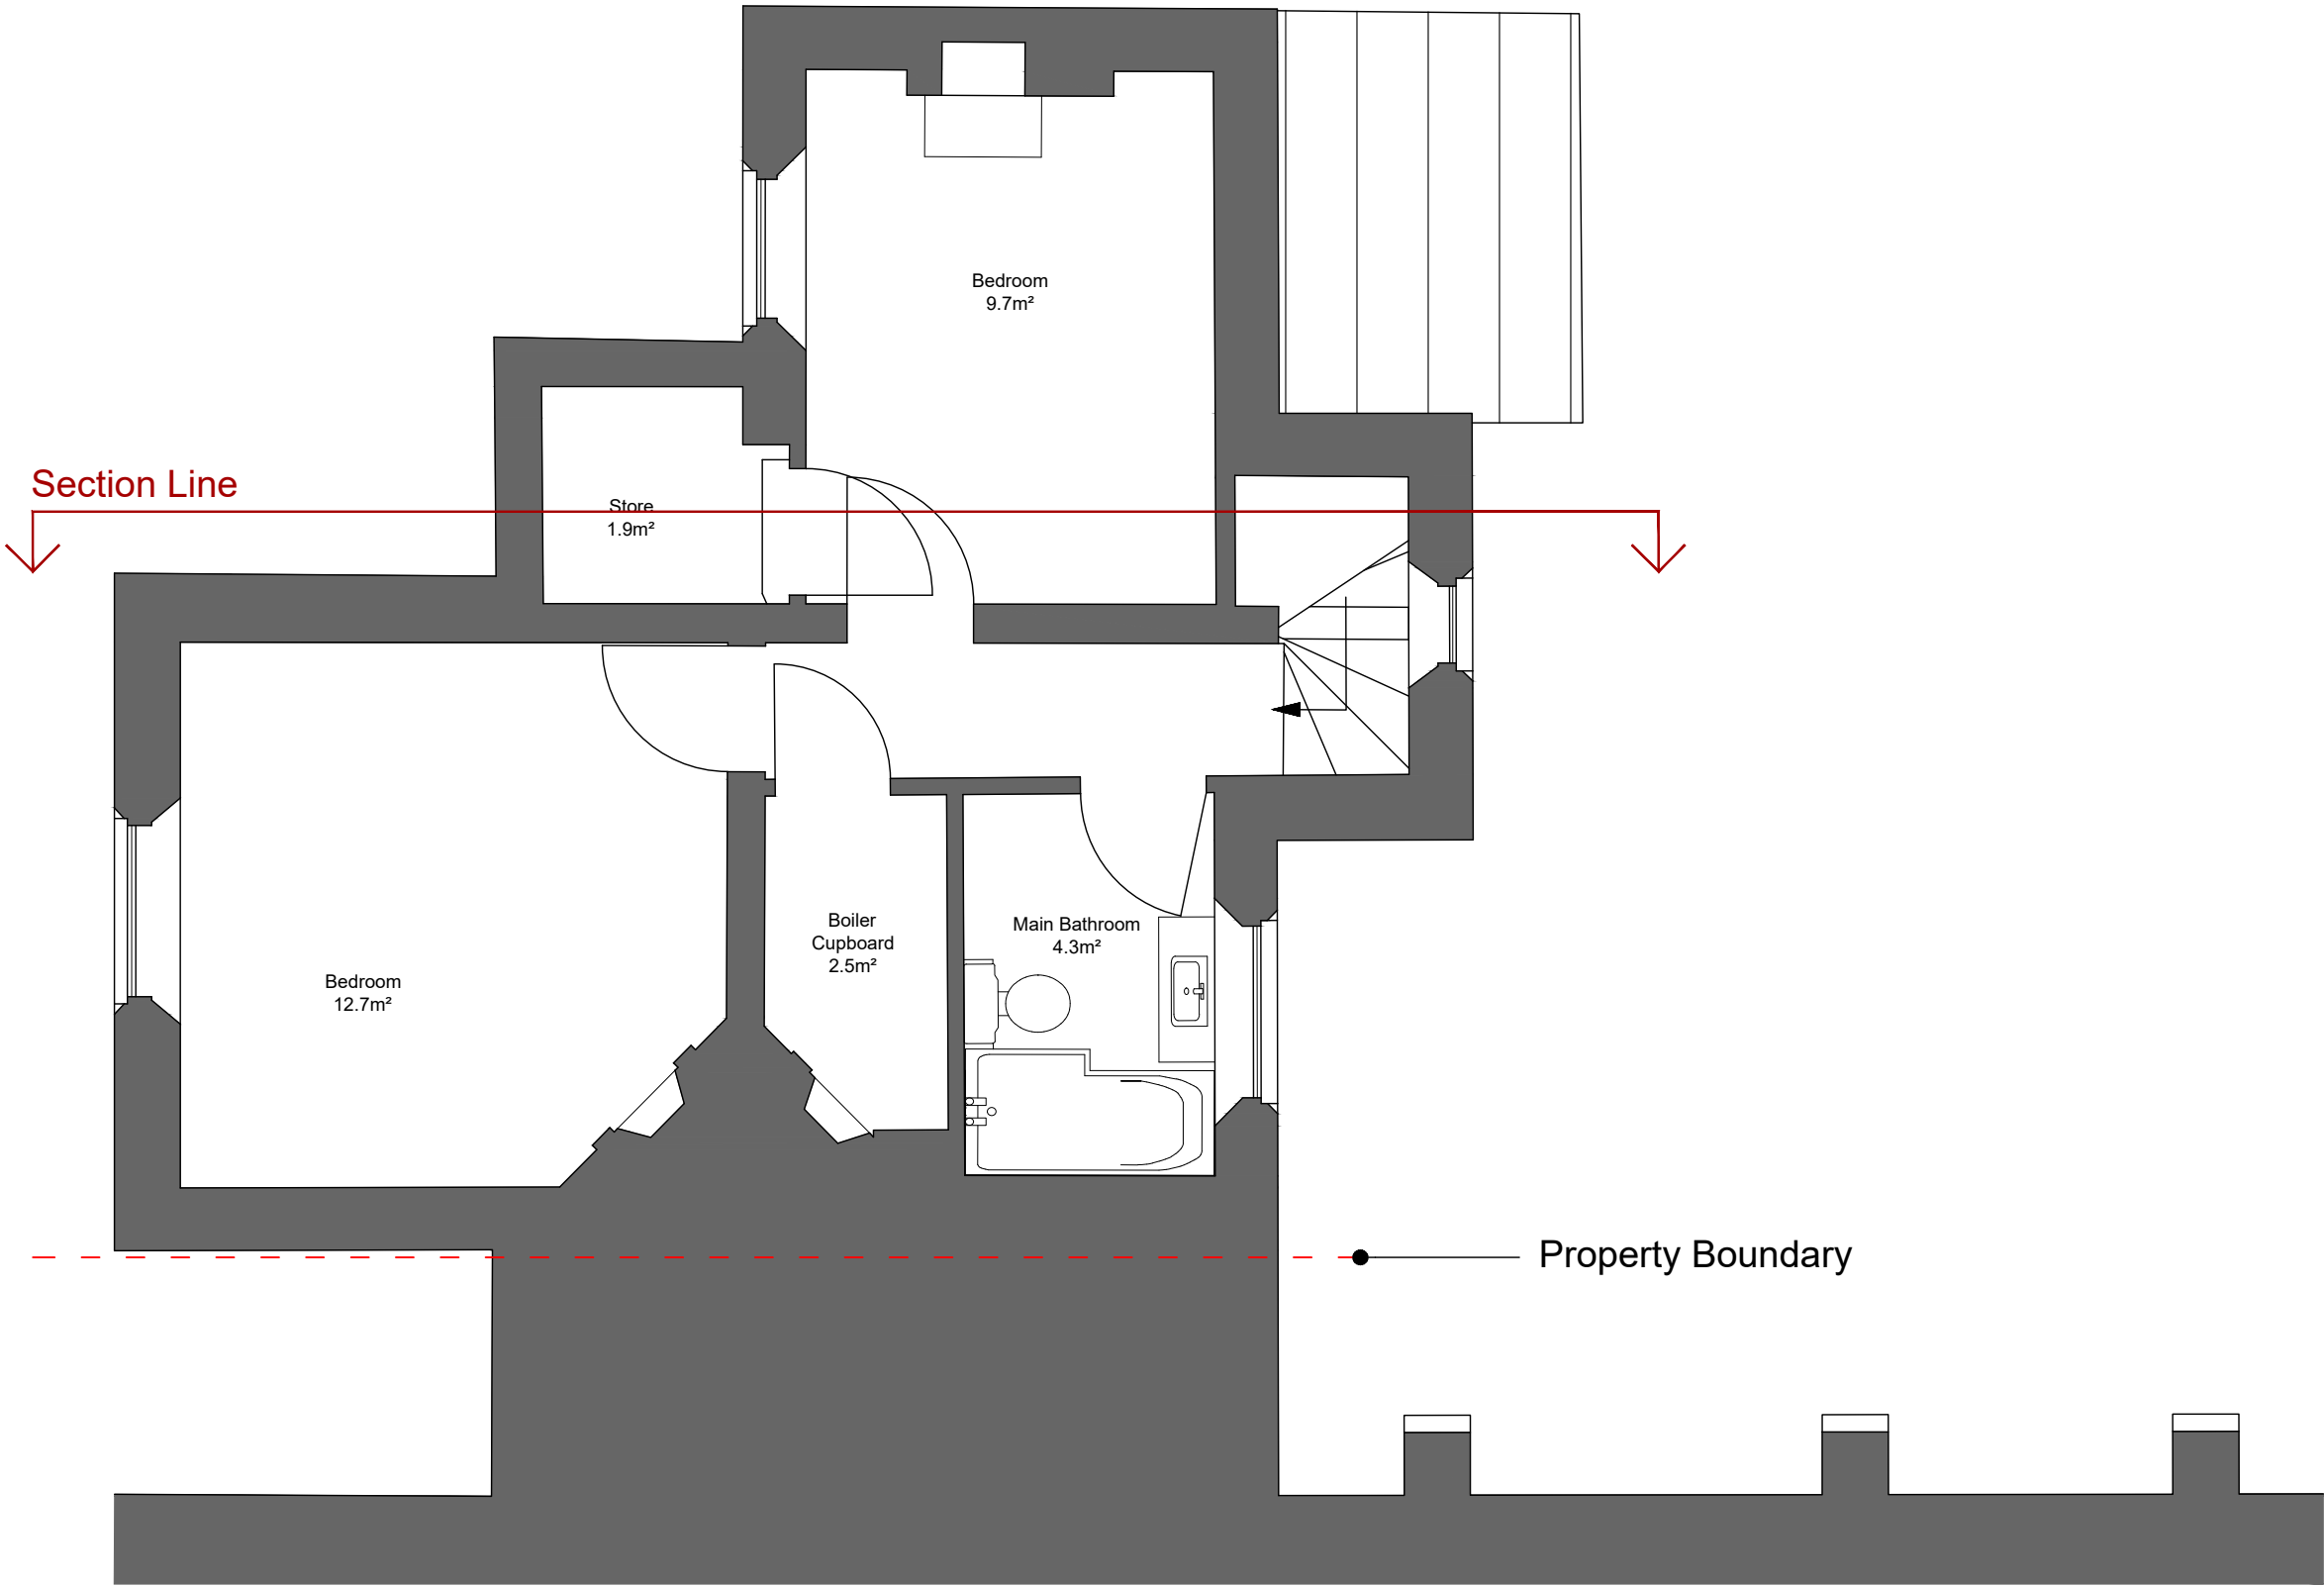

Do not scale this drawing except for planning application purposes
All dimensions must be verified on site prior to construction
This drawing is copyright of Cover Storey Architects LLP



P1	PLANNING ISSUE	RPN	DS	24.02.26
REV	DESCRIPTION	BY	CHK	DATE

Cover Storey
Architects

Cover Storey Architects LLP The Studio, 18 St Georges Avenue, Havant PO9 2RX
Tel. 02392 006266 info@coverstorey.co.uk www.coverstorey.co.uk

Project name: 19 Church Path, Emsworth	Drawing name: Existing First Floor Plan	Scale @ A3 1:50	Drawn / Checked: RPN / DS	Date: February 2025	Status: PLANNING	Project no: 25014	Drawing no: V03-101	Revision: P1
---	--	--------------------	------------------------------	------------------------	---------------------	----------------------	------------------------	-----------------