




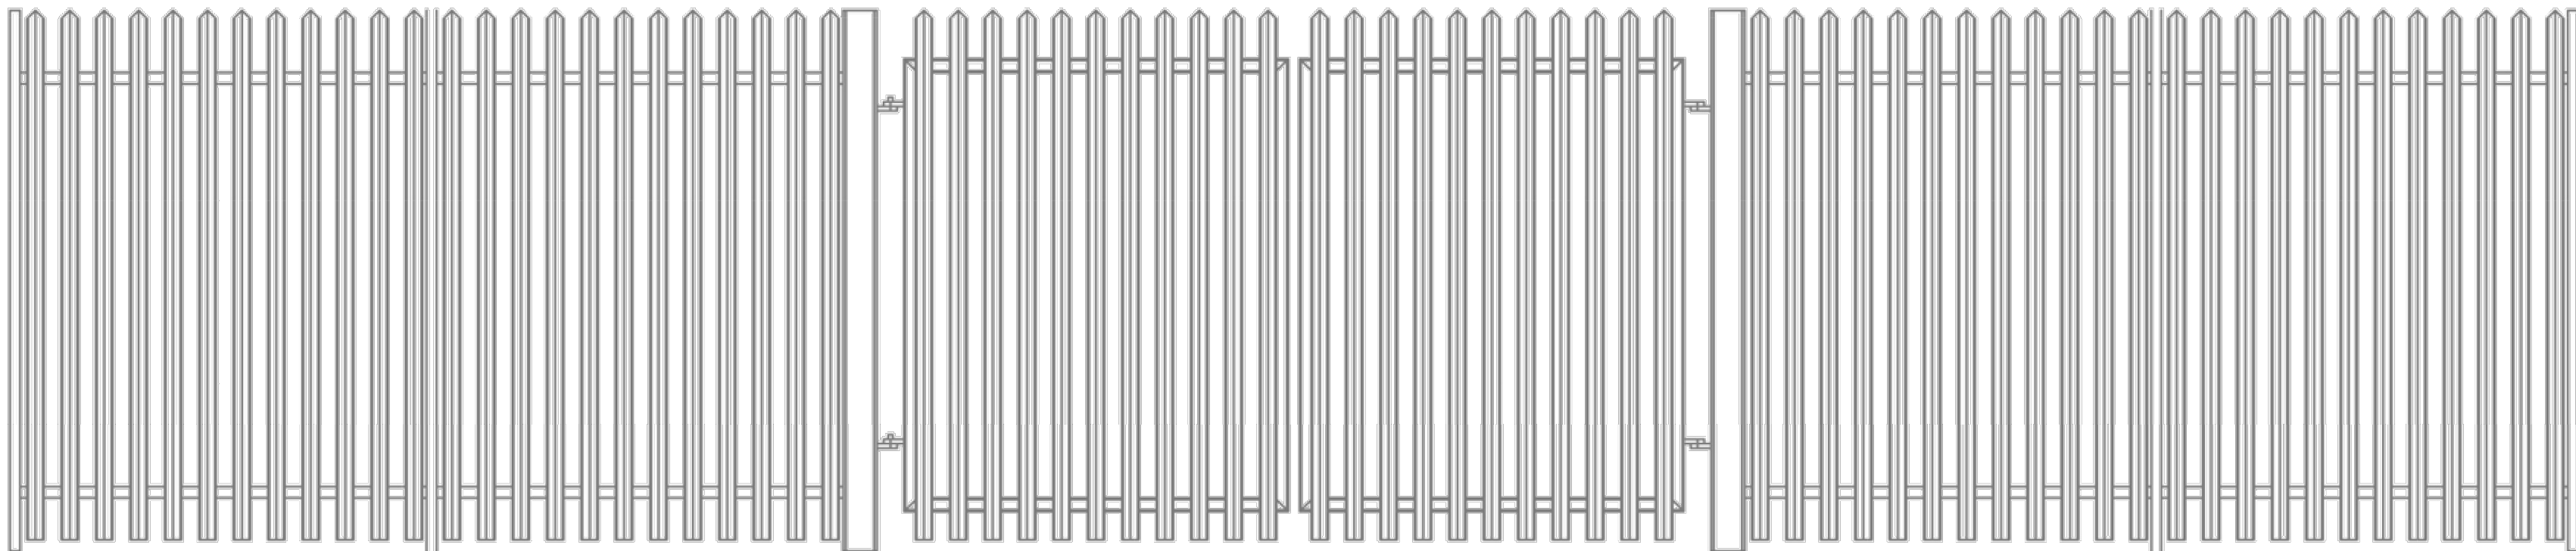


PALISADE FENCE
FRONT ELEVATION
Scale 1:40

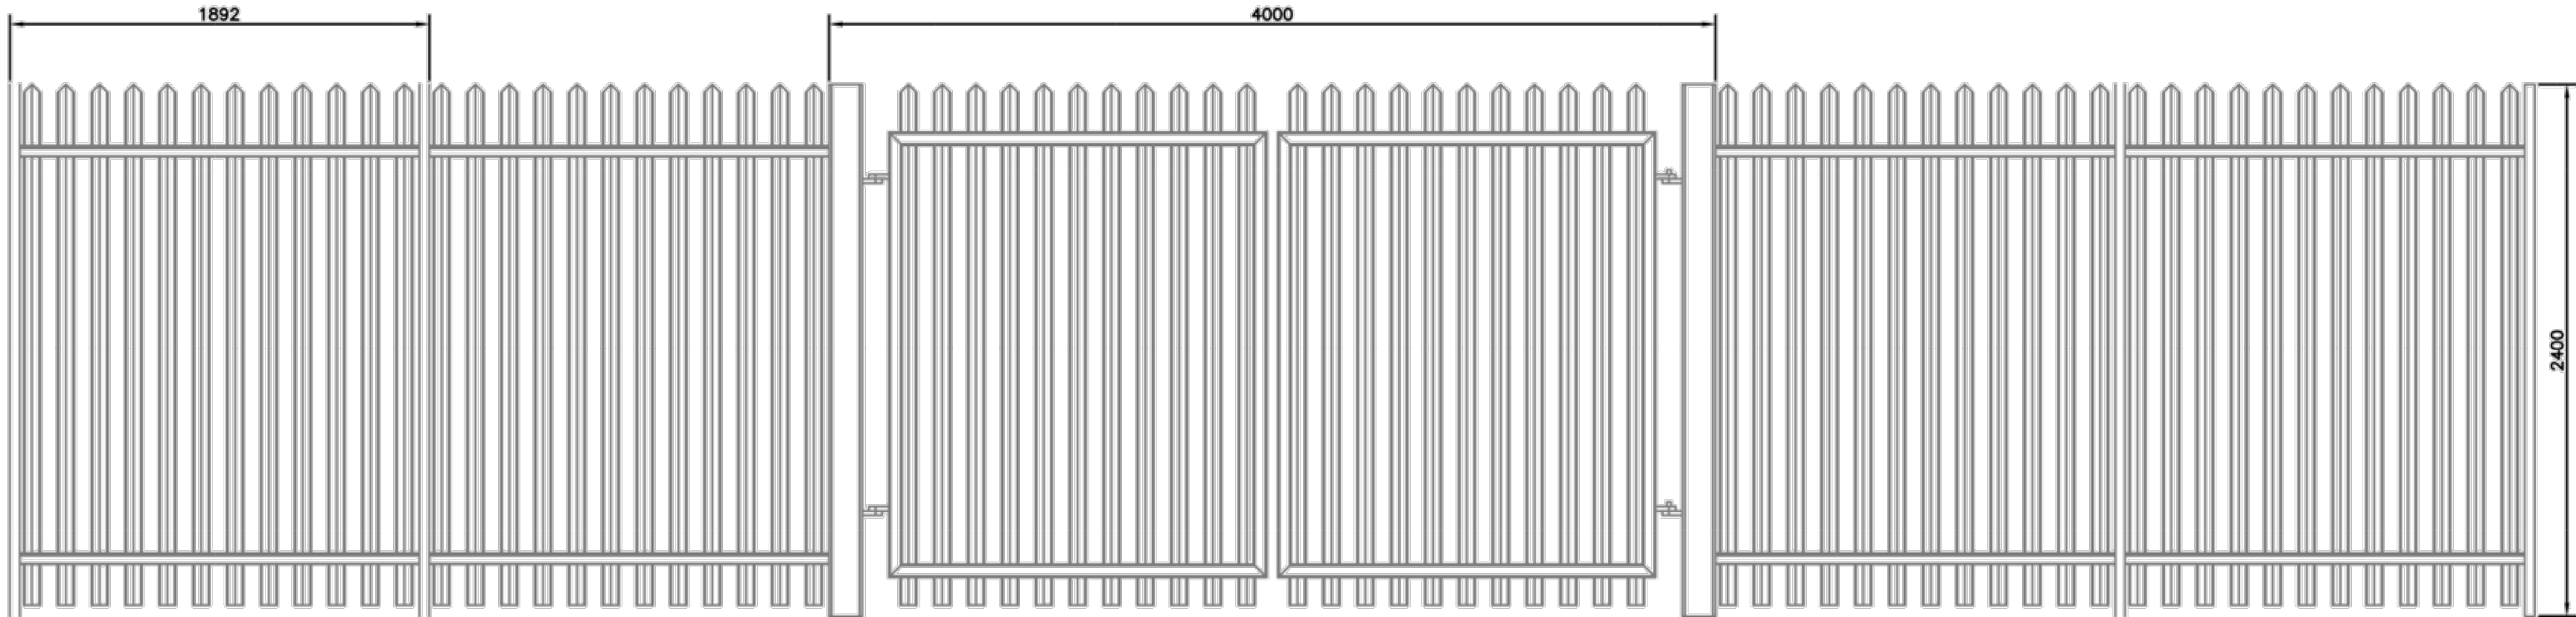


PALISADE FENCE
BACK ELEVATION
Scale 1:40

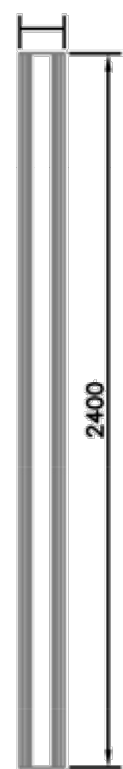

CLOSE PANEL PALISADE FENCE
& PALISADE FENCE SIDE ELEVATION
Scale 1:40

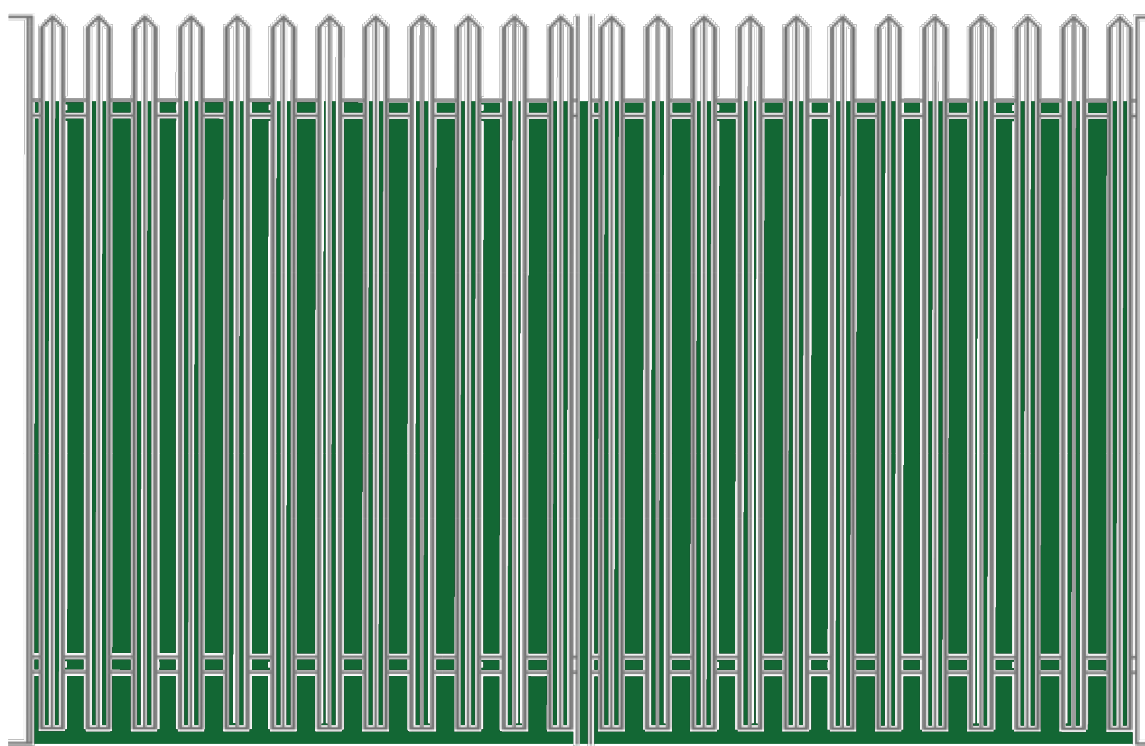

CLOSED PANEL PALISADE FENCE
FRONT ELEVATION
Scale 1:40

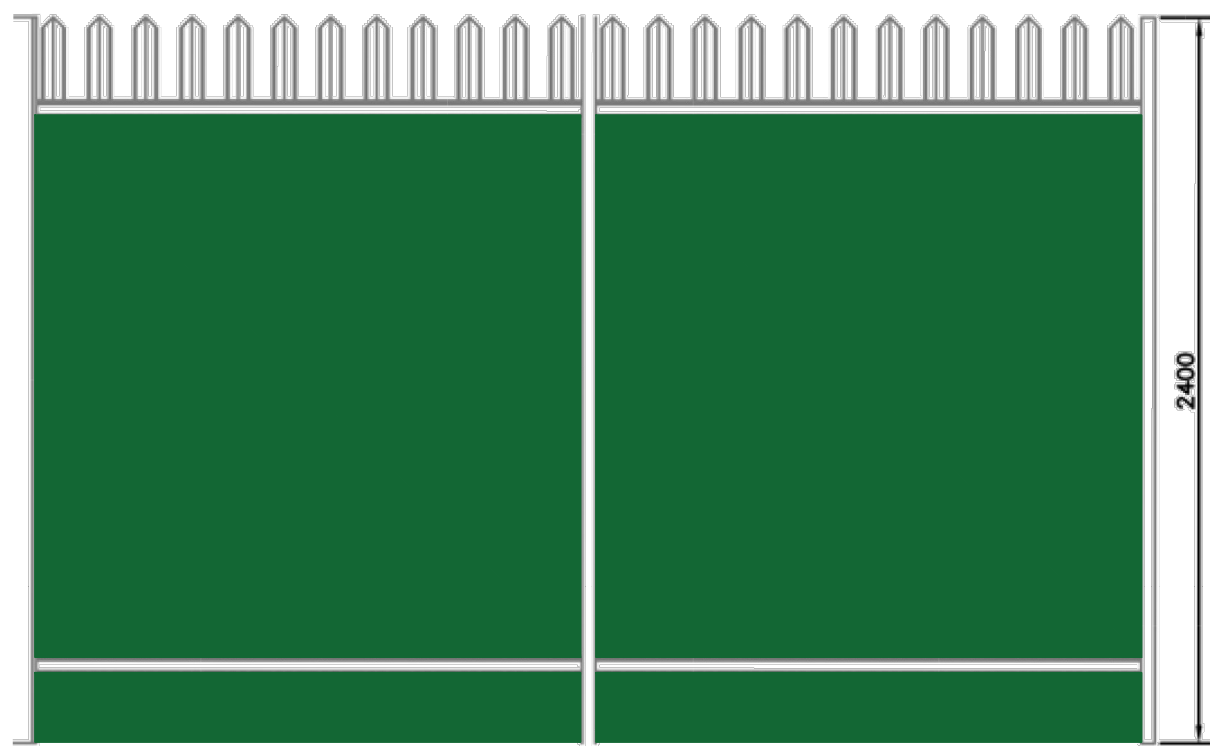

CLOSED PANEL PALISADE FENCE
BACK ELEVATION
Scale 1:40

<div>ELECTRIC LAND <small>FOUNDATION PROPERTY & CAPITAL GROUP</small></div> <div>14-16 Great Pulteney Street London W1F 9ND</div>			
SITE: Havant			
TITLE: Palisade Fence Elevations			
SCALE AT A1: 1:40	DATE: 06/02/2026	DRAWN: ND	CHECKED: RC
PROJECT NO:	DRAWING NO:		REVISION: A