



- NOTES
- The details shown are for design intent purposes only and are subject to further design development with suppliers and sub-contractors.
 - Proposals subject to consultation and approval from Local Authority Planning Department and Building Control (or an Approved Inspector).
 - This drawing can only be scaled for planning purposes. Any errors as a result of scaling will not be accepted.
 - All setting out dimensions should be checked on site prior to construction and any discrepancies and/or omissions should be reported to the Architect immediately.
 - This drawing is to be read in conjunction with all other plans, structural calculations and specifications.



Critchley Architecture And Design Ltd.
Contact: 02392 474 919 | info@caad.online

The Old Bakery, 34 North Street, Havant, PO9 1PT

PRELIMINARY

Revisions

- P1 - Issue to client - TGA (04.09.2025)
P2 - Tarmac drive - SR (22.09.2025)
P3 - Design revisions - KM (08.12.2025)
P4 - Design revisions - KM (18.01.2026)

Project Address


Collingwood,
Marine Walk,
Hayling, PO11
9PQ

PROPOSED SITE PLAN (FRONT)

Scale A3 = As Shown
Drawn By SAR
Date 04.09.2025

Project No. Sheet No. Rev.

25036 103 P4

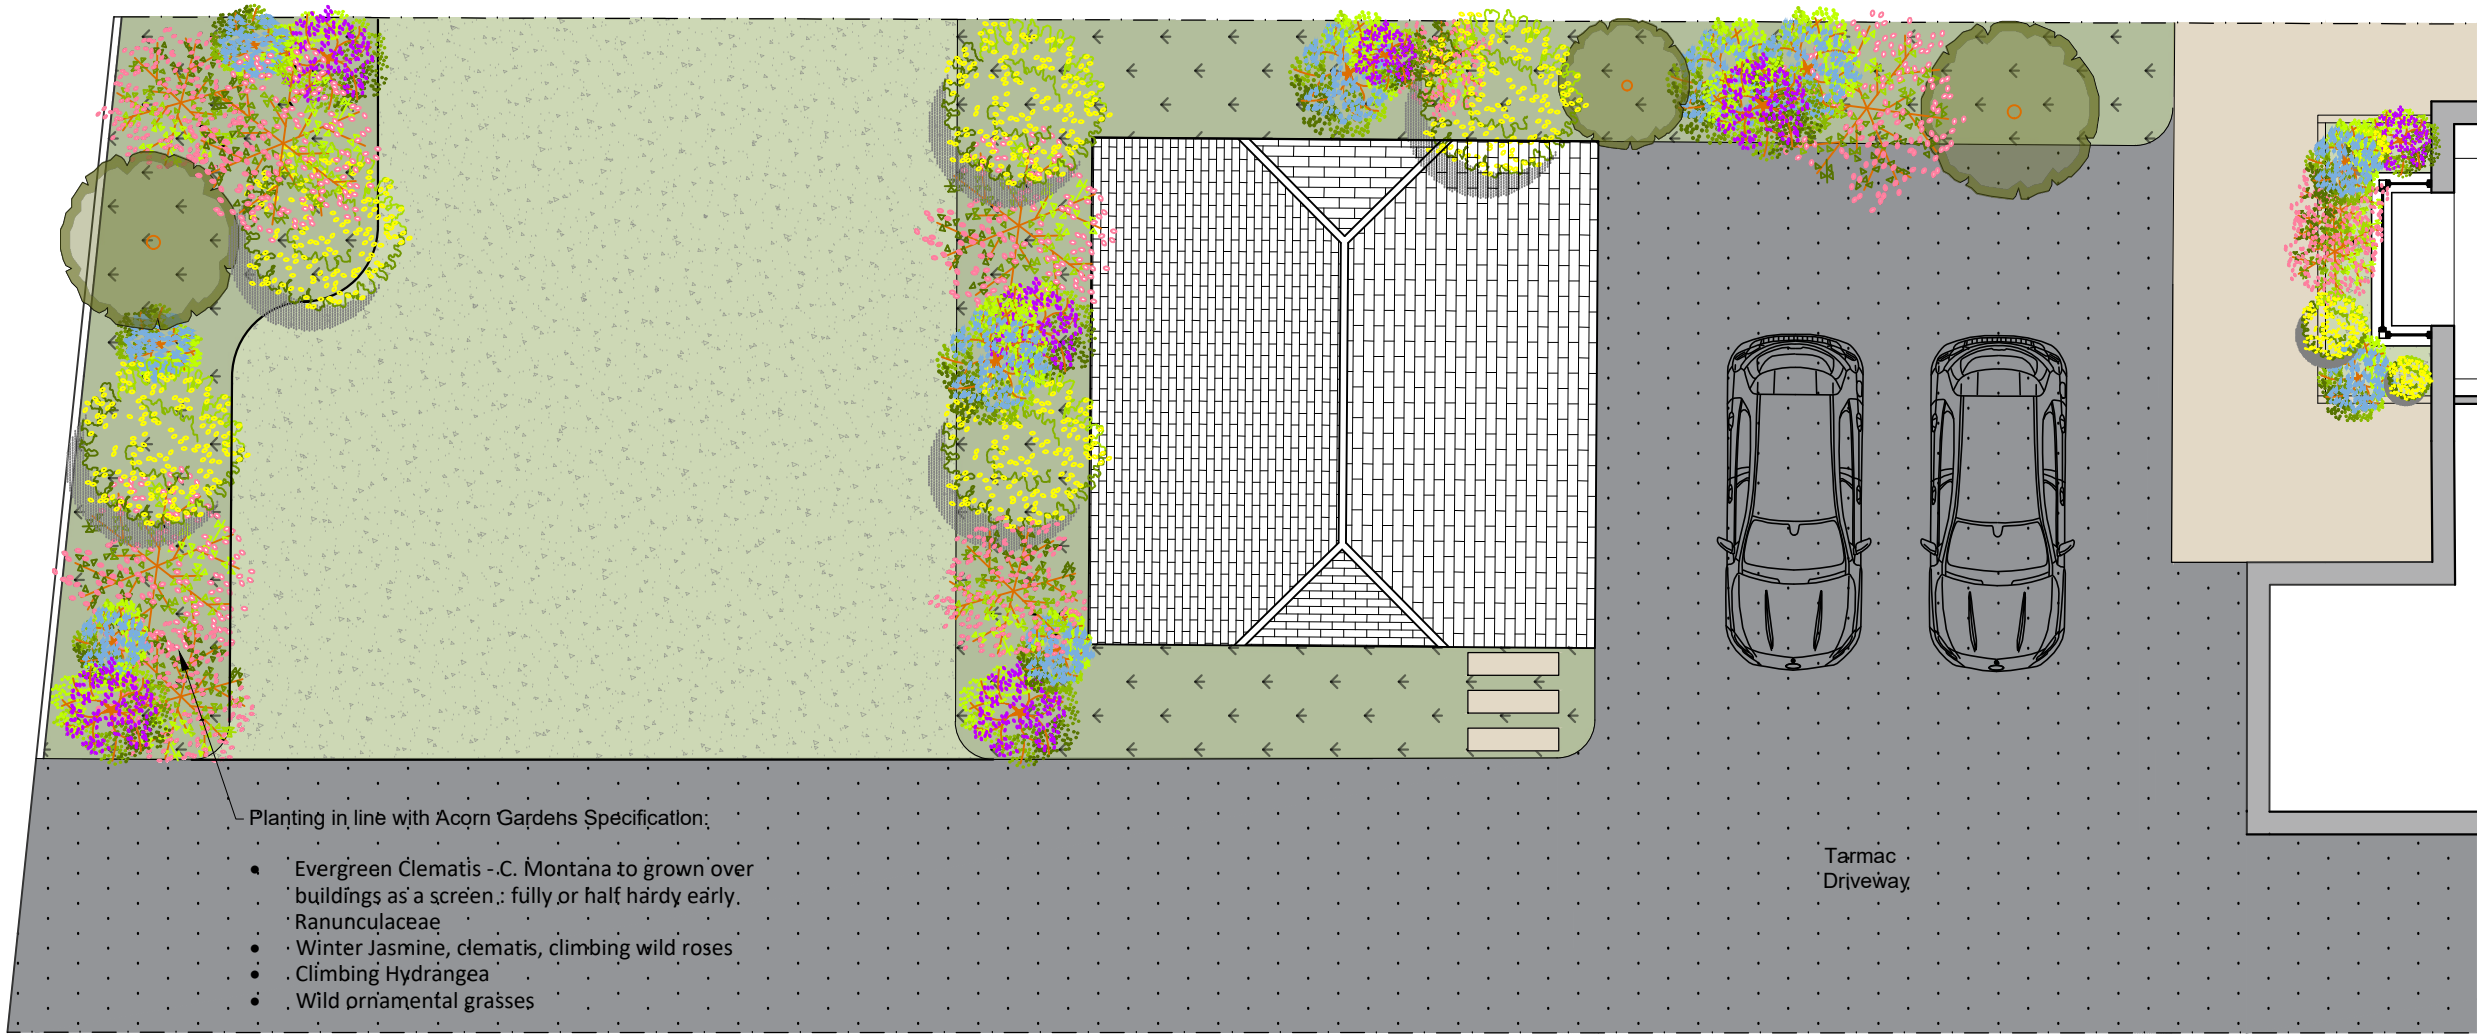

PROPOSED Front Garden Plan

SCALE BAR 1:100

