



- NOTES
- The details shown are for design intent purposes only and are subject to further design development with suppliers and sub-contractors.
 - Proposals subject to consultation and approval from Local Authority Planning Department and Building Control (or an Approved Inspector).
 - This drawing can only be scaled for planning purposes. Any errors as a result of scaling will not be accepted.
 - All setting out dimensions should be checked on site prior to construction and any discrepancies and/or omissions should be reported to the Architect immediately.
 - This drawing is to be read in conjunction with all other plans, structural calculations and specifications.



Critchley Architecture And Design Ltd.
Contact: 02392 474 919 | info@caad.online

The Old Bakery, 34 North Street, Havant, PO9 1PT

PRELIMINARY

- Revisions
- P1 - Issue to client - TGA
(19.08.2025)
- P2 - Design revisions - KM
(08.12.2025)
- P3 - Design revisions - KM
(18.02.2026)
- P4 - Design revisions - KM
(19.02.2026)

Project Address


Collingwood,
Marine Walk,
Hayling, PO11 9PQ

PROPOSED GARAGE
DRAWINGS


Scale	A3 = As Shown
Drawn By	TGA
Date	22.08.2025

Project No.	Sheet No.	Rev.
-------------	-----------	------


25036 501 P4

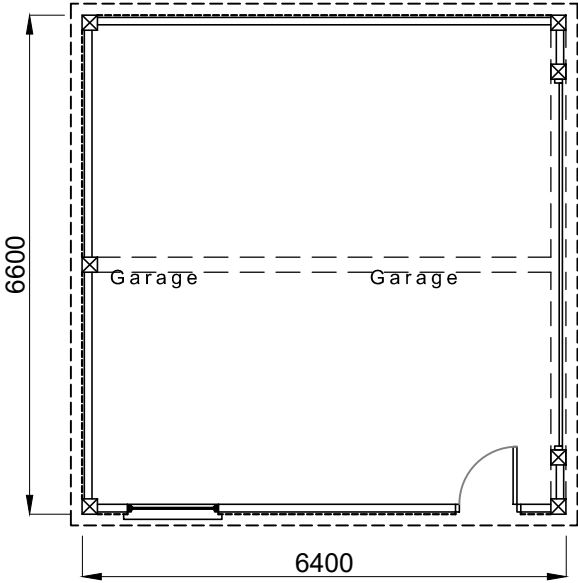


GROUND
Floor plan

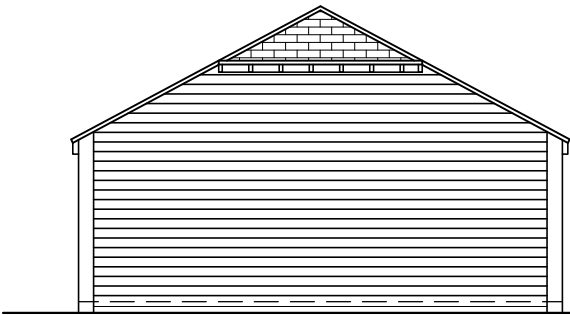


EAST
Elevation

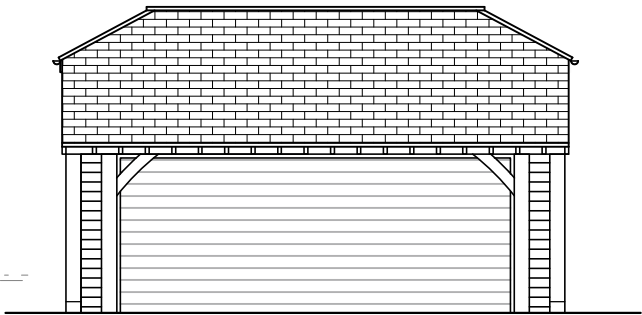


SOUTH
Elevation

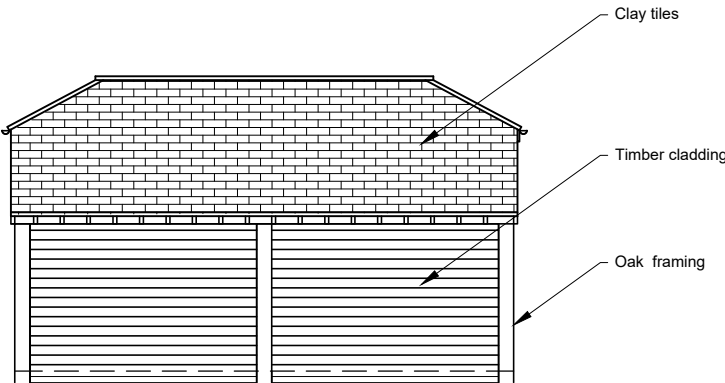

NORTH
Elevation

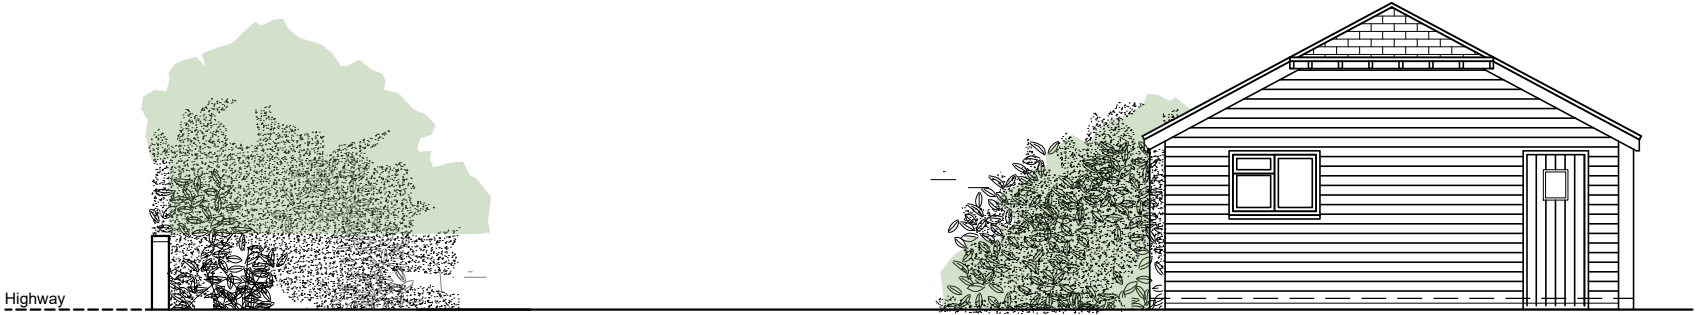

WEST
Elevation

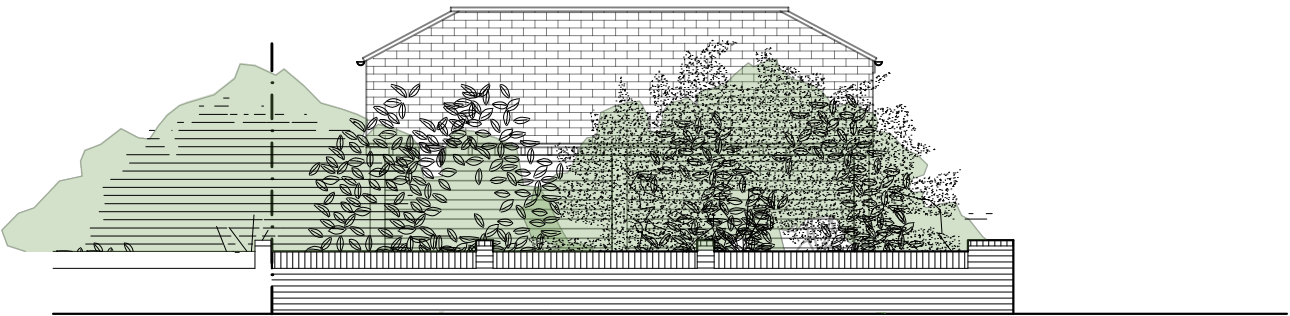

STREET VIEW
Elevation

SCALE BAR 1:100

